


15 Medway Close
Barugh Green
Barnsley
S75 1NY

07762656187
steven@drawit.biz
www.drawit.biz

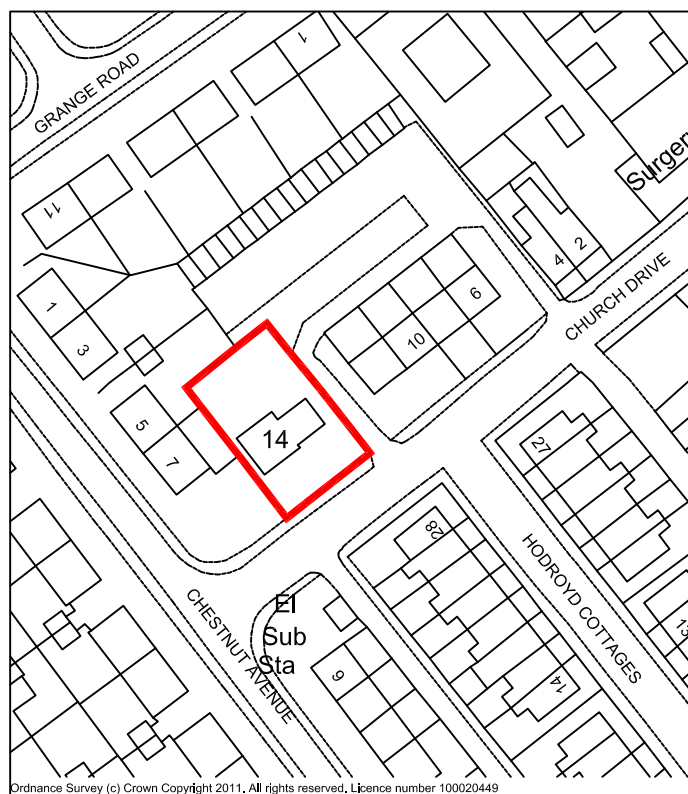

PLANNING

CLIENT: Mr & Mrs Wootton	PROJECT: Proposed new additional storey above single storey kitchen/utility room and loft conversion	Drawn by: SH	Scale: 1:1250	Date: 10/04/2011
DWG OF: Site Location Plan	SITE ADDRESS: 14 Church Drive, Brierley Barnsley, S72 9HZ	Dwg No: 1101_101	rev	