495E

500E

550E

250N

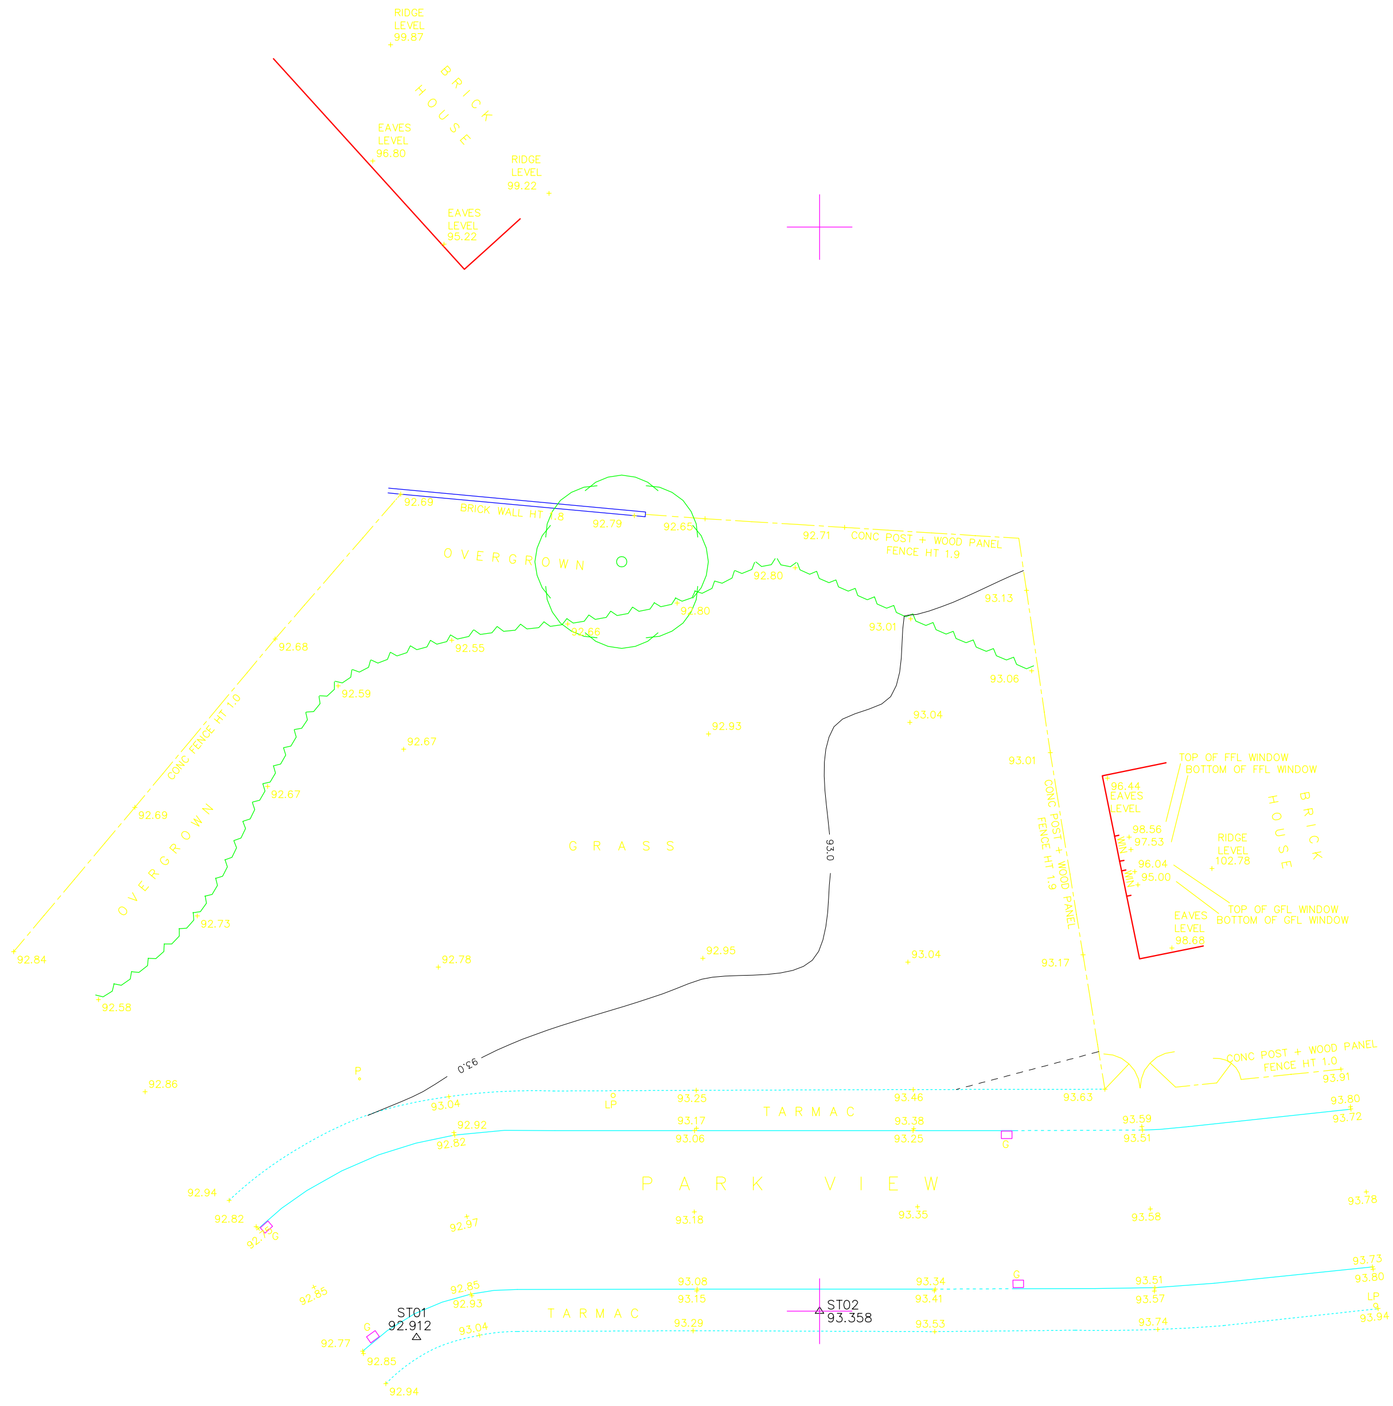

All drawings remain the property of Ellam Land Surveys until all payments have been received
Copyright Ellam Land Surveys 2013

ELLAM LAND SURVEYS
Land, Engineering & Building Surveys

ANCHOR HOUSE, DEWSBURY MILLS,
THORNHILL ROAD, DEWSBURY, WF12 9QE
TEL :- (01924) 467621 FAX :- (01924) 459970
E-MAIL :- ELS@ELBANE.COM

LOCATION
PARK VIEW, BRIERLEY, BARNSLEY

CLIENT
ACANTHUS WSM ARCHITECTS

LEGEND

AV	AIR VALVE
B	BOLLARD
BH	BOREHOLE
BS	BUS STOP
BT	BRITISH TELECOM
CC	CONCRETE COVER
CM	CABLE MARKER
CP	CATCH PIT
CTV	CABLE TV I.C
DP	DOWN PIPE
ECP	ELECC. CABLE PIT
EP	ELEC. POLE/PYLON
ER	EARTH ROD
FH	FIRE HYDRANT
FWS	FOUL WATER SEWER
G	GULLY
GV	GAS VALVE
HV	HIGH VOLTAGE
IC	INSPECTION COVER
JB	JUNCTION BOX
KW	KERB WEIR
LB	LITTER BIN
LH	LAMP HOLE
LP	LAMP POST
MC	METAL COVER
MH	MANHOLE
MV	MEDIUM VOLTAGE
P	POST / POLE
RE	ROODING EYE
RS	ROAD SIGN
S	STAY
SC	STOP COCK
ST	STOP TAP
SV	STOP VALVE
SWS	SURFACE WATER SEWER
TL	TRAFFIC LIGHTS
TP	TELEGRAPH POLE
TH	THRESHOLD
VP	VENT PIPE
WM	WATER METER
WO	WASH OUT

SHEET	1 OF 1	LEVEL DATUM	NEWLYN
SCALE	1 : 200	GRID DATUM	ARBITRARY
DRAWN	N.SYKES	B.M. USED	OBM on No. 3 Common Road Value: 94.206m
CHECKED	NS		
DATE	JANUARY 13	DRAWING NO. 6697/1	

S:\SCENE Inserts_BLS Blocks\Drawings\Survey_Use Assumed\697.dwg Model
10/02/2013 11:13:37 by sykesn1a, PrimoPDF, A1, 1:200