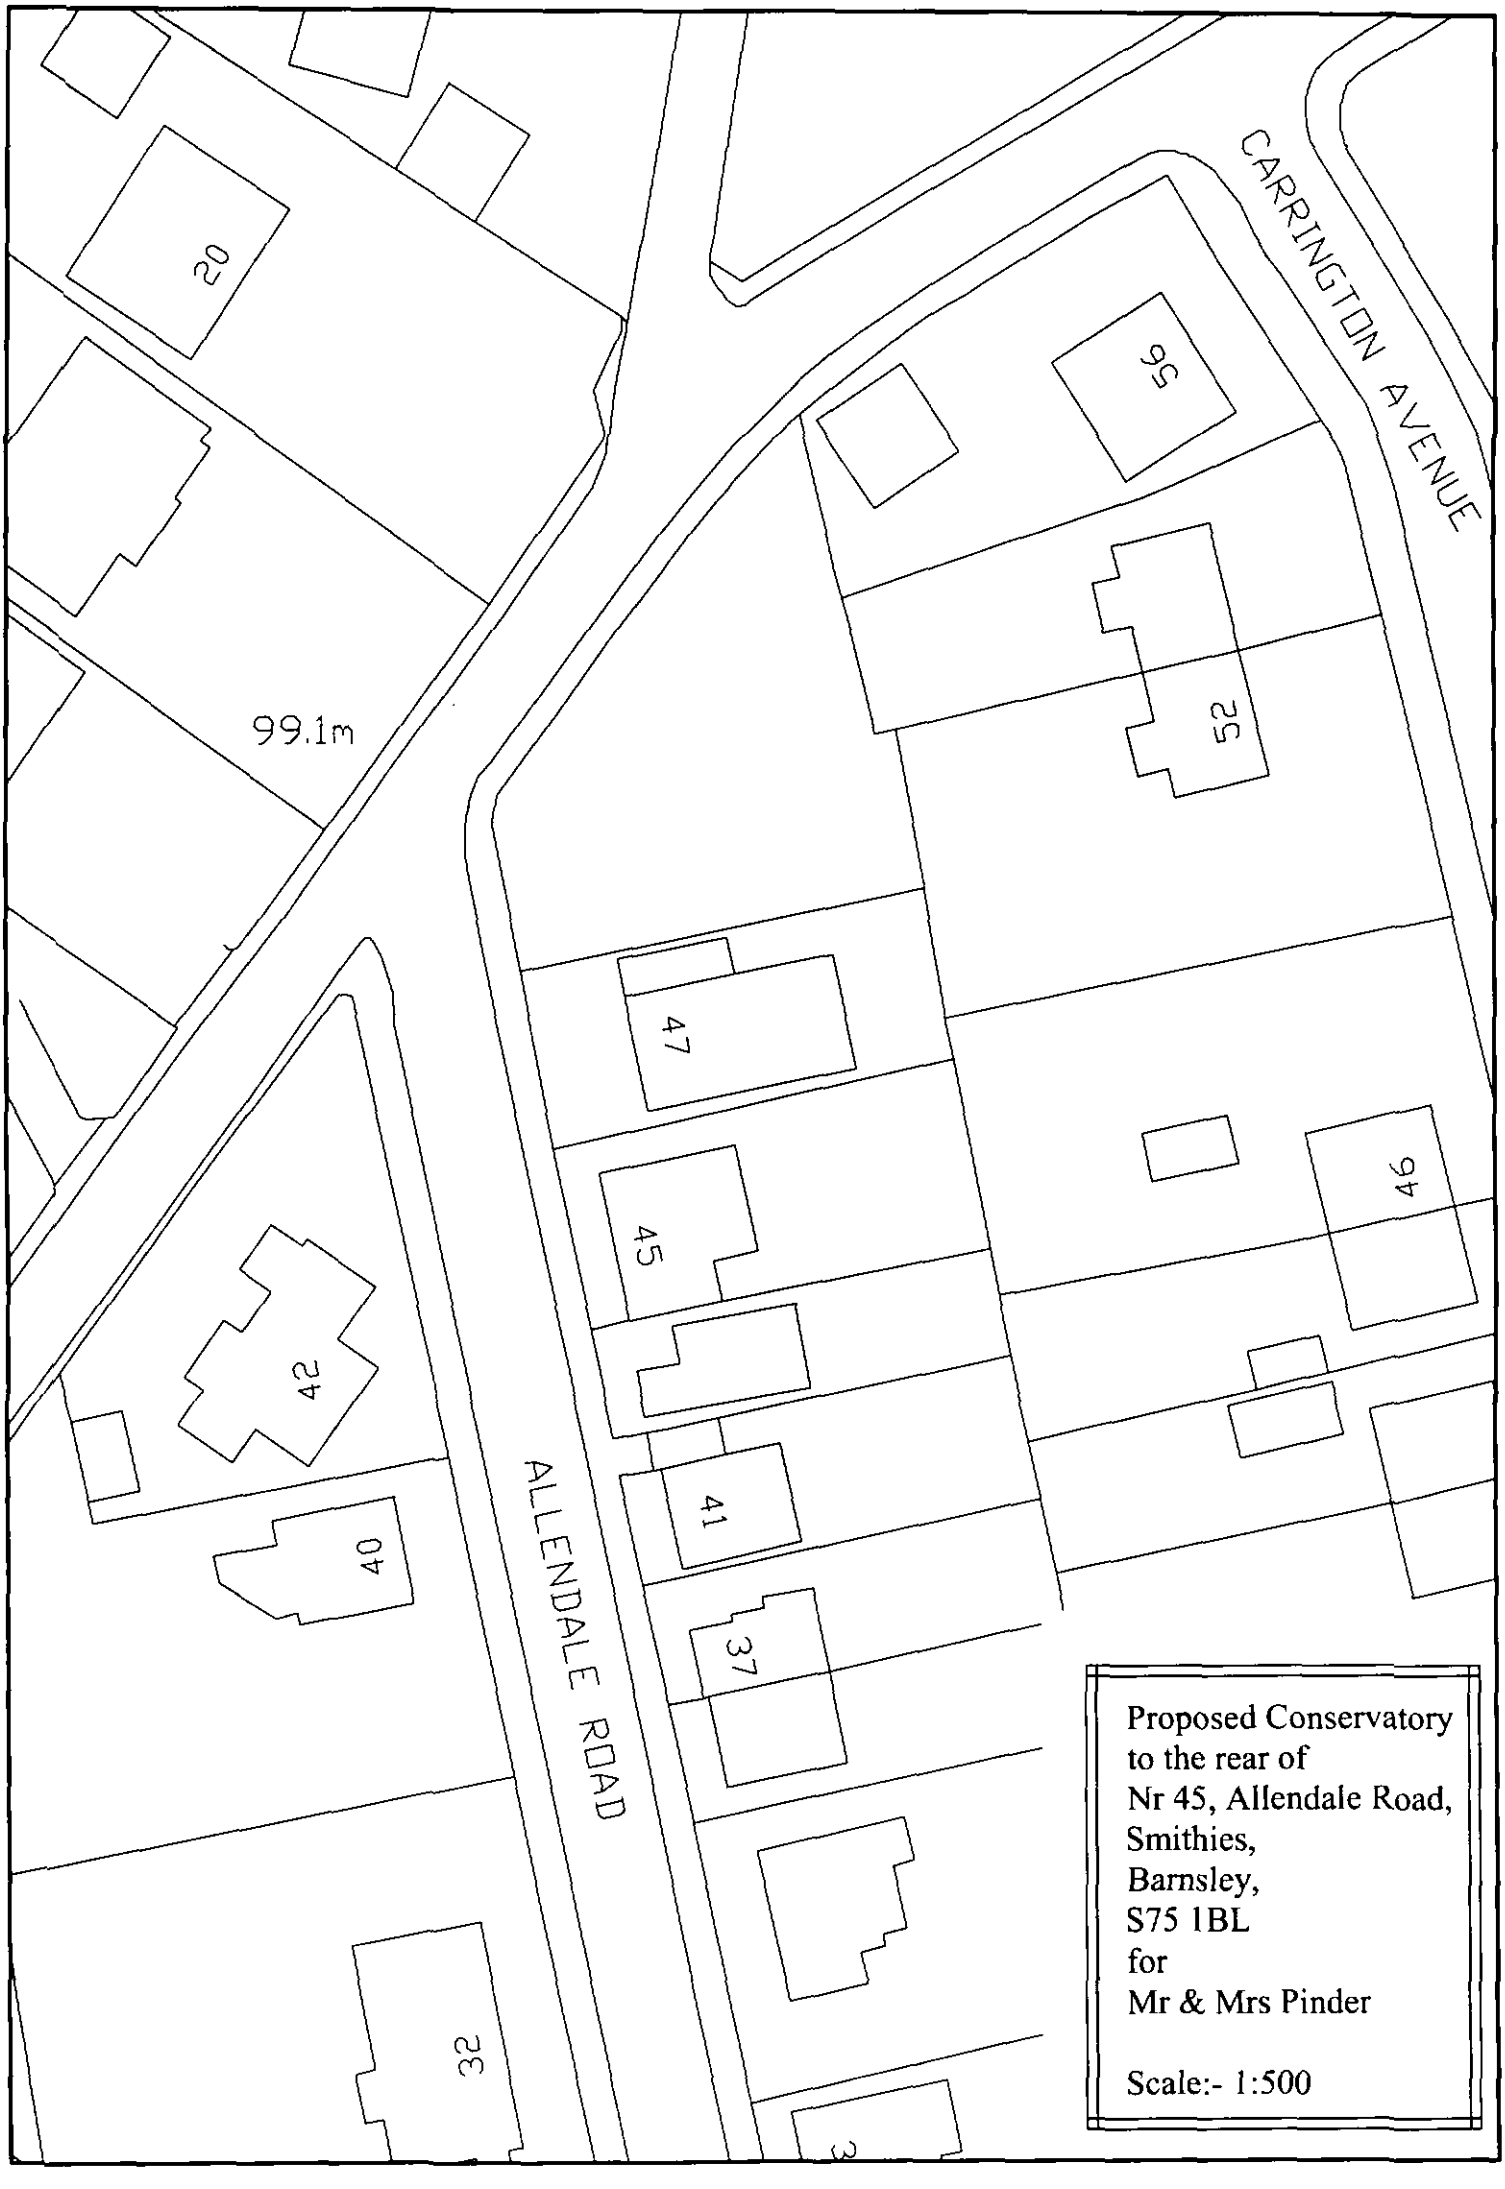

CARRINGTON AVENUE
ALLENDALE ROAD
99.1m
20
56
52
47
45
42
41
40
37
32
94
Proposed Conservatory
to the rear of
Nr 45, Allendale Road,
Smithies,
Barnsley,
S75 1BL
for
Mr & Mrs Pinder
Scale:- 1:500