




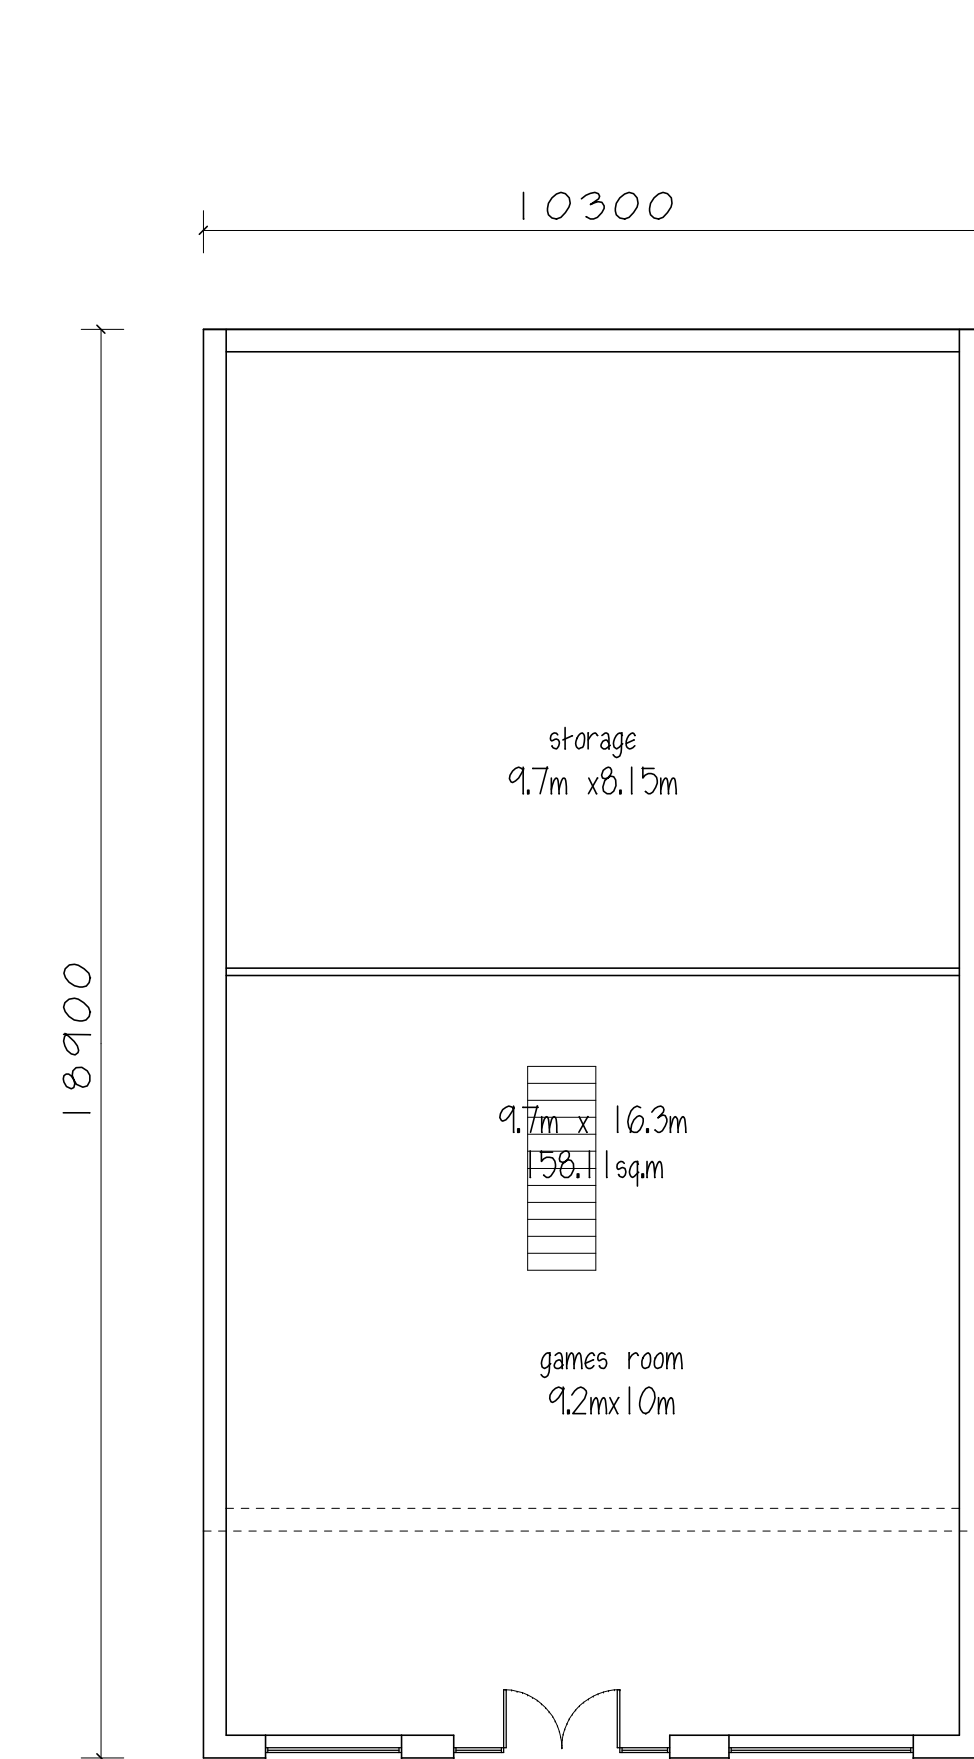


BASEMENT

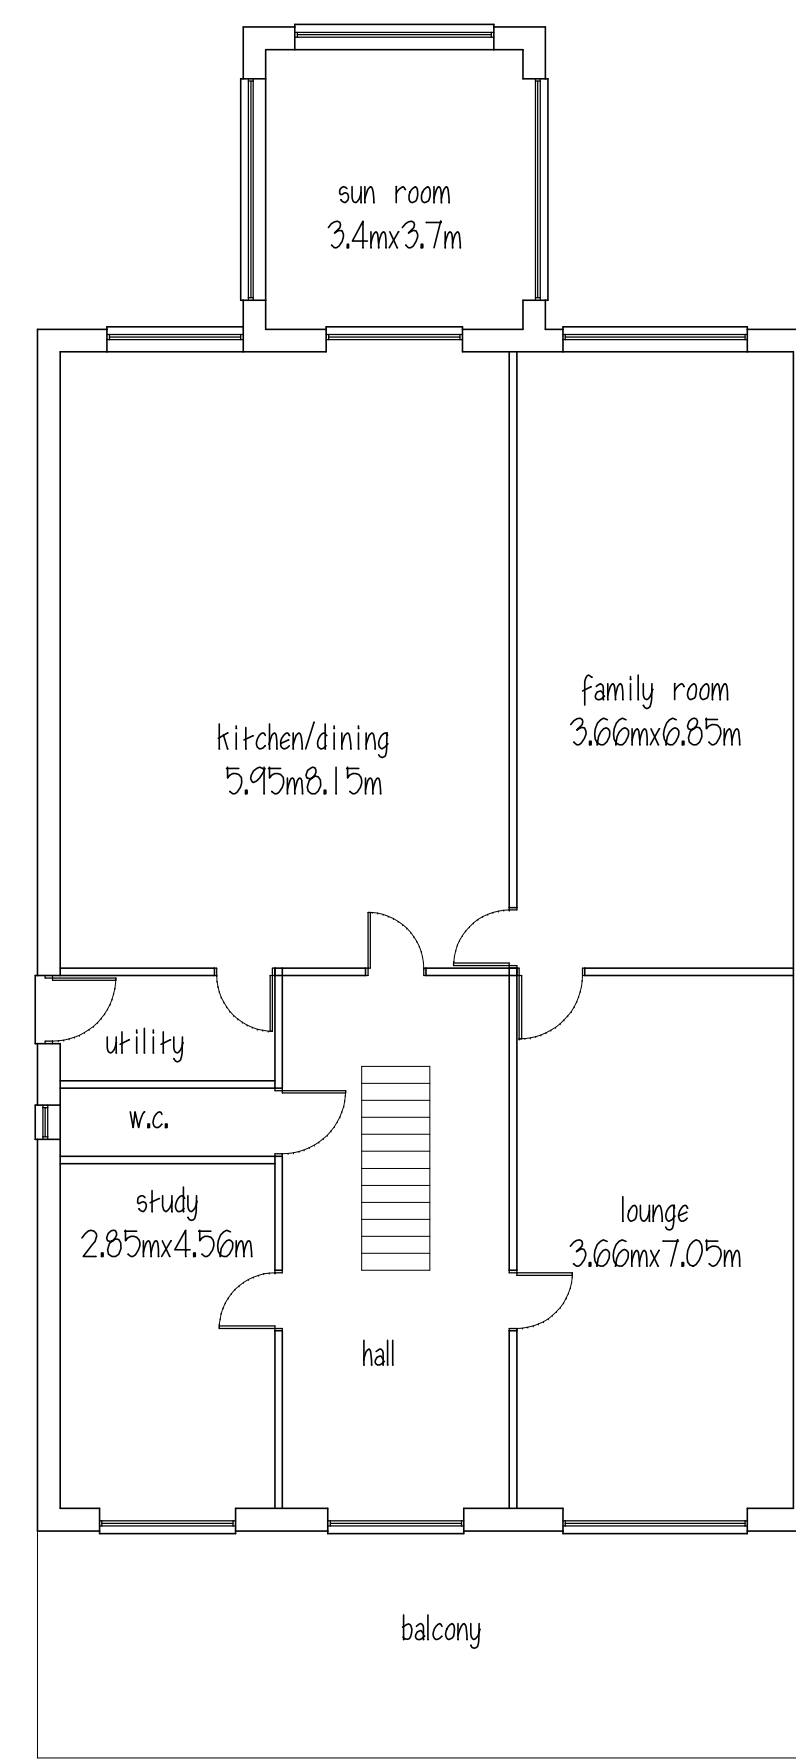


GROUND FLOOR

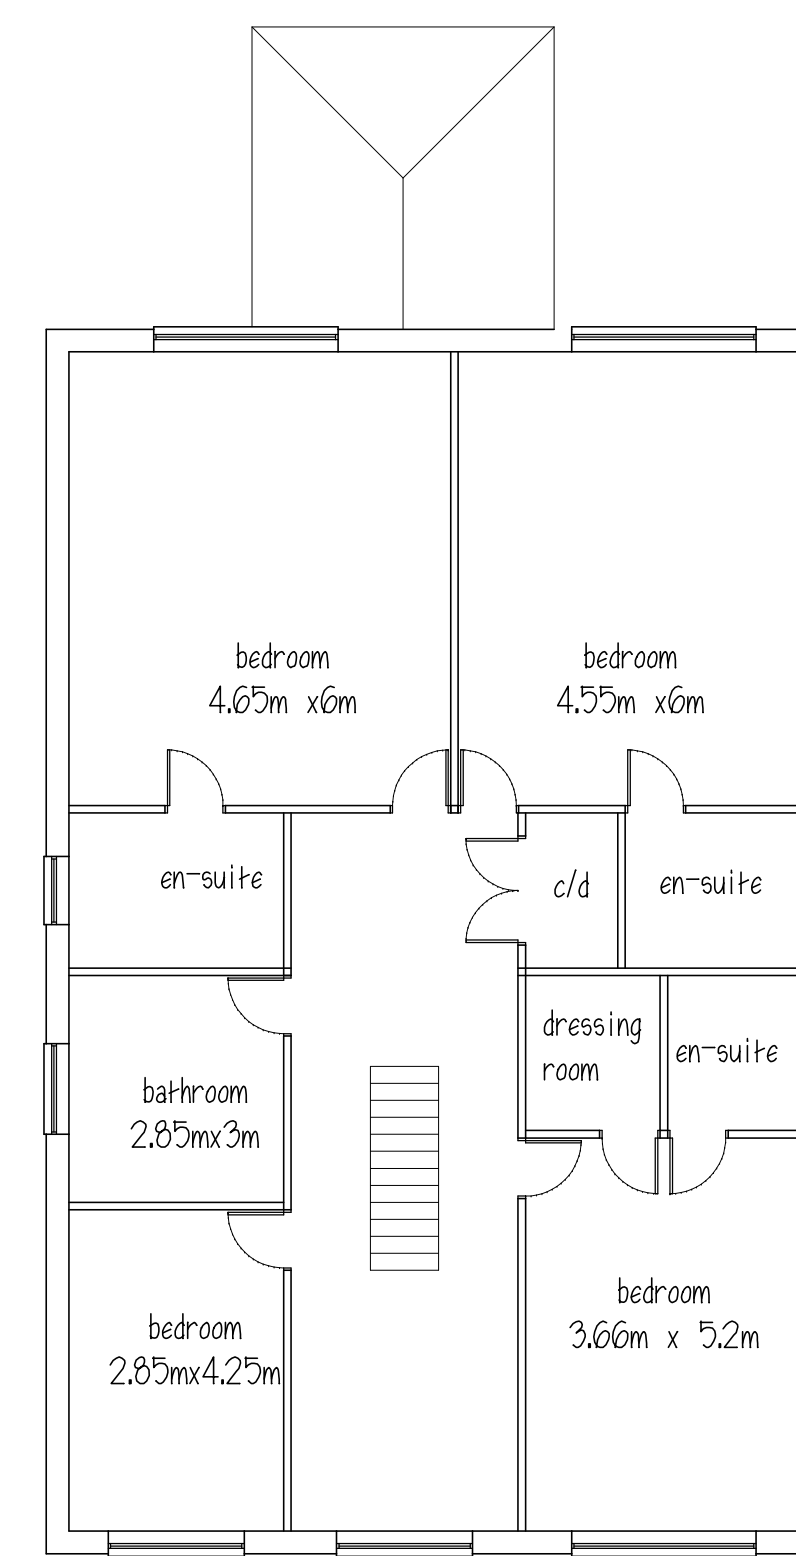

FIRST FLOOR

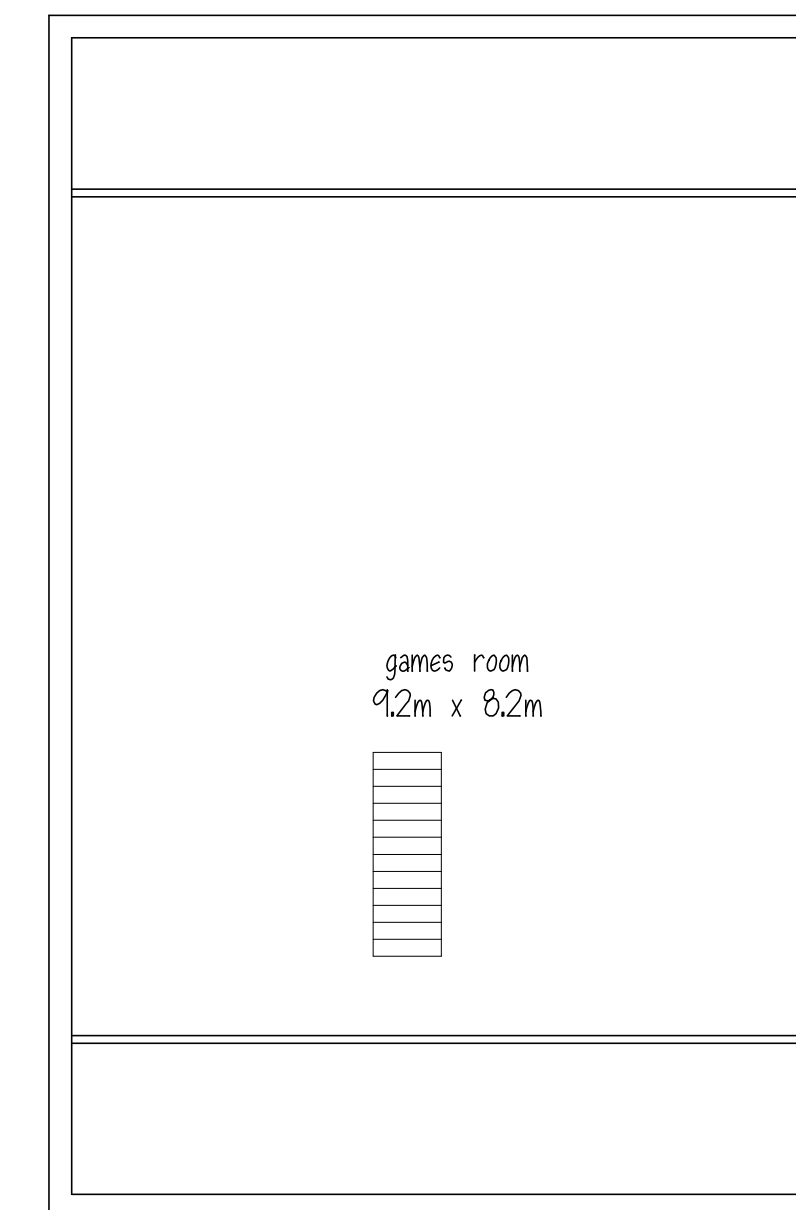


ATTIC

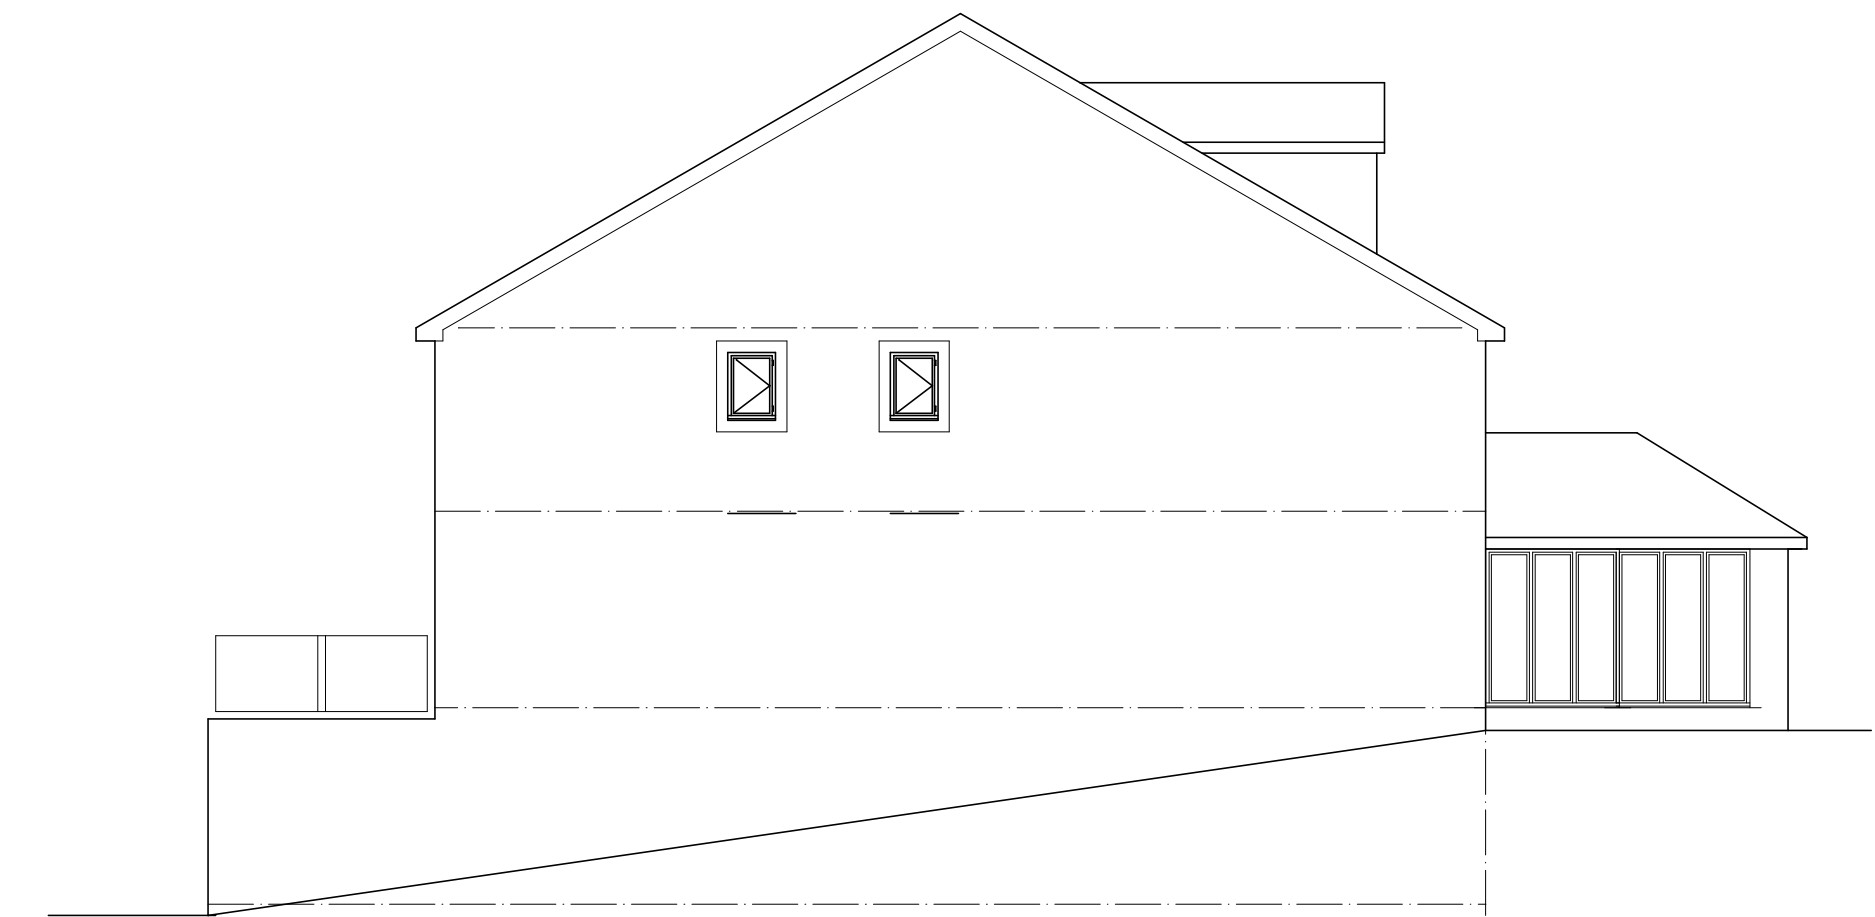

SIDE ELEVATION



FRONT ELEVATION

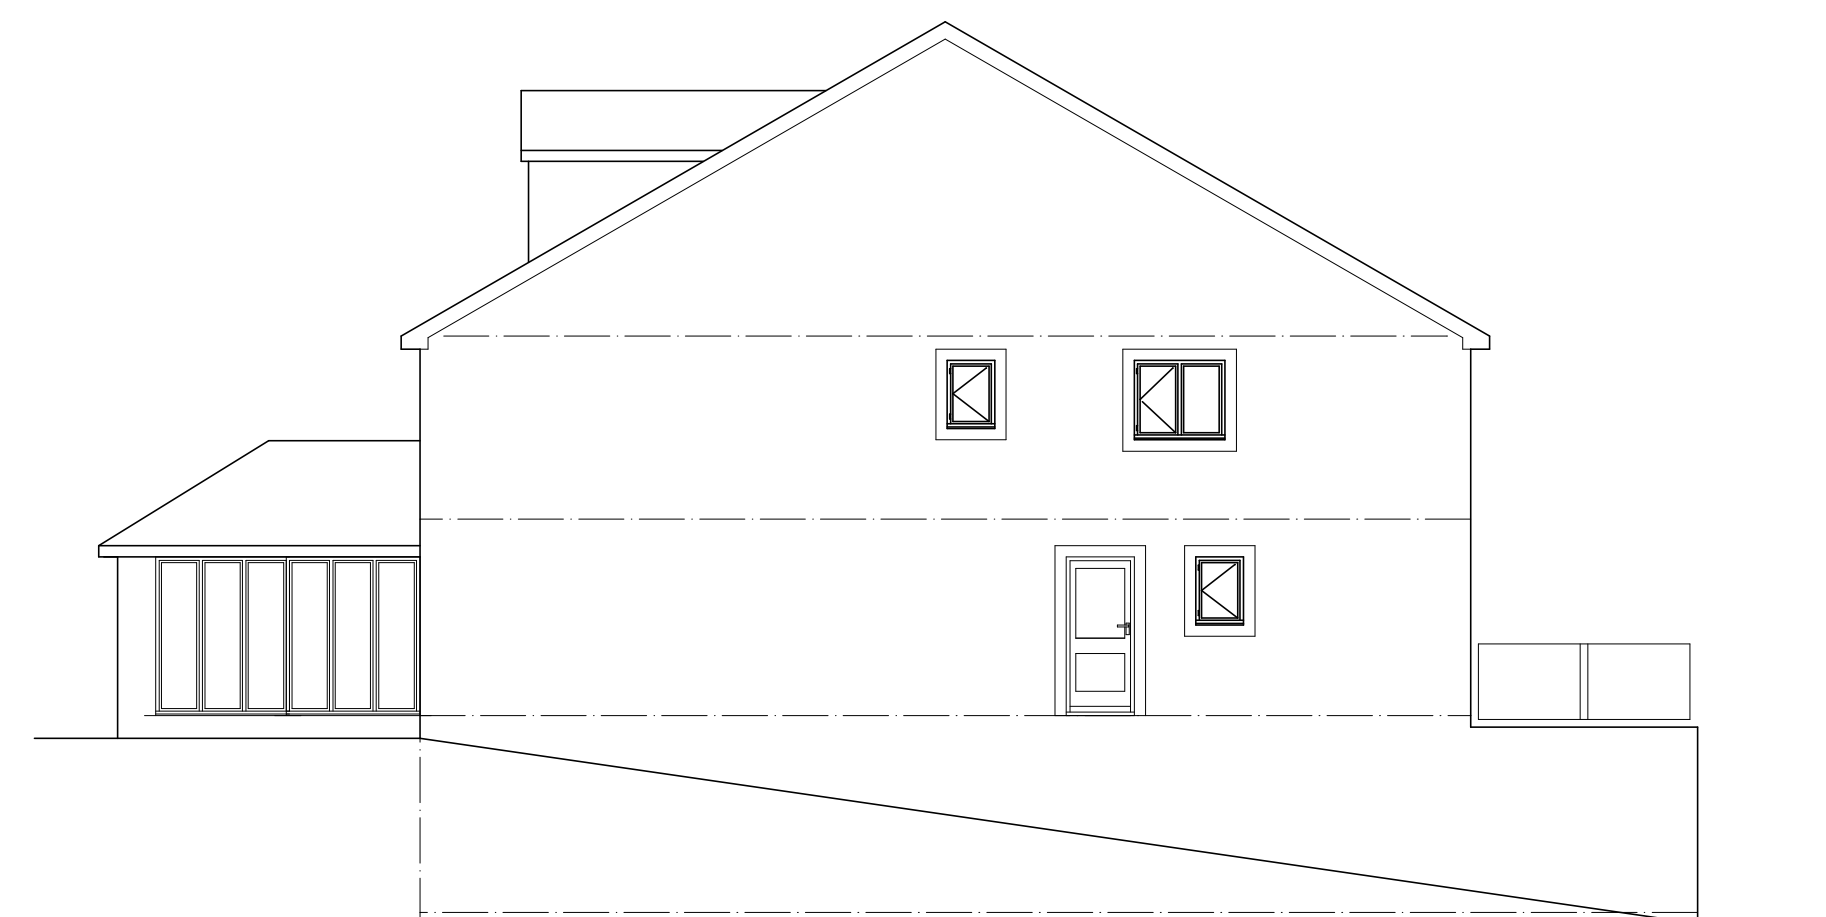

SIDE ELEVATION



REAR ELEVATION



STREET SCENE
1:200

10300

Mr S SANGA

PROPOSED DWELLING
8-10 UPPER HOYLAND ROAD
PLATTS COMMON

PLANS

1:100 @A1 AUG17 Rev B

Peter Thompson

"Linwood"
Barnsley Road
Dodworth
Barnsley S75 3JR
e-mail peter-thompson@hotmail.co.uk

HF. 01226 201391
m. 07973251730

M.C.I.A.T.