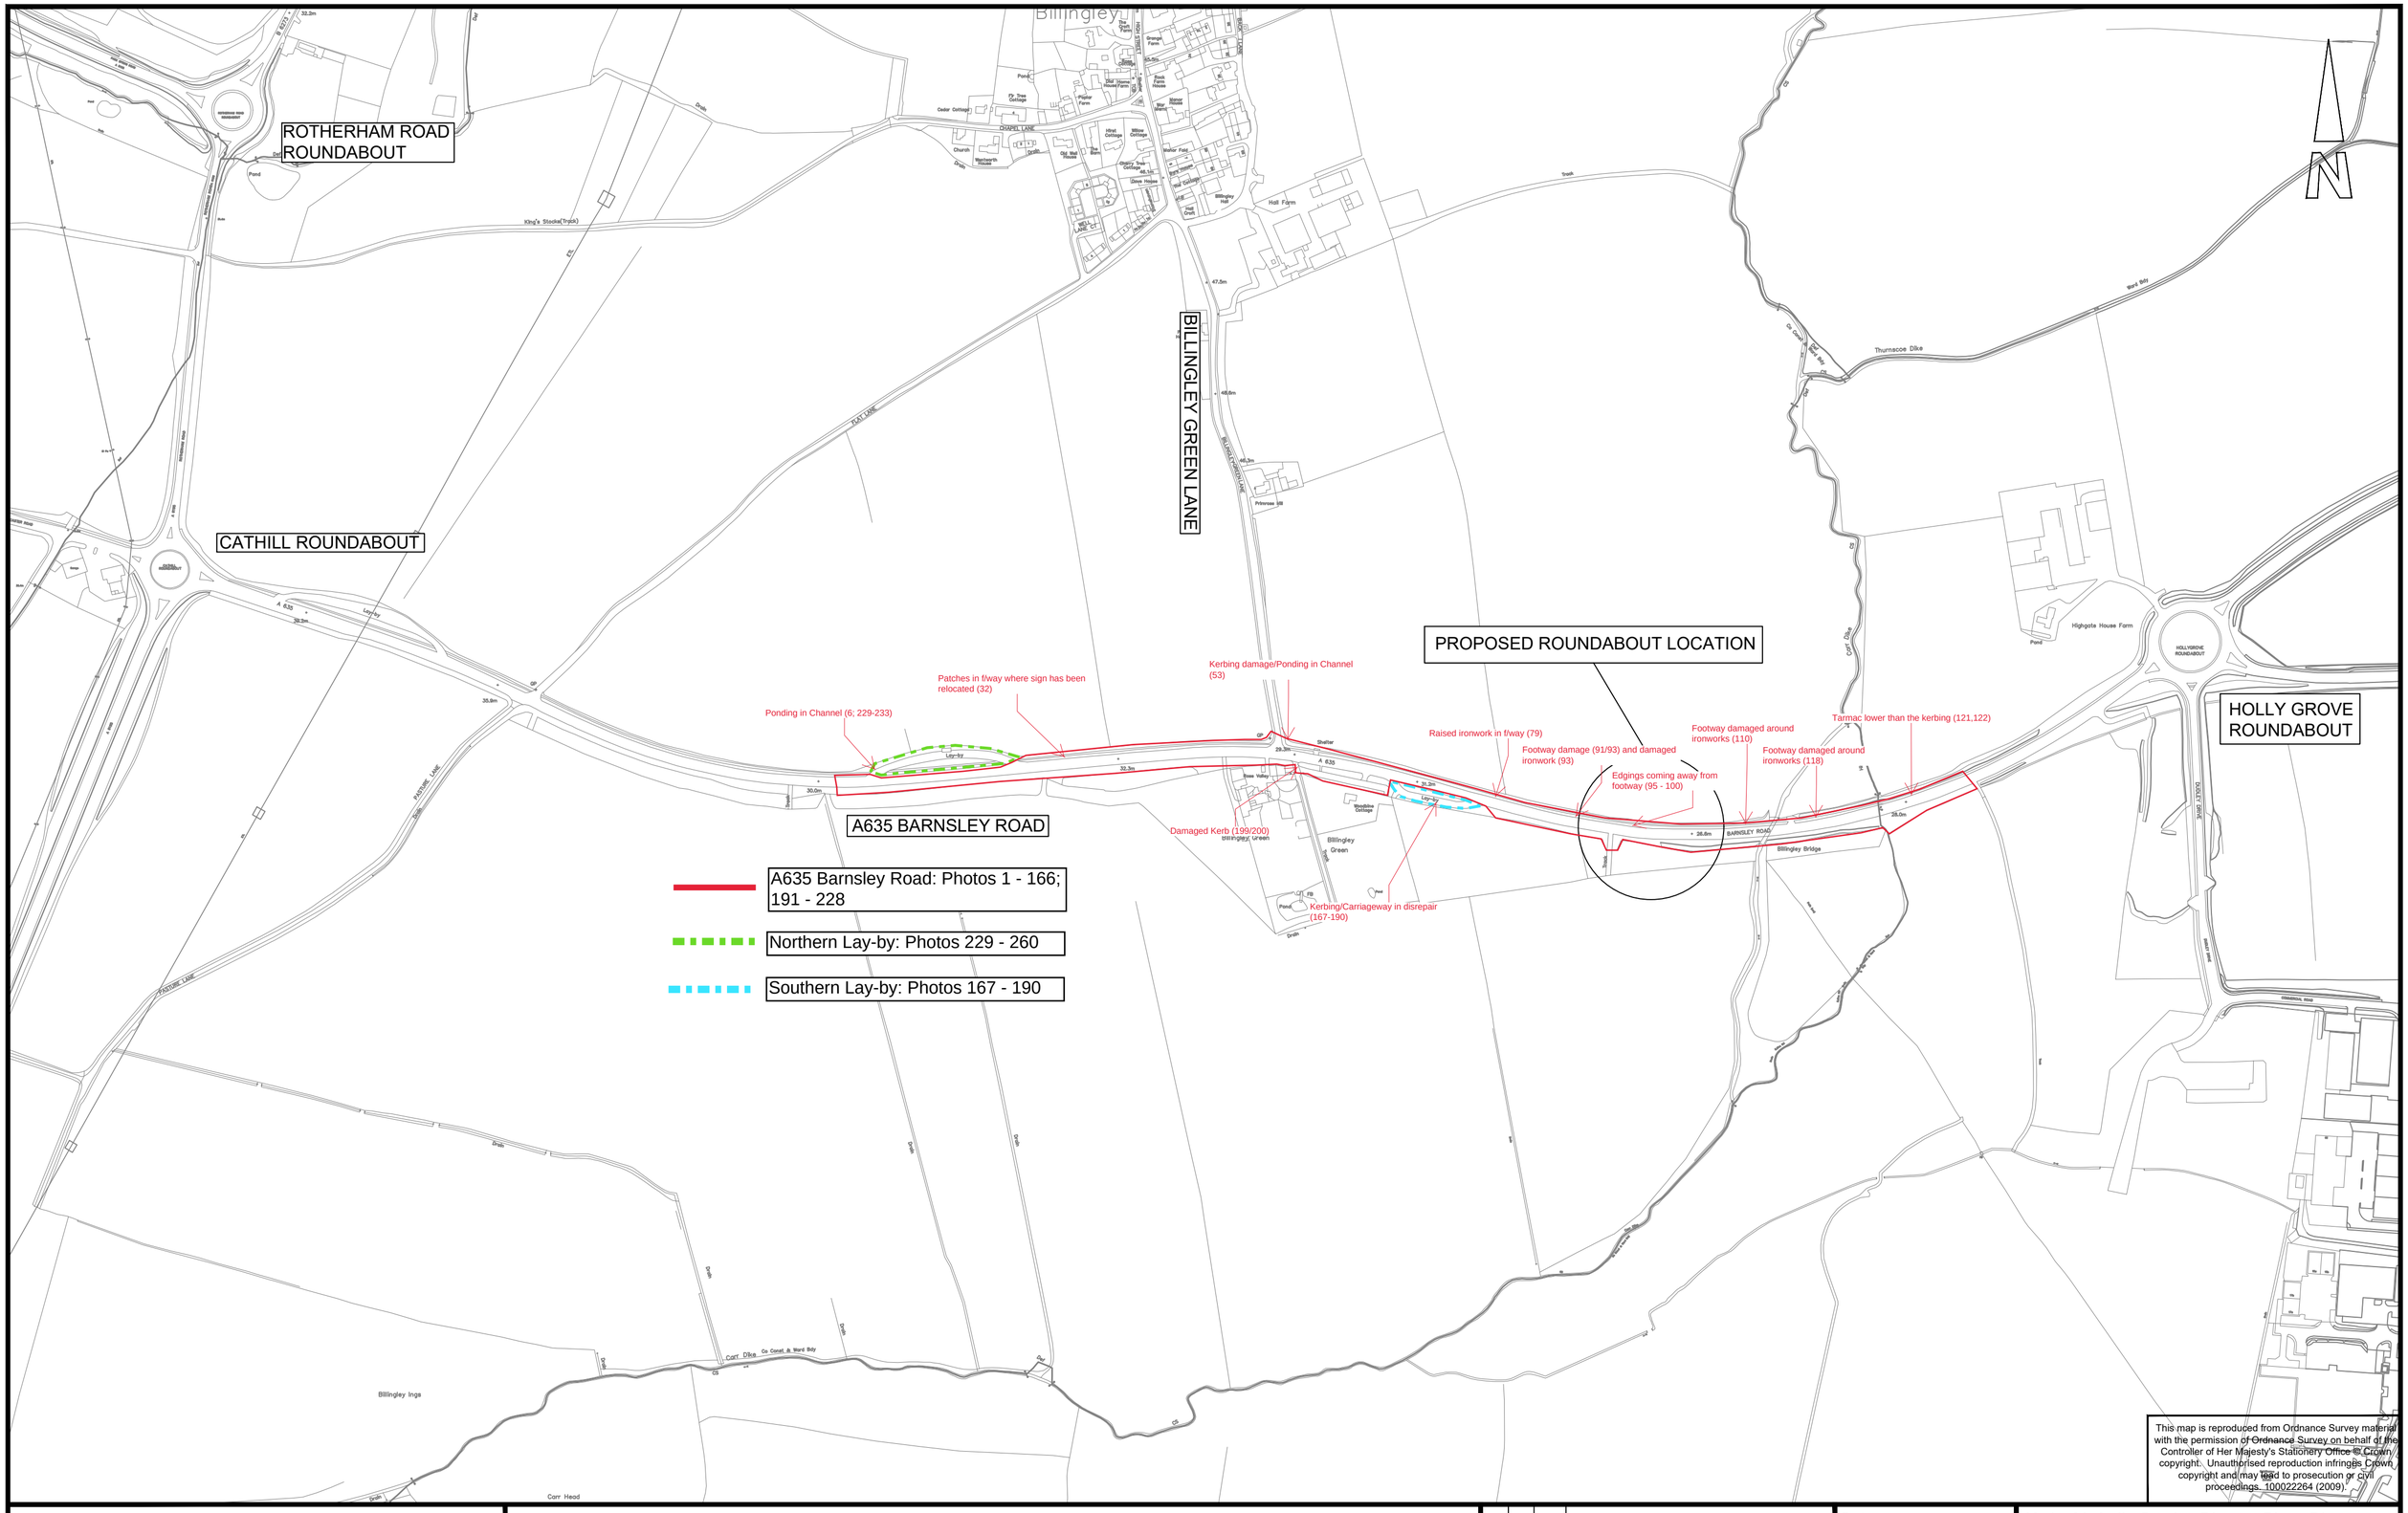


This map is reproduced from Ordnance Survey material with the permission of Ordnance Survey on behalf of the Controller of Her Majesty's Stationery Office. © Crown copyright. Unauthorised reproduction infringes Crown copyright and may lead to prosecution or civil proceedings. 100022264 (2009).

BARNSLEY Metropolitan Borough Council

A635 BARNSLEY ROAD, GOLDTHORPE

PROPOSED ROUNDABOUT LOCATION PLAN

By	No.	Date	Amendments

Scale: 1:4000 @ A2

Drawn: GSJ — Date: OCT 21

Checked — File

Kathy McArdle Service Director Place Directorate
Environment & Transportation (Business Unit 6)
P.O.Box 609, Barnsley.
S70 9FH
Tel. (01226) 770770 Fax. (01226) 772222

Drawing No. HD/A635.69.1/LP/1