
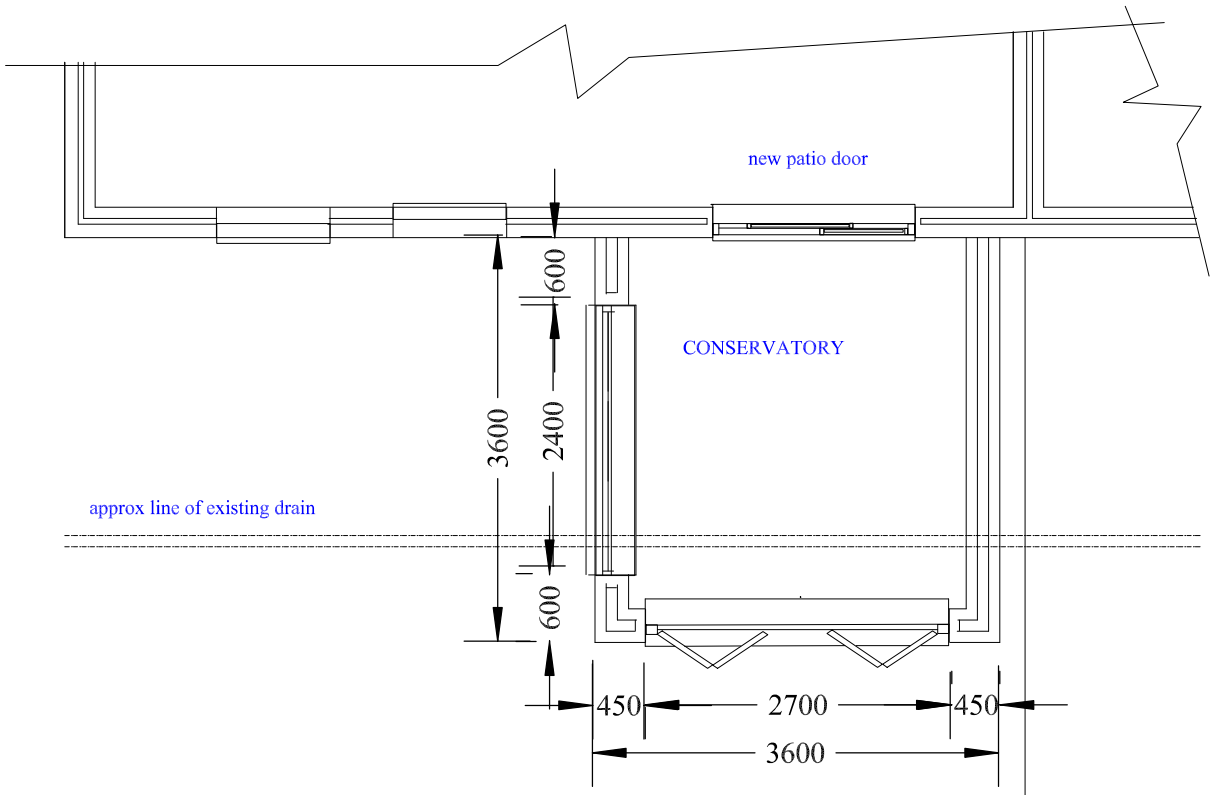


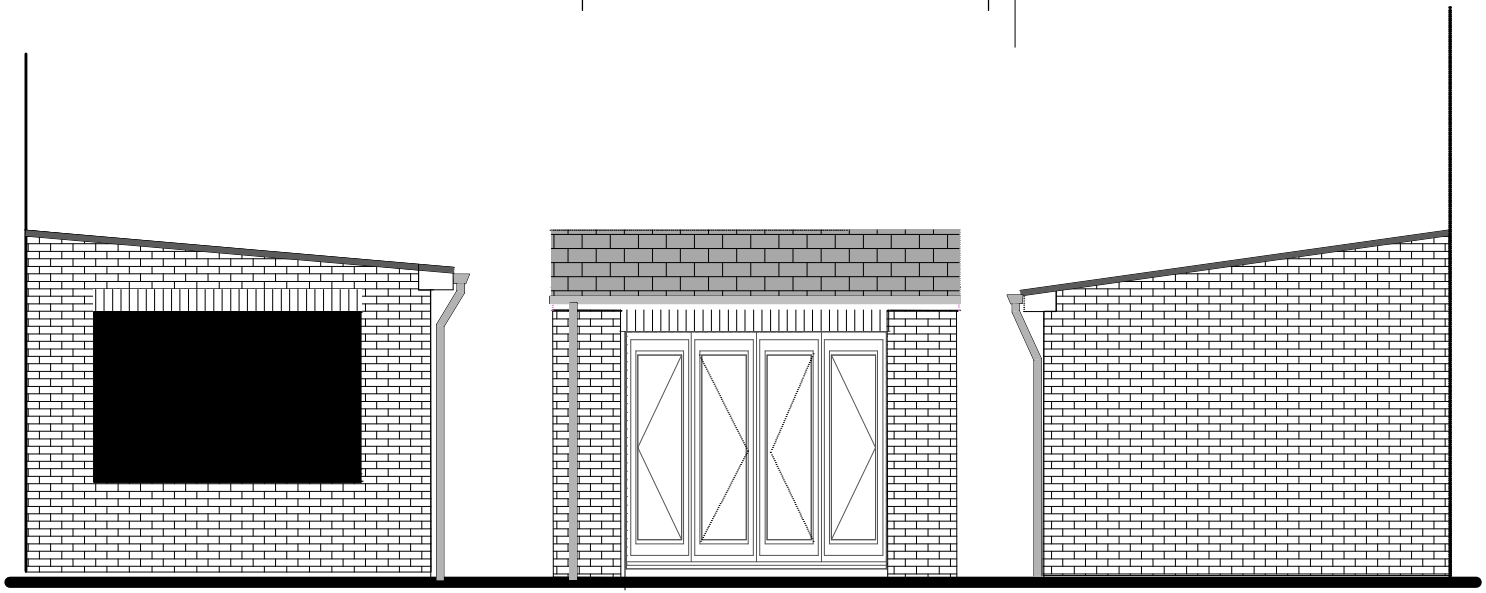

COPYRIGHT
Physical and intellectual rights in this drawing and design are reserved and neither may be used or the drawing copied in whole or in part for any purpose without the express permission, in writing of the owner P T Johnson. E-mail peter.johnson70.pj@gmail.com

P.T.JOHNSON MCIEH
HOUSING CONSULTANT
Copyright © P T Johnson 2020

36 Collingham Rd
Swallownest,
SHEFFIELD
S26 4NW
0114 287 6169
07768 196211
peter.johnson70.pj@gmail.com

ADDRESS 49 Genn Lane Ward Green Barnsley S70 5TE
SCALE 1:50
CLIENT Mr and Mrs I Carey
DRAWING GennL001
JOB Single storey extension
DATE June 2020
TITLE **Plan and Elevations**