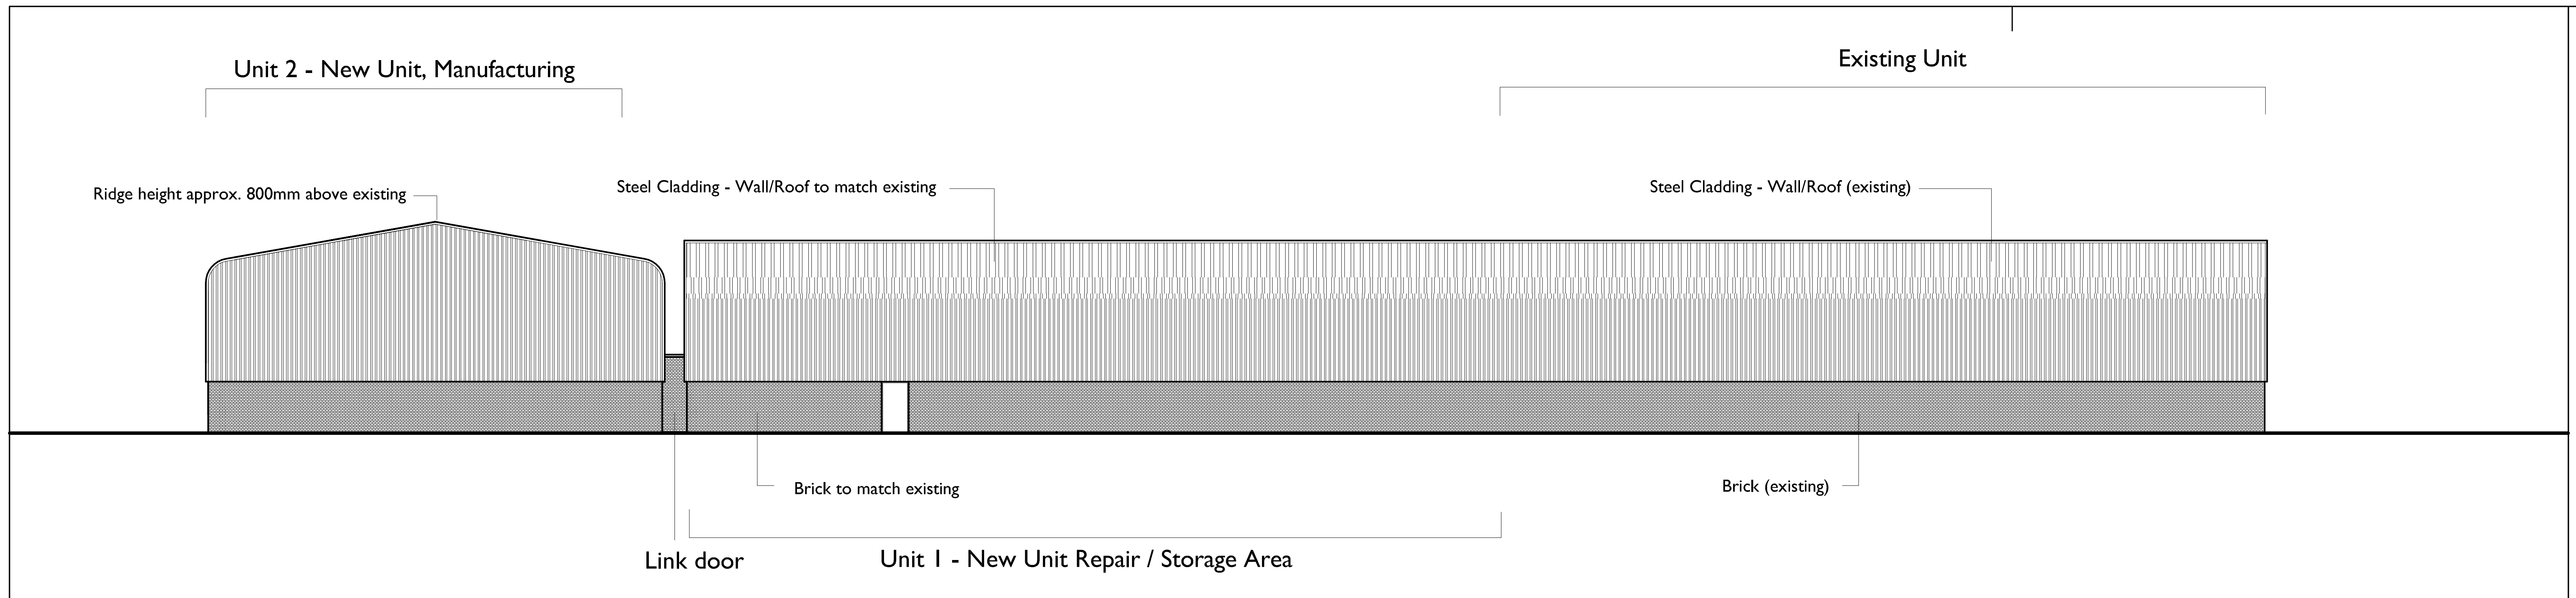
Unit 2 - New Unit, Manufacturing
Existing Unit
Ridge height approx. 800mm above existing
Steel Cladding - Wall/Roof to match existing
Steel Cladding - Wall/Roof (existing)
Brick to match existing
Brick (existing)
Link door
Unit 1 - New Unit Repair / Storage Area

Elevation A

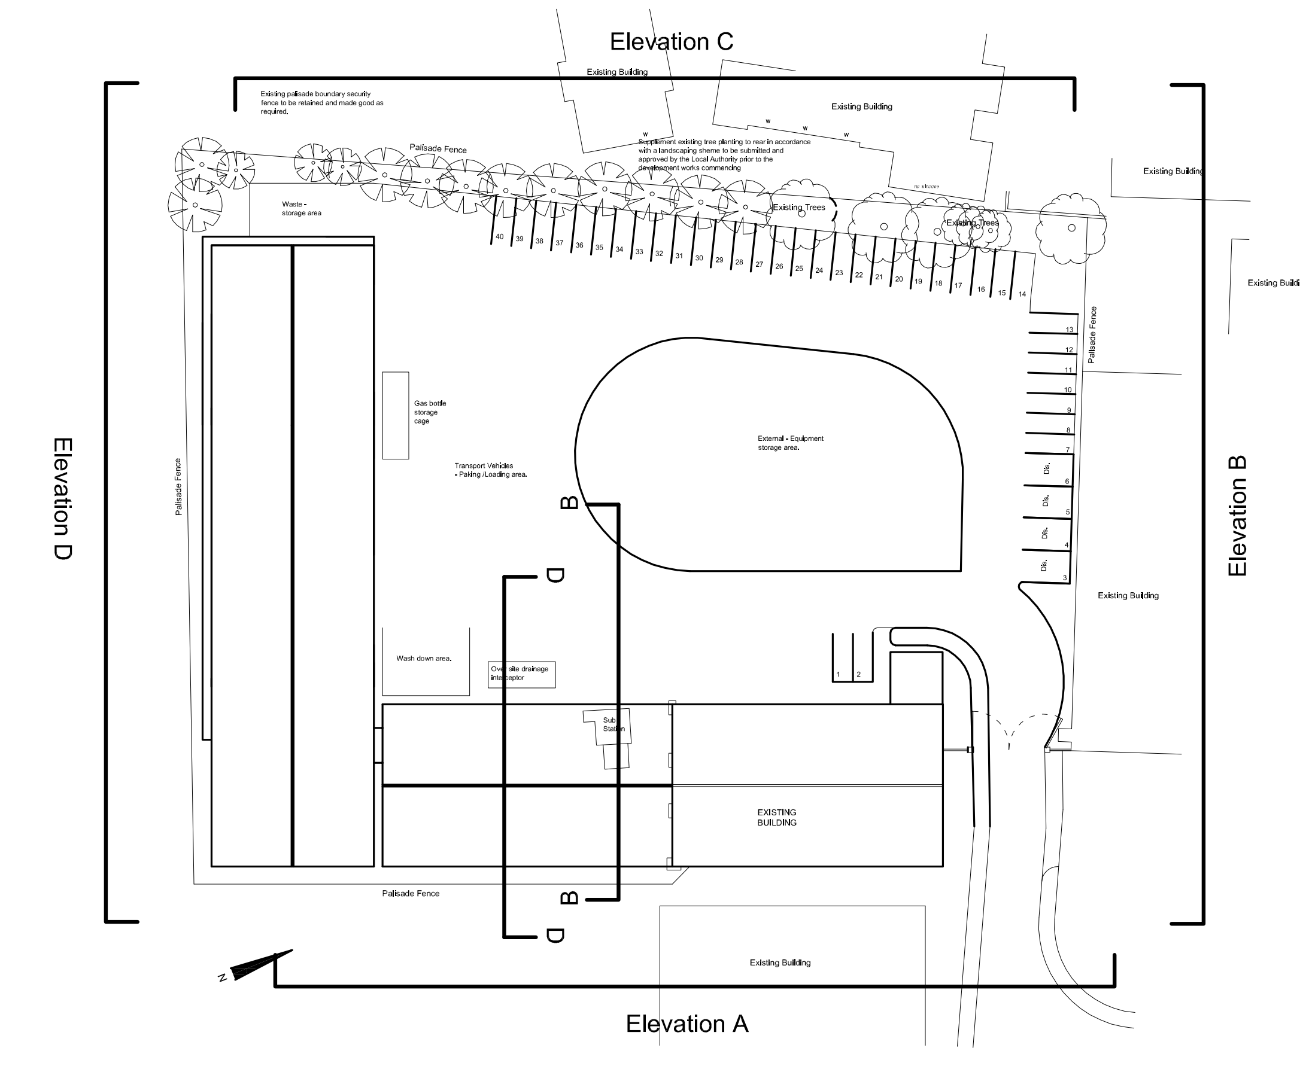
Elevation C
Elevation D
Elevation B
Elevation A
B
B
D
D

Notes |

PRODUCED FROM PROMAP SURVEY INFORMATION ®date®
CROWN COPYRIGHT Licence number 100020449

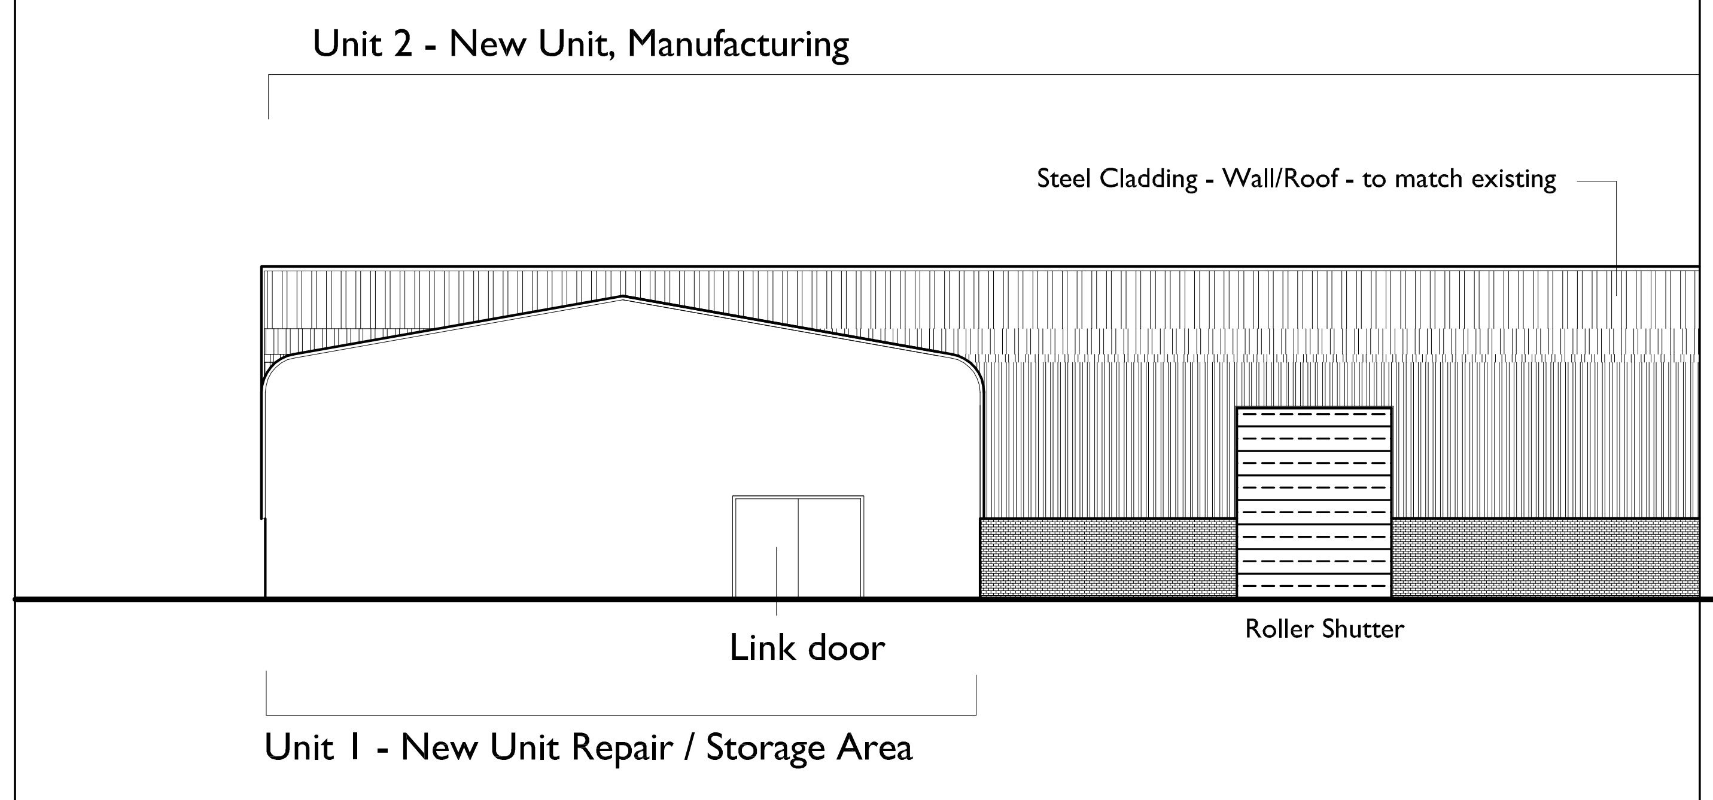
Unit 2 - New Unit, Manufacturing
Steel Cladding - Wall/Roof - to match existing
Link door
Roller Shutter
Unit 1 - New Unit Repair / Storage Area

Section B - B

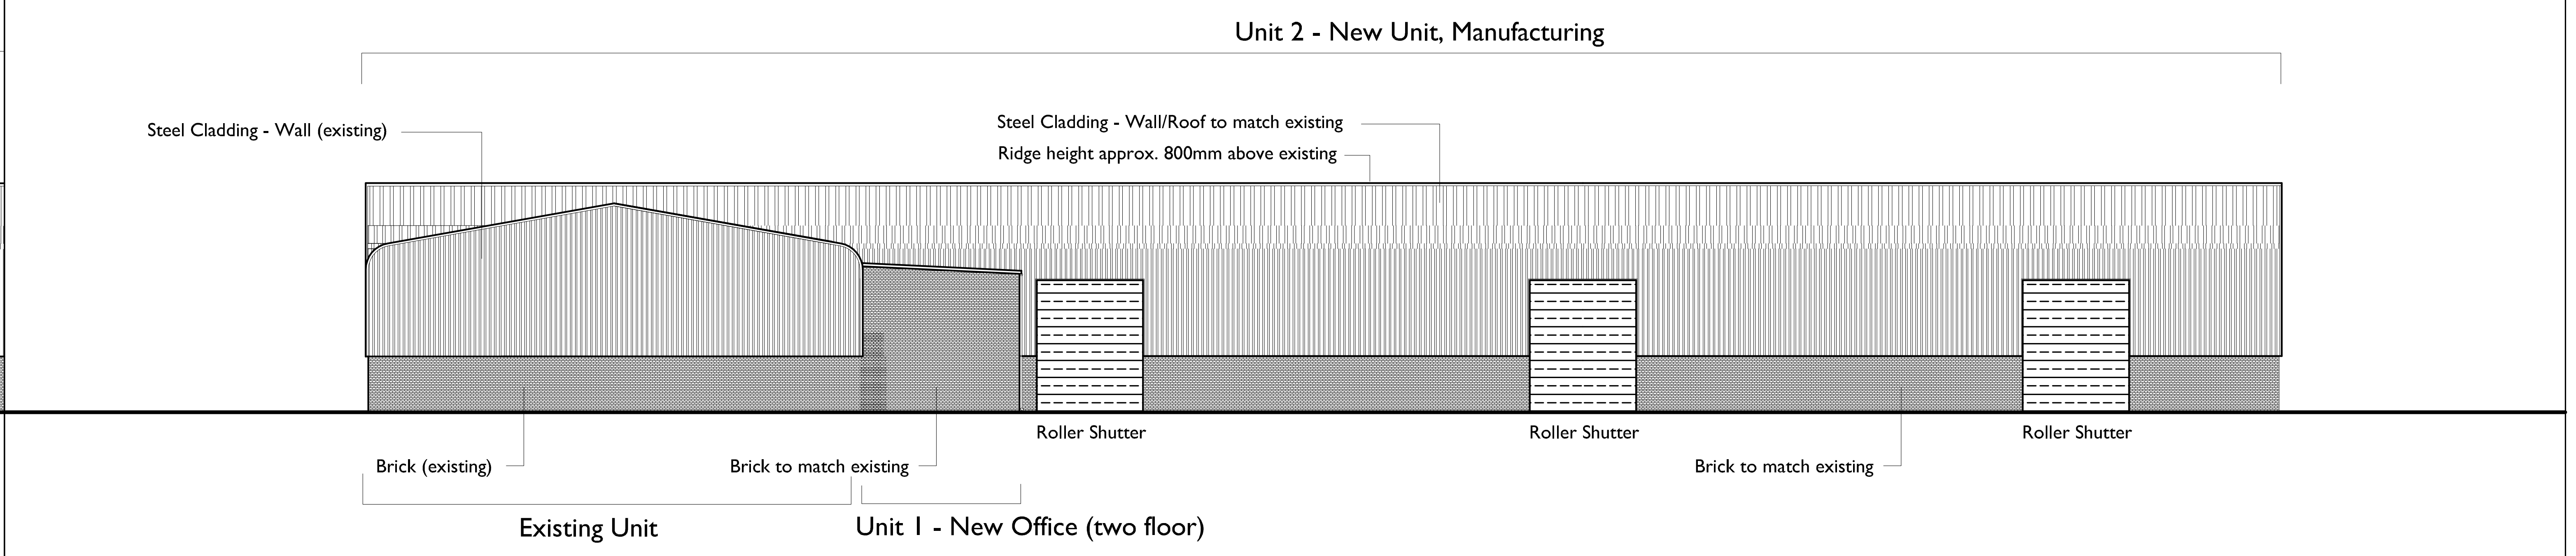
Unit 2 - New Unit, Manufacturing
Steel Cladding - Wall (existing)
Steel Cladding - Wall/Roof to match existing
Ridge height approx. 800mm above existing
Roller Shutter
Roller Shutter
Roller Shutter
Brick (existing)
Brick to match existing
Brick to match existing
Existing Unit
Unit 1 - New Office (two floor)

Elevation B

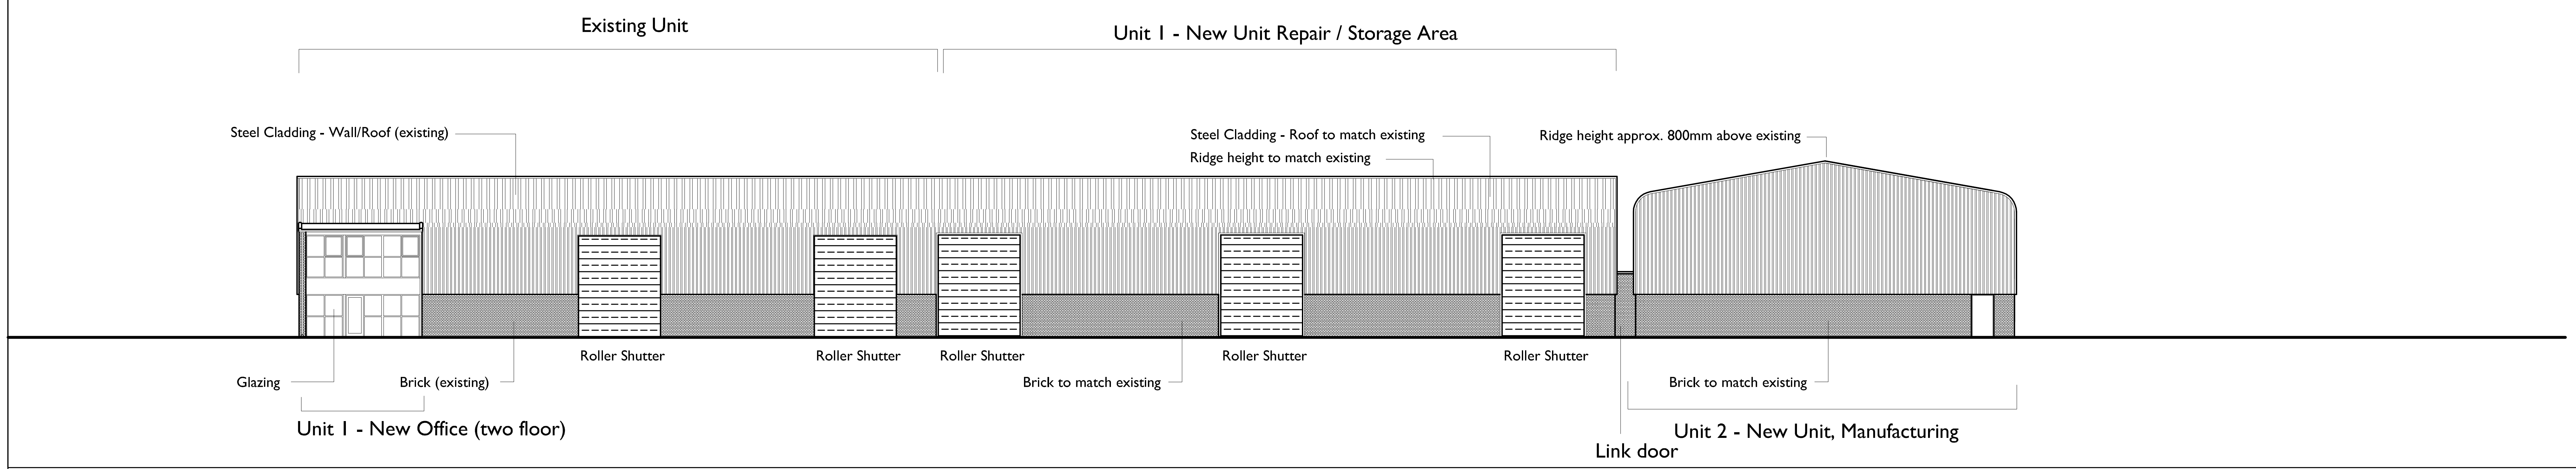
Existing Unit
Unit 1 - New Unit Repair / Storage Area
Steel Cladding - Wall/Roof (existing)
Steel Cladding - Roof to match existing
Ridge height to match existing
Ridge height approx. 800mm above existing
Glazing
Brick (existing)
Roller Shutter
Roller Shutter
Roller Shutter
Roller Shutter
Roller Shutter
Brick to match existing
Brick to match existing
Unit 1 - New Office (two floor)
Link door
Unit 2 - New Unit, Manufacturing

Elevation C

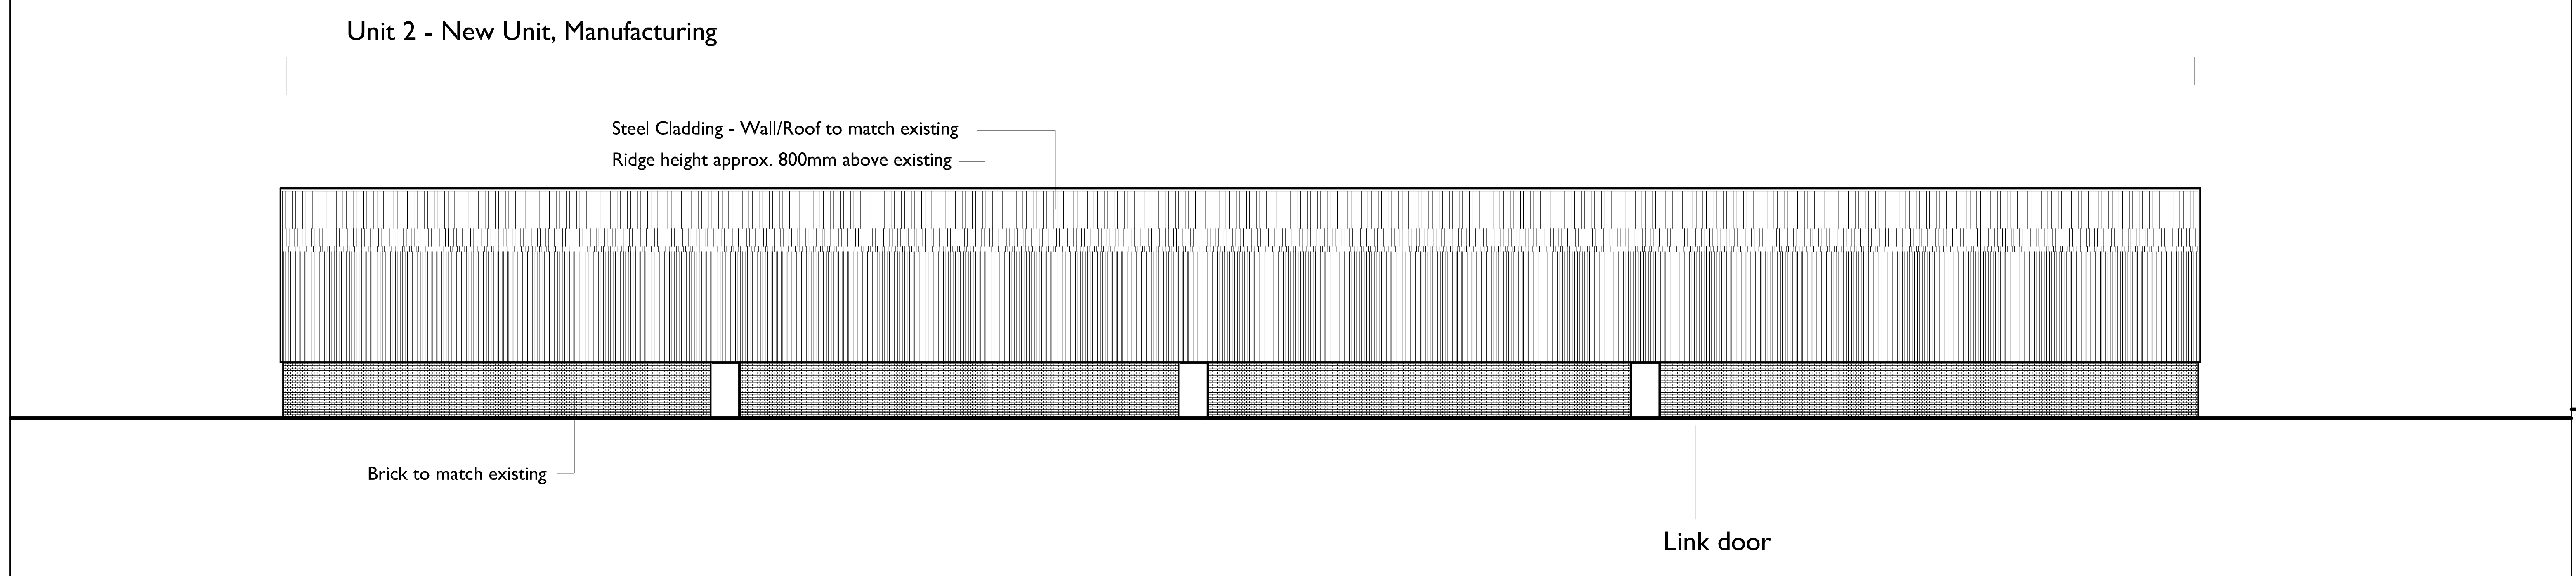
Unit 2 - New Unit, Manufacturing
Steel Cladding - Wall/Roof to match existing
Ridge height approx. 800mm above existing
Brick to match existing
Link door

Elevation D

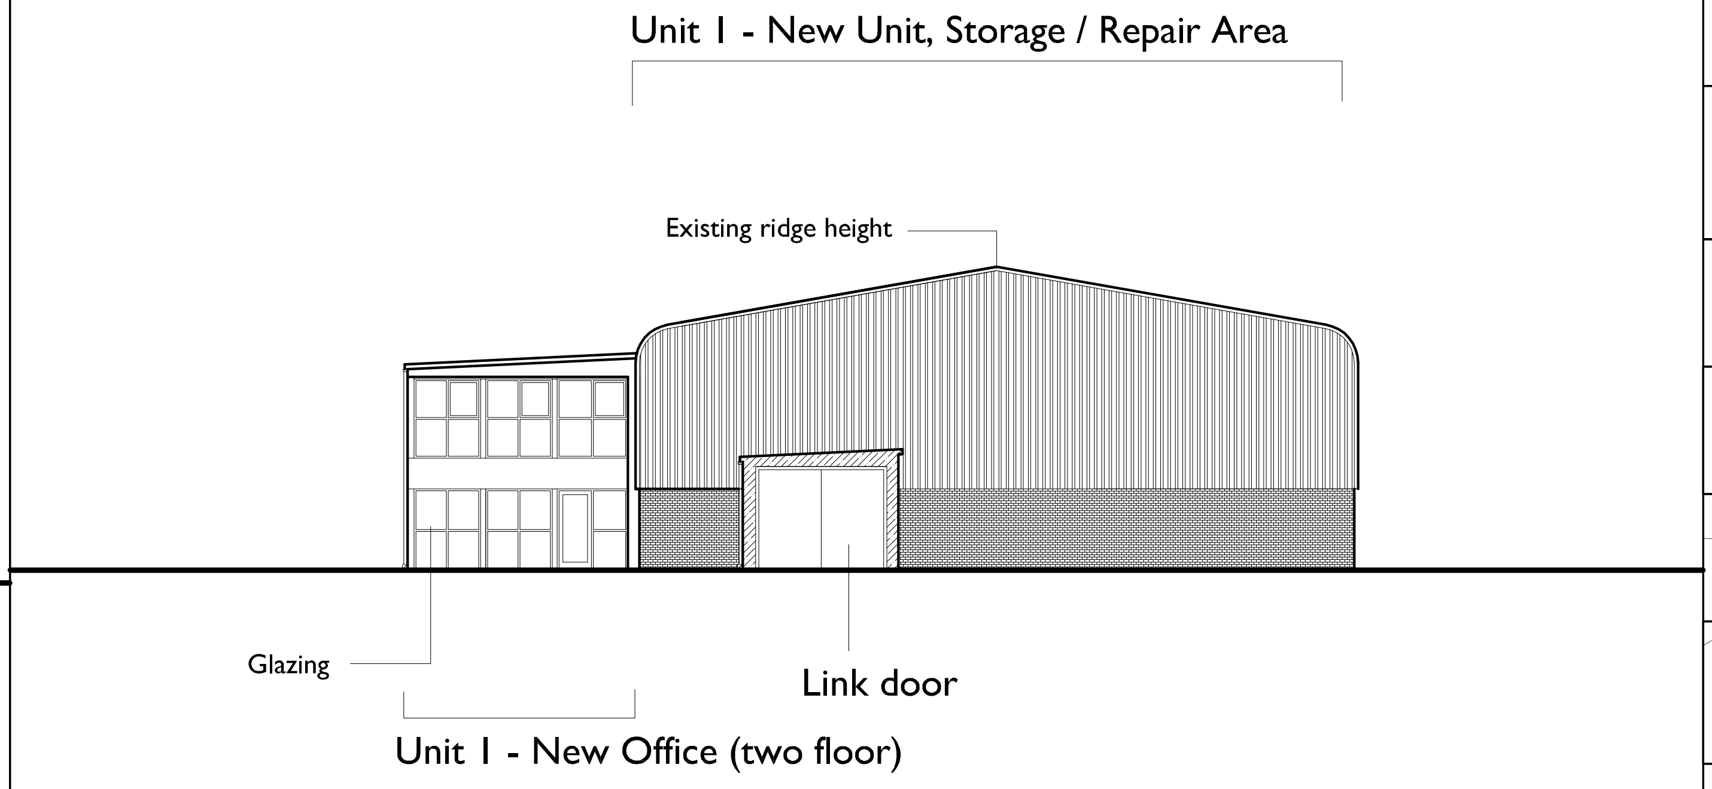
Unit 1 - New Unit, Storage / Repair Area
Existing ridge height
Glazing
Link door
Unit 1 - New Office (two floor)

Section D - D

Revision | C By | SJW Checked | - Date | 16/07/08

Redesign of Unit 1, Elevation C.

planners | urbanists | architects

spawforths

Junction 41 Business Court, Thorpe Road, East Ardsley, Leeds, West Yorkshire WF3 2AB
T: 01924 873873 F: 01924 870777 www.spawforths.co.uk mail@spawforths.co.uk

Planning

Client Name
C/O RAIL TECH ENGLAND LTD.

Project No.	Project Title			
3217	Workshop Extension			
Drawn By	Checked By	Scale	Division	Date
SJW	XXX	1:200@A1	architects	April 08
Drawing No.	Drawing Title			Revision
200-001	Proposed Elevations			C

File Path

Important notice:
Do not scale off this drawing. Critical dimensions should be checked on site prior to works commencing. Dimensional conflicts should be brought to the company's attention as soon as they become apparent. Failure to do so could render the contractor liable for subsequent losses. Copyright in this drawing and any work executed from this drawing remains the property of Spawforths.

© Copyright Spawforths 2006

When printing feed this edge first