
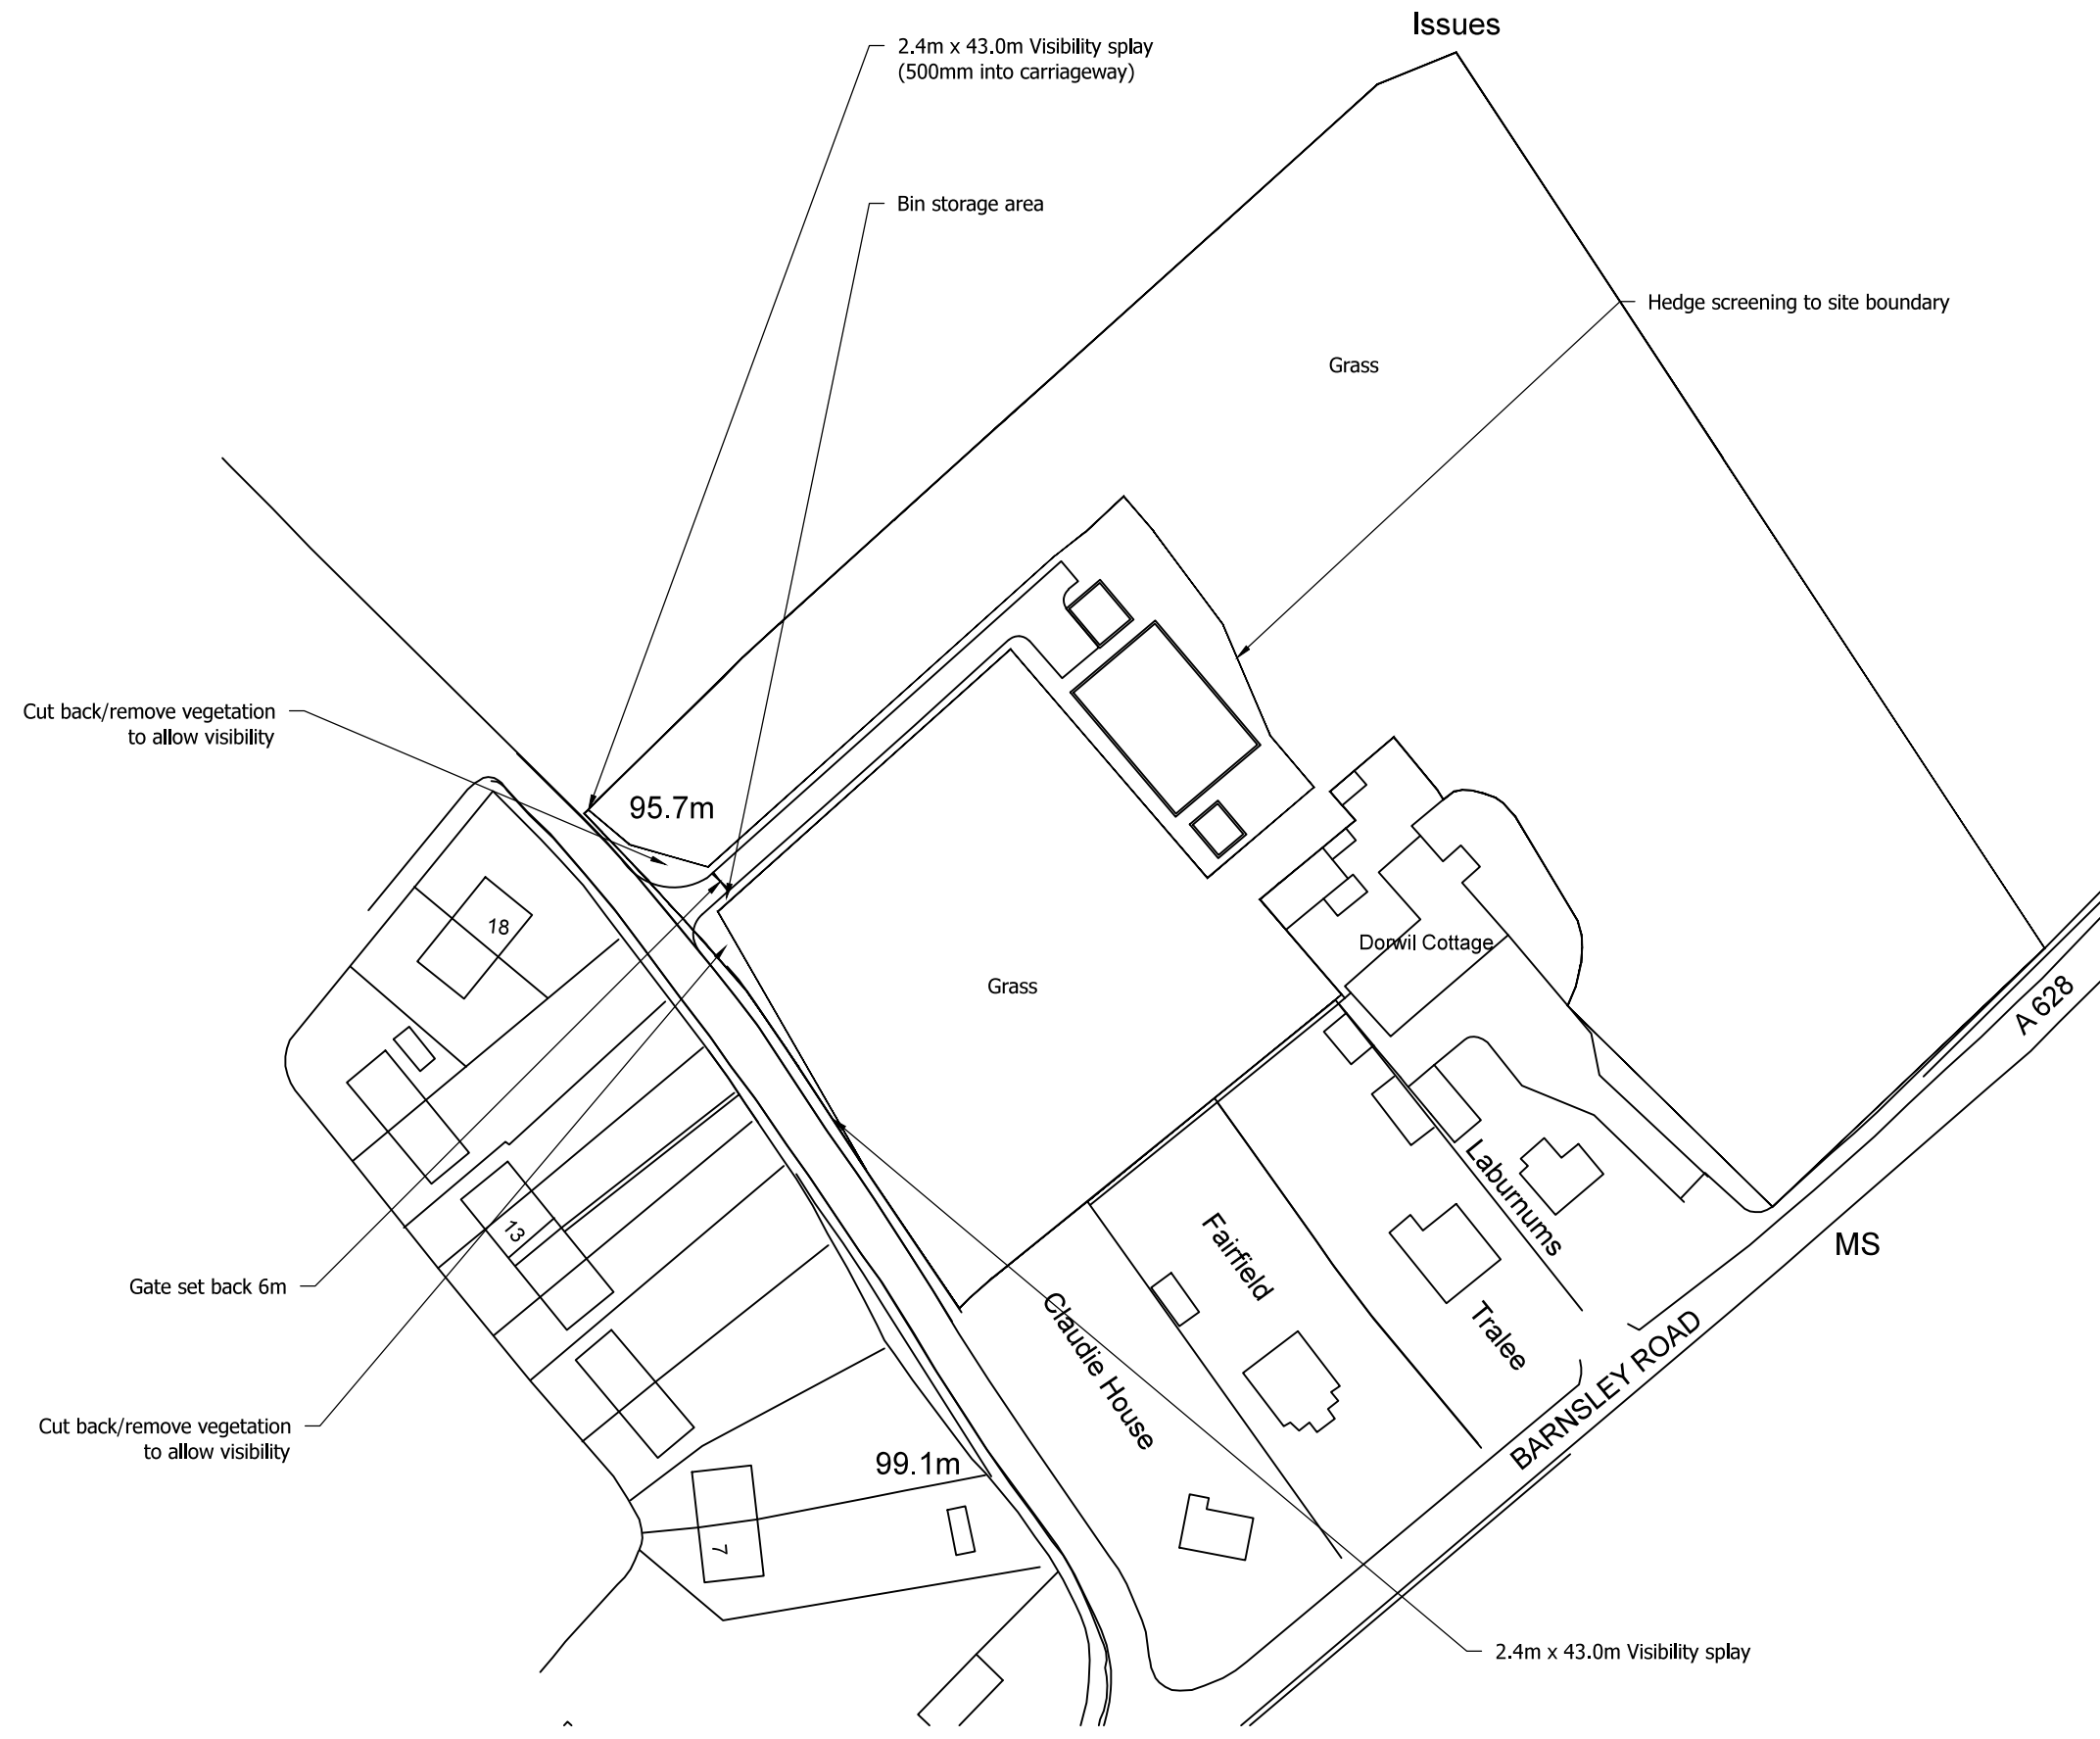


Drawing No.	Rev No.
MNV001-002	

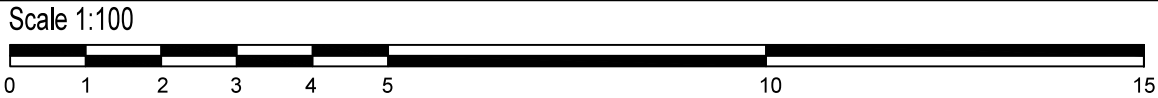

BLOCK PLAN
SCALE 1:1000 AT A3

DO NOT SCALE: Contractor to check all dimensions and report any omissions or errors

NOTES

Rev	Description	By	Chk	App	Date
JRB DESIGNS Ltd 1 Saville Road Cudworth Barnsley S72 8LT Tel: 01226 383542 Fax: 01226 380078 Mob: 07970 541192 Email: john@jrbdesigns.co.uk This drawing is copyright. © jrbdesigns Ltd.					
Client	MR. N VISUVALINGAM				
Drawing Title	BLOCK PLAN OF SITE				
Address	LAND OFF FRICKLEY BRIDGE LANE BIERLEY BARNSELEY S72 9LH				
Project Title:	PROPOSED TWO STOREY DETACHED HOUSE				
Purpose of Issue:	PLANNING				
Drawing Status	FIRST ISSUE				
Scale at A3 AS SHOWN	Drawn By JRB	Date 14/11/2022			
Checked By	Date 14/11/2022	Approved By	Date 14/11/2022		
Project No. MNV001	Drawing No. 002		Revision -		
APPROVAL ☒	INFORMATION ☐	TENDER ☐	CONTRACT ☐	CONSTRUCTION ☐	