

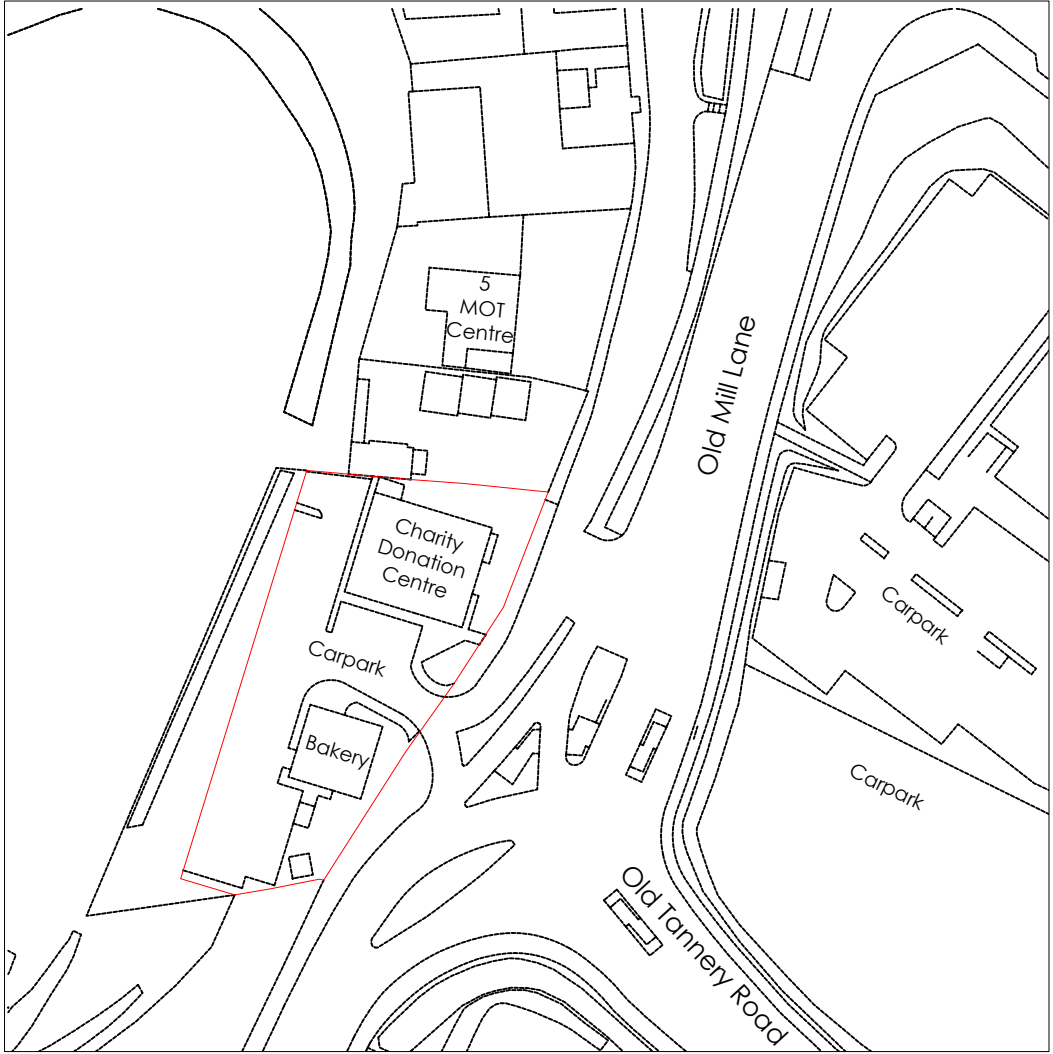


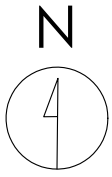

Crown copyright and database rights (2021) OS (100063368)

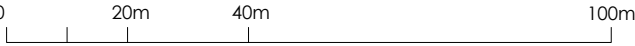

Title
Site Location Plan

Address
The Time And Place, Old Mill Lane,
Barnsley, S71 1LL



Client

Job No.	Issued
011-0401-6421	09/03/22


Scale
1:1250 @ A3

Key
1. Site Boundary

All information is to be checked on site for accuracy and fit. Only drawings with WD status with the most recent revision are to be used for construction.

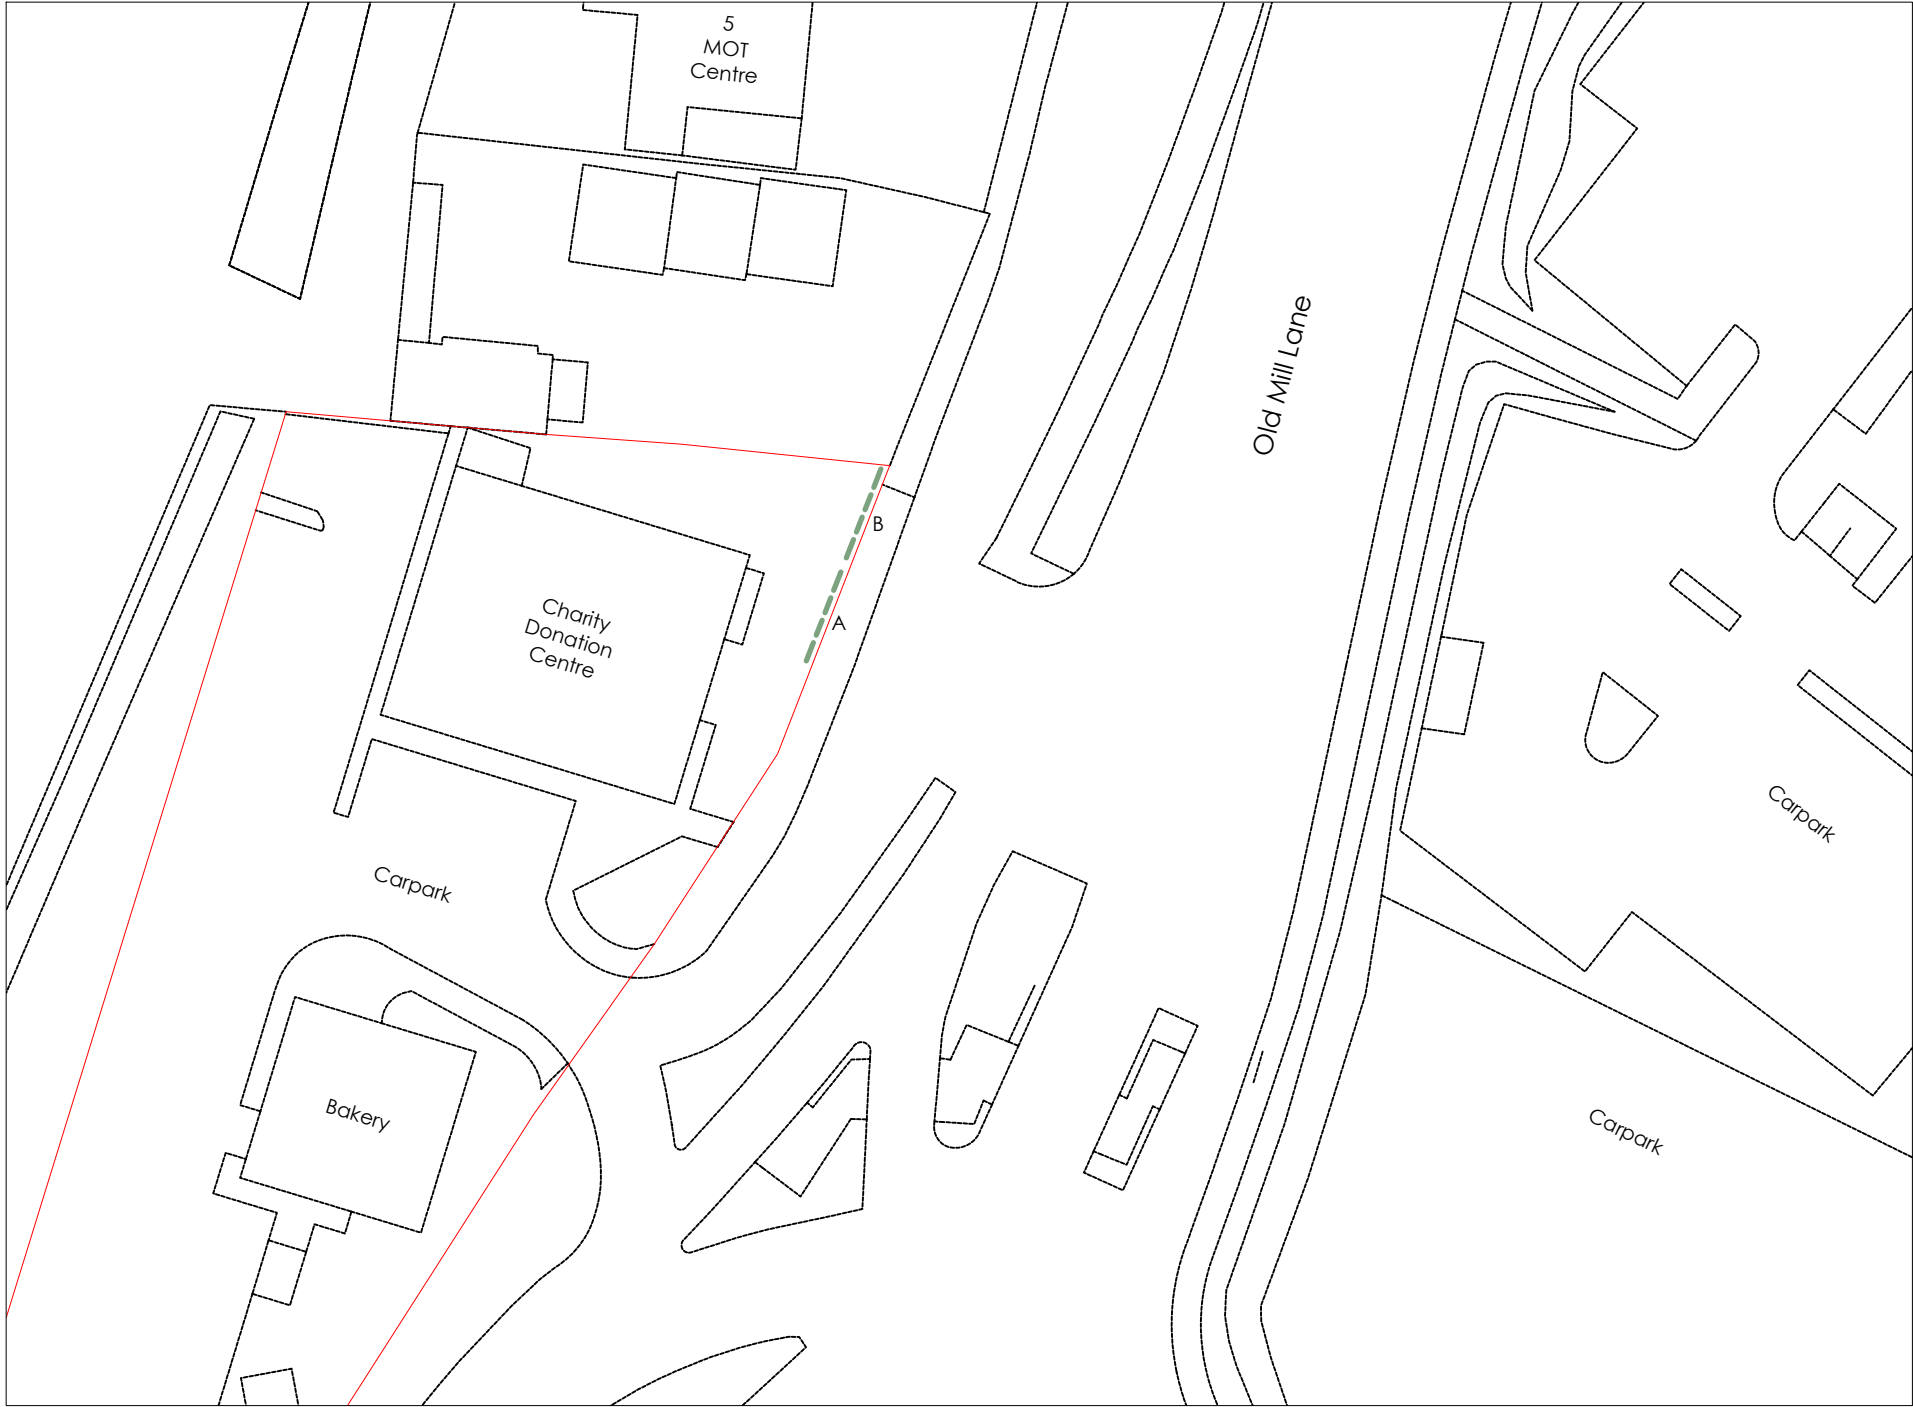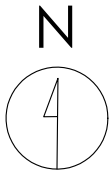

Crown copyright and database rights (2021) OS (100063368)

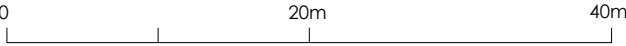

Title
Existing Site Plan

Address
The Time And Place, Old Mill Lane,
Barnsley, S71 1LL

Client



Job No. 011-0401-6421 **Issued** 09/03/22

Scale
1:500 @ A3


Key

- 1. Site Boundary
- 2. Former Illuminated Advertisement removed in advance of digitisation

All information is to be checked on site for accuracy and fit. Only drawings with WD status with the most recent revision are to be used for construction.

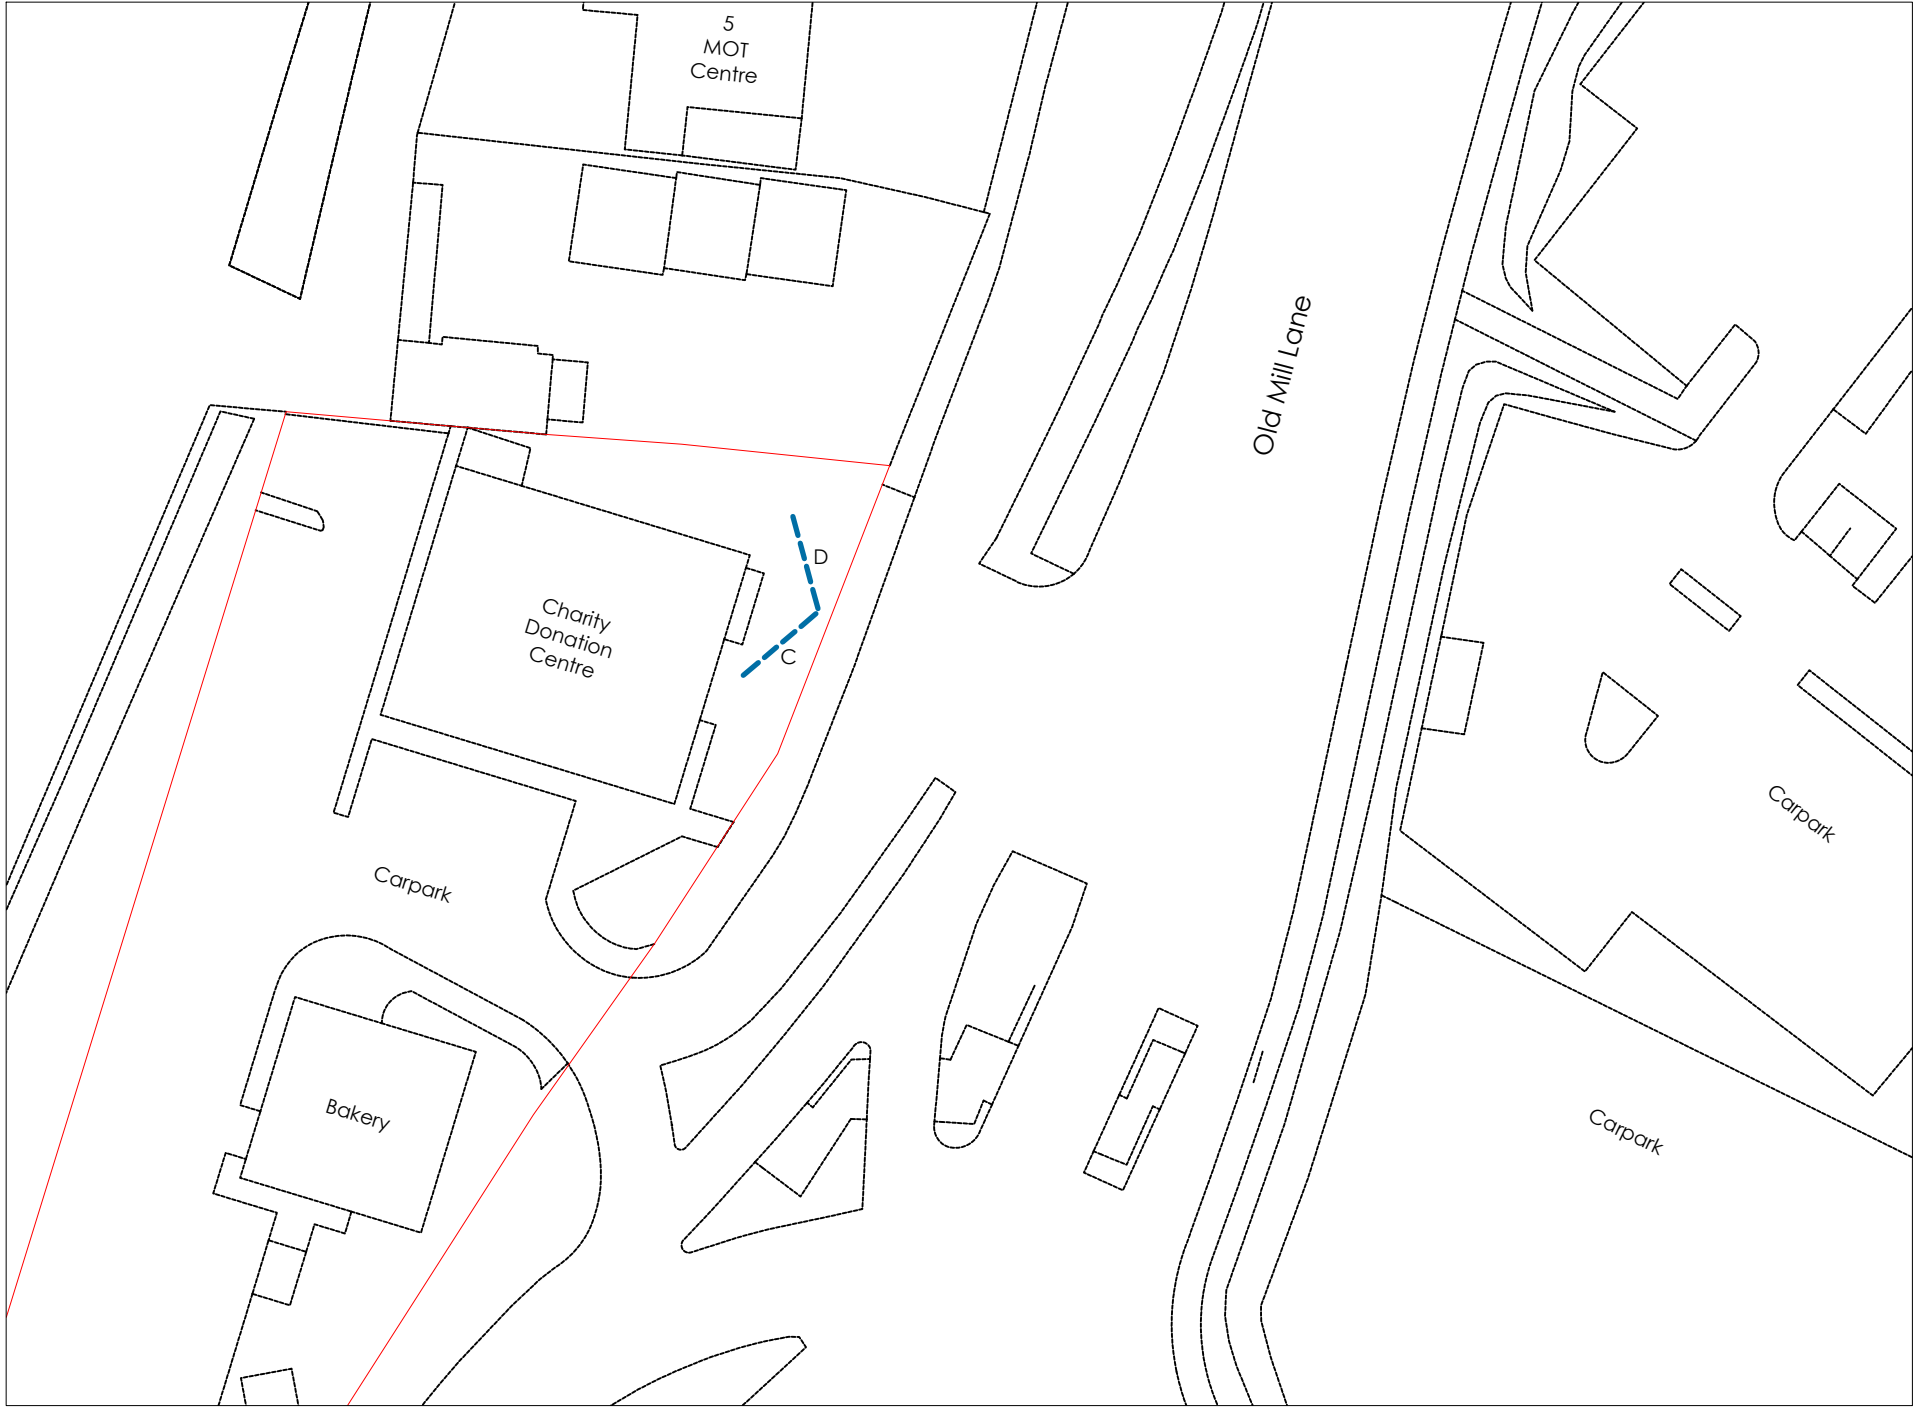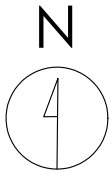

Crown copyright and database rights (2021) OS (100063368)

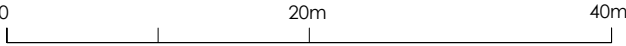

Title
Proposed Site Plan

Address
The Time And Place, Old Mill Lane,
Barnsley, S71 1LL

Client


Job No. 011-0401-6421 **Issued** 09/03/22

Scale
1:500 @ A3


Key

—	1. Site Boundary
—	2. Proposed Digital Display


All information is to be checked on site for accuracy and fit. Only drawings with WD status with the most recent revision are to be used for construction.

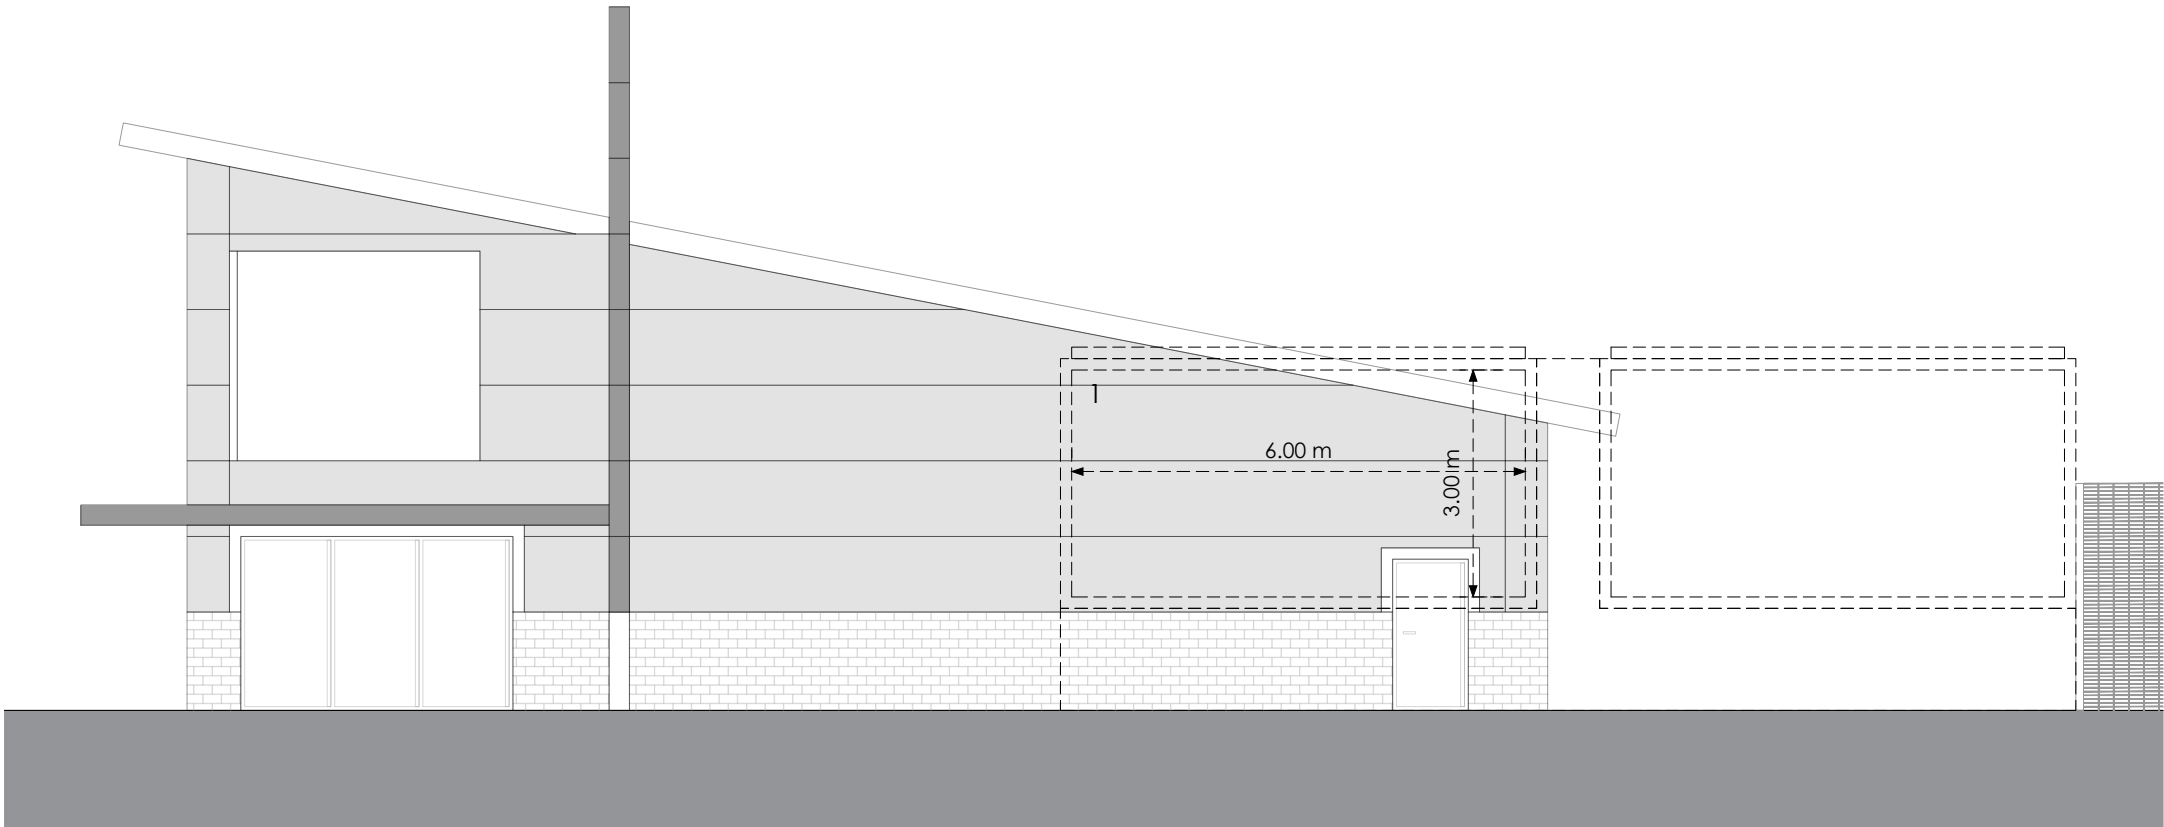


Front Panel A

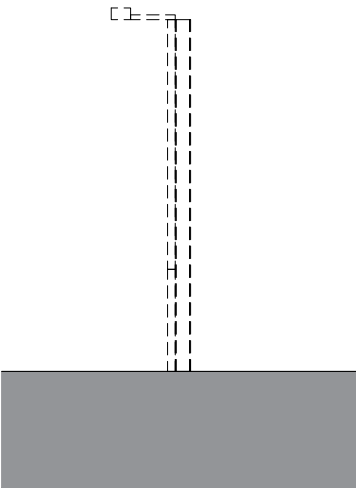

Side
Existing

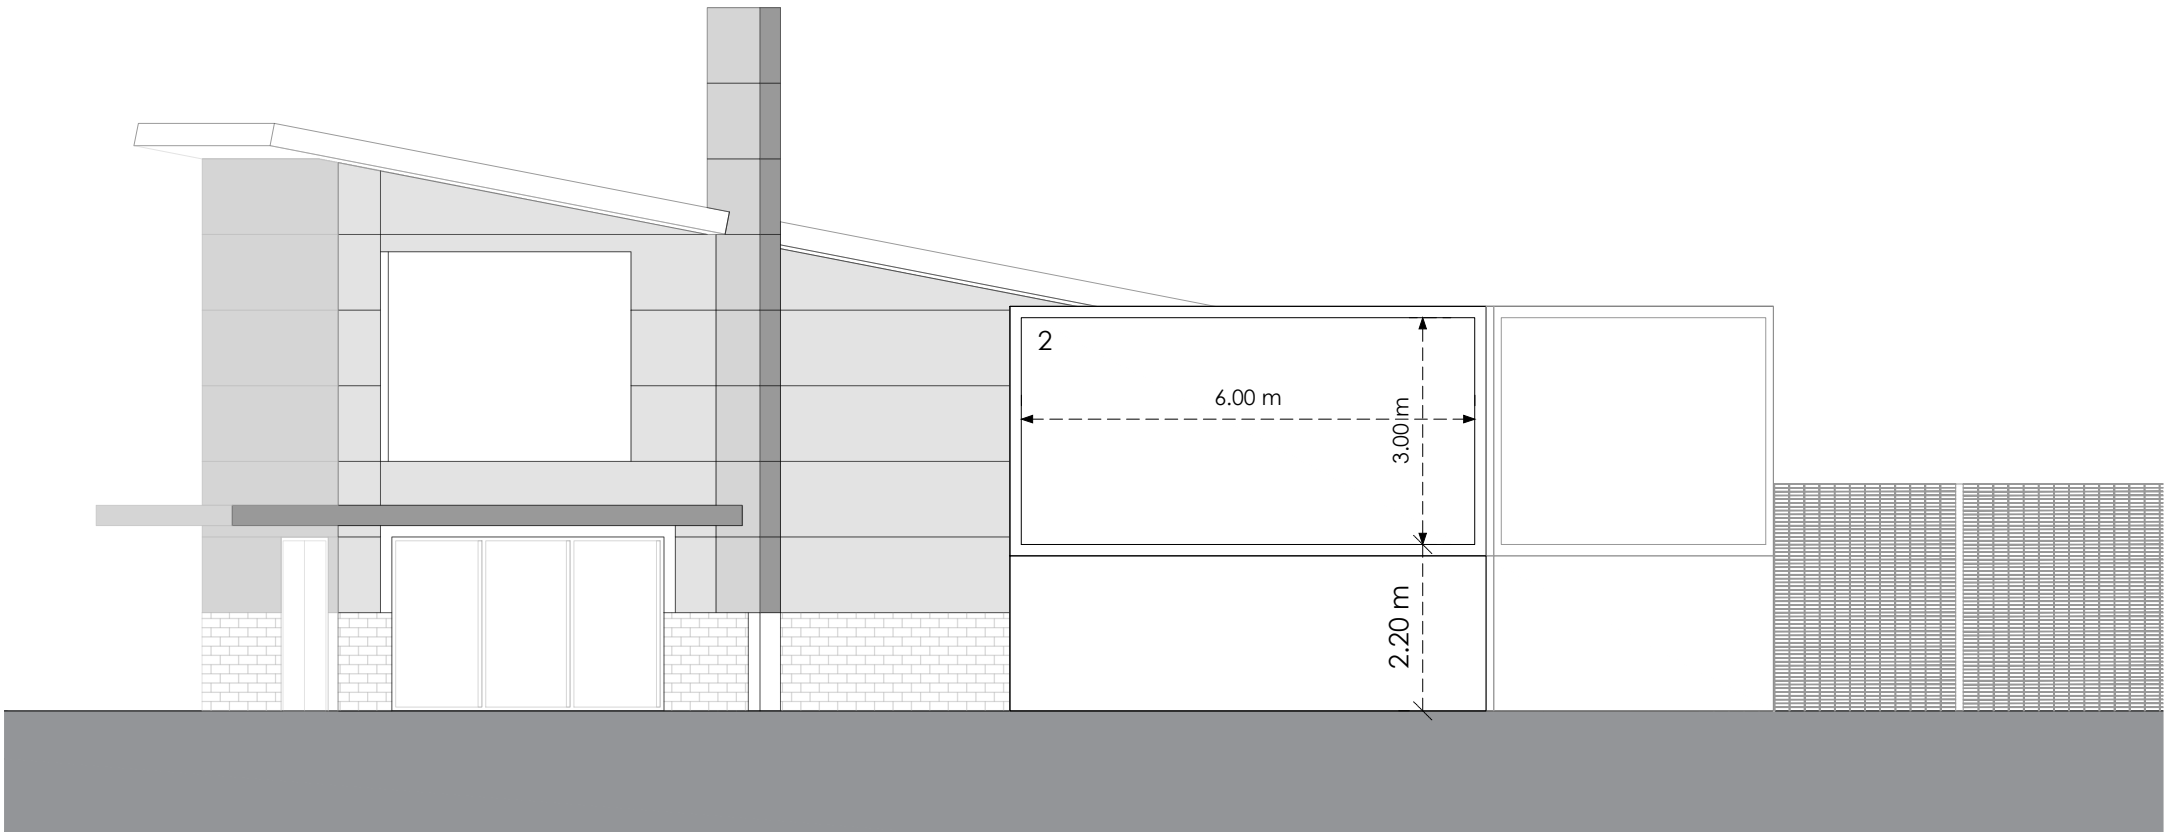

Front Panel C

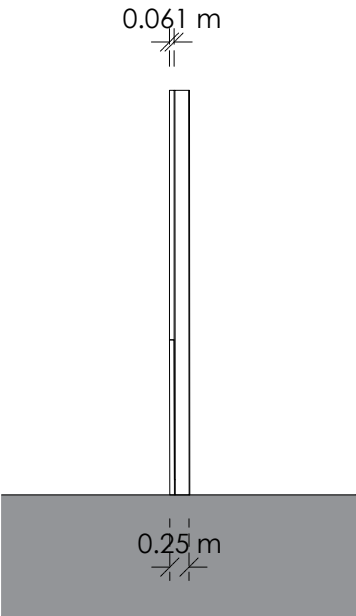

Side
Proposed

0 4m 8m

Title
Existing and Proposed Elevations

Address
The Time And Place, Old Mill Lane,
Barnsley, S71 1LL


Client

Job No. 011-0401-6421
Issued 09/03/22


Scale
1:100 @ A3

- Key**
- Former Illuminated Advertisement removed in advance of digitisation
 - Proposed Digital Display


All information is to be checked on site for accuracy and fit. Only drawings with WD status with the most recent revision are to be used for construction.

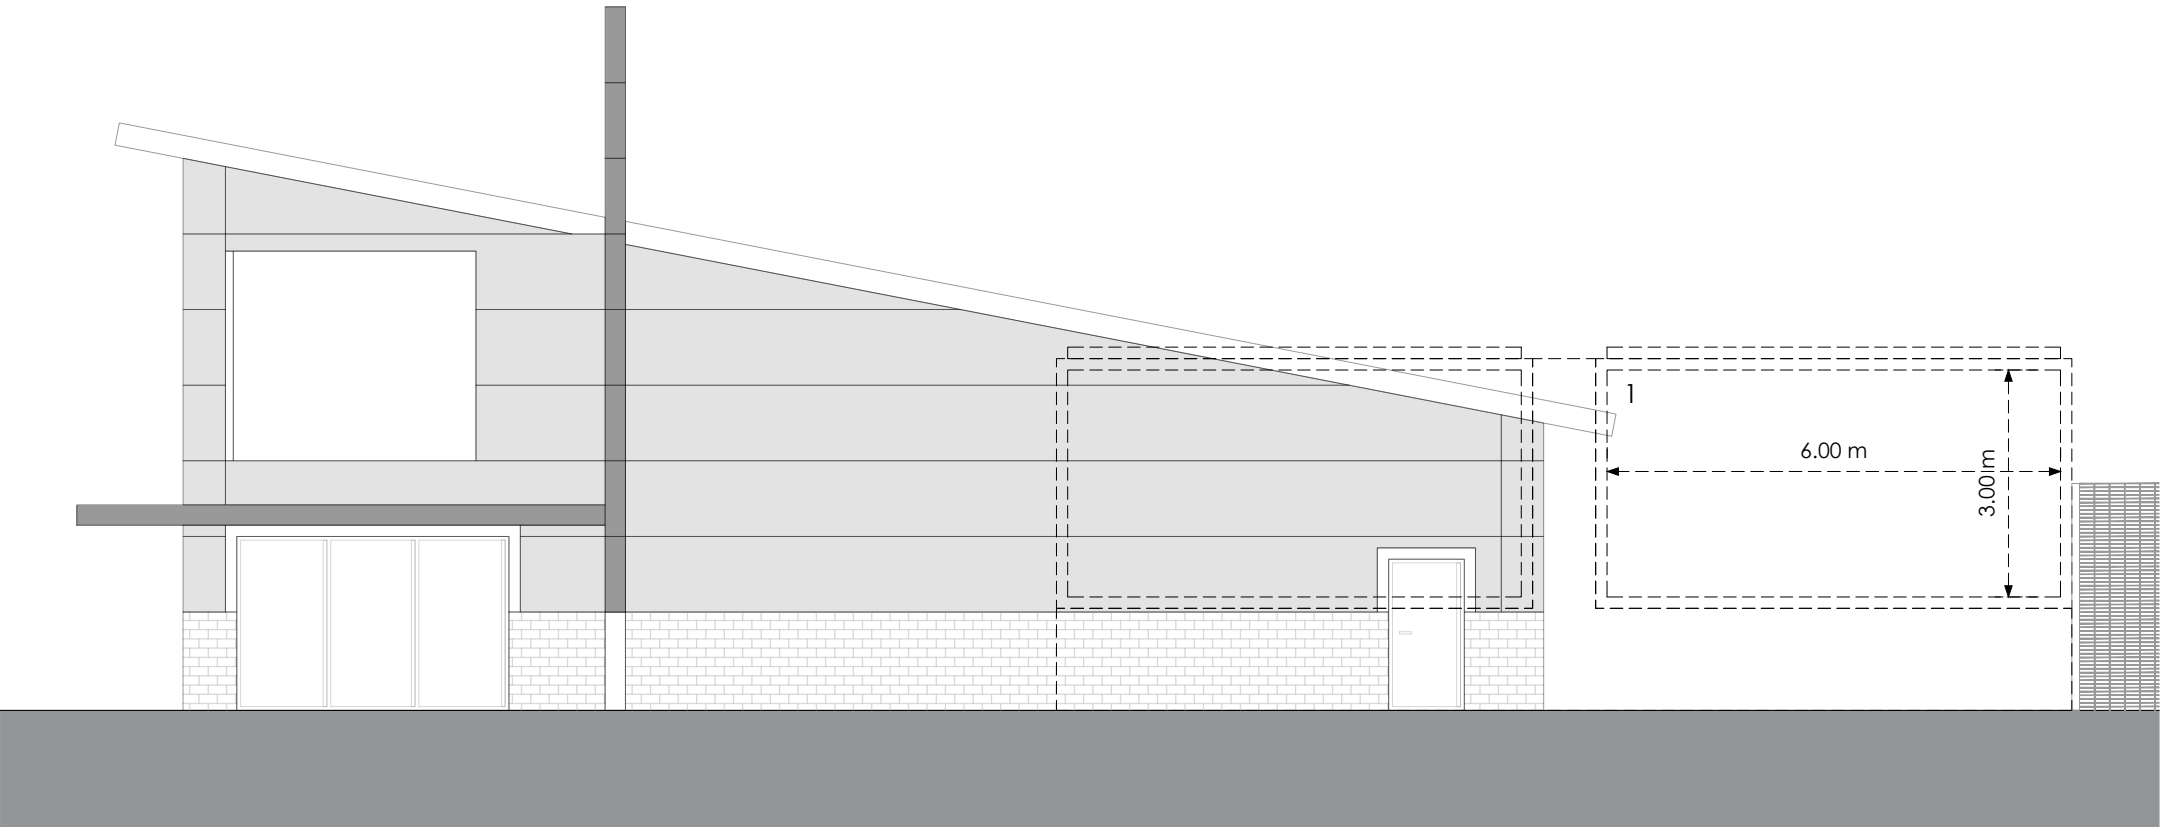


Front Panel B

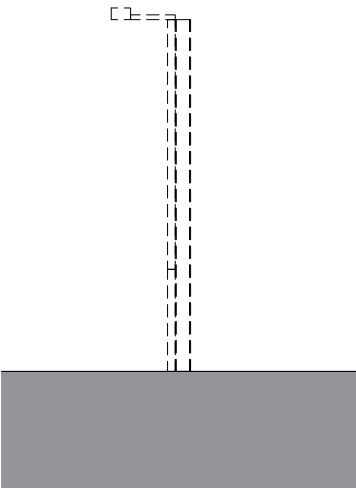

Side
Existing

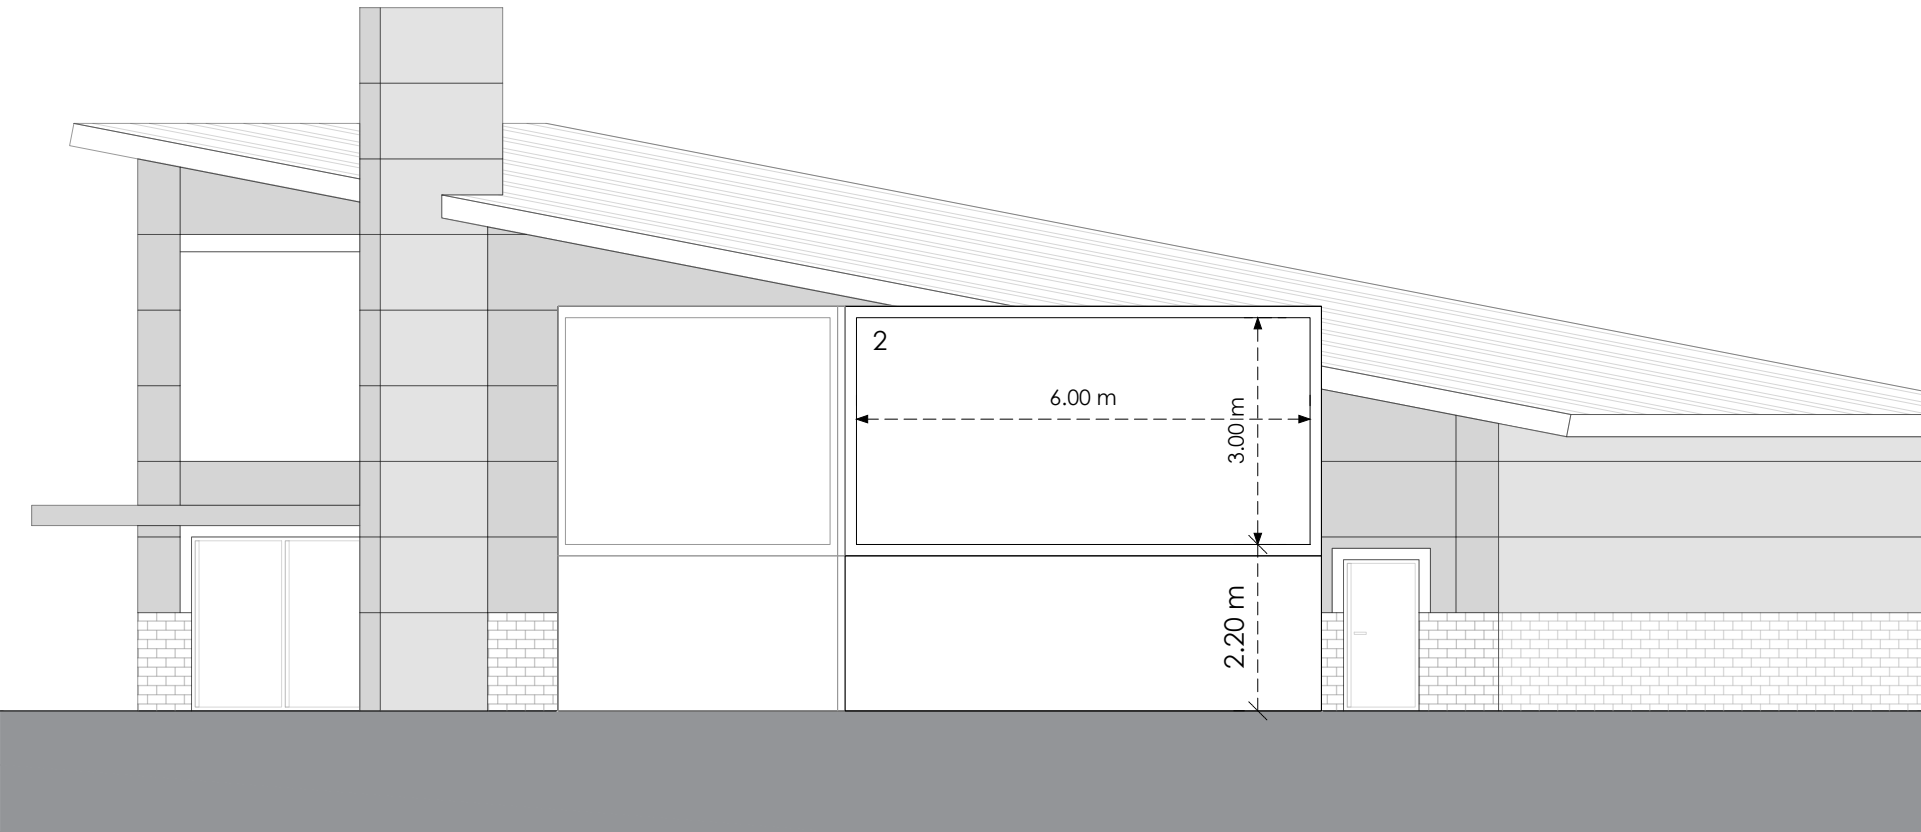

Front Panel D

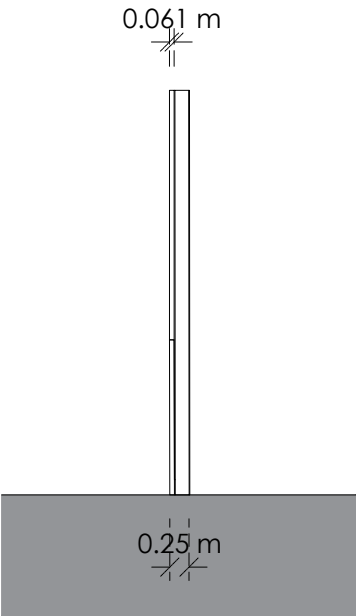

Side
Proposed

0 4m 8m

Title
Existing and Proposed Elevations

Address
The Time And Place, Old Mill Lane,
Barnsley, S71 1LL

Client

Job No. 011-0401-6421 **Issued** 09/03/22

Scale
1:100 @ A3

- Key**
- 1. Former Illuminated Advertisement removed in advance of digitisation
 - 2. Proposed Digital Display

All information is to be checked on site for accuracy and fit. Only drawings with WD status with the most recent revision are to be used for construction.