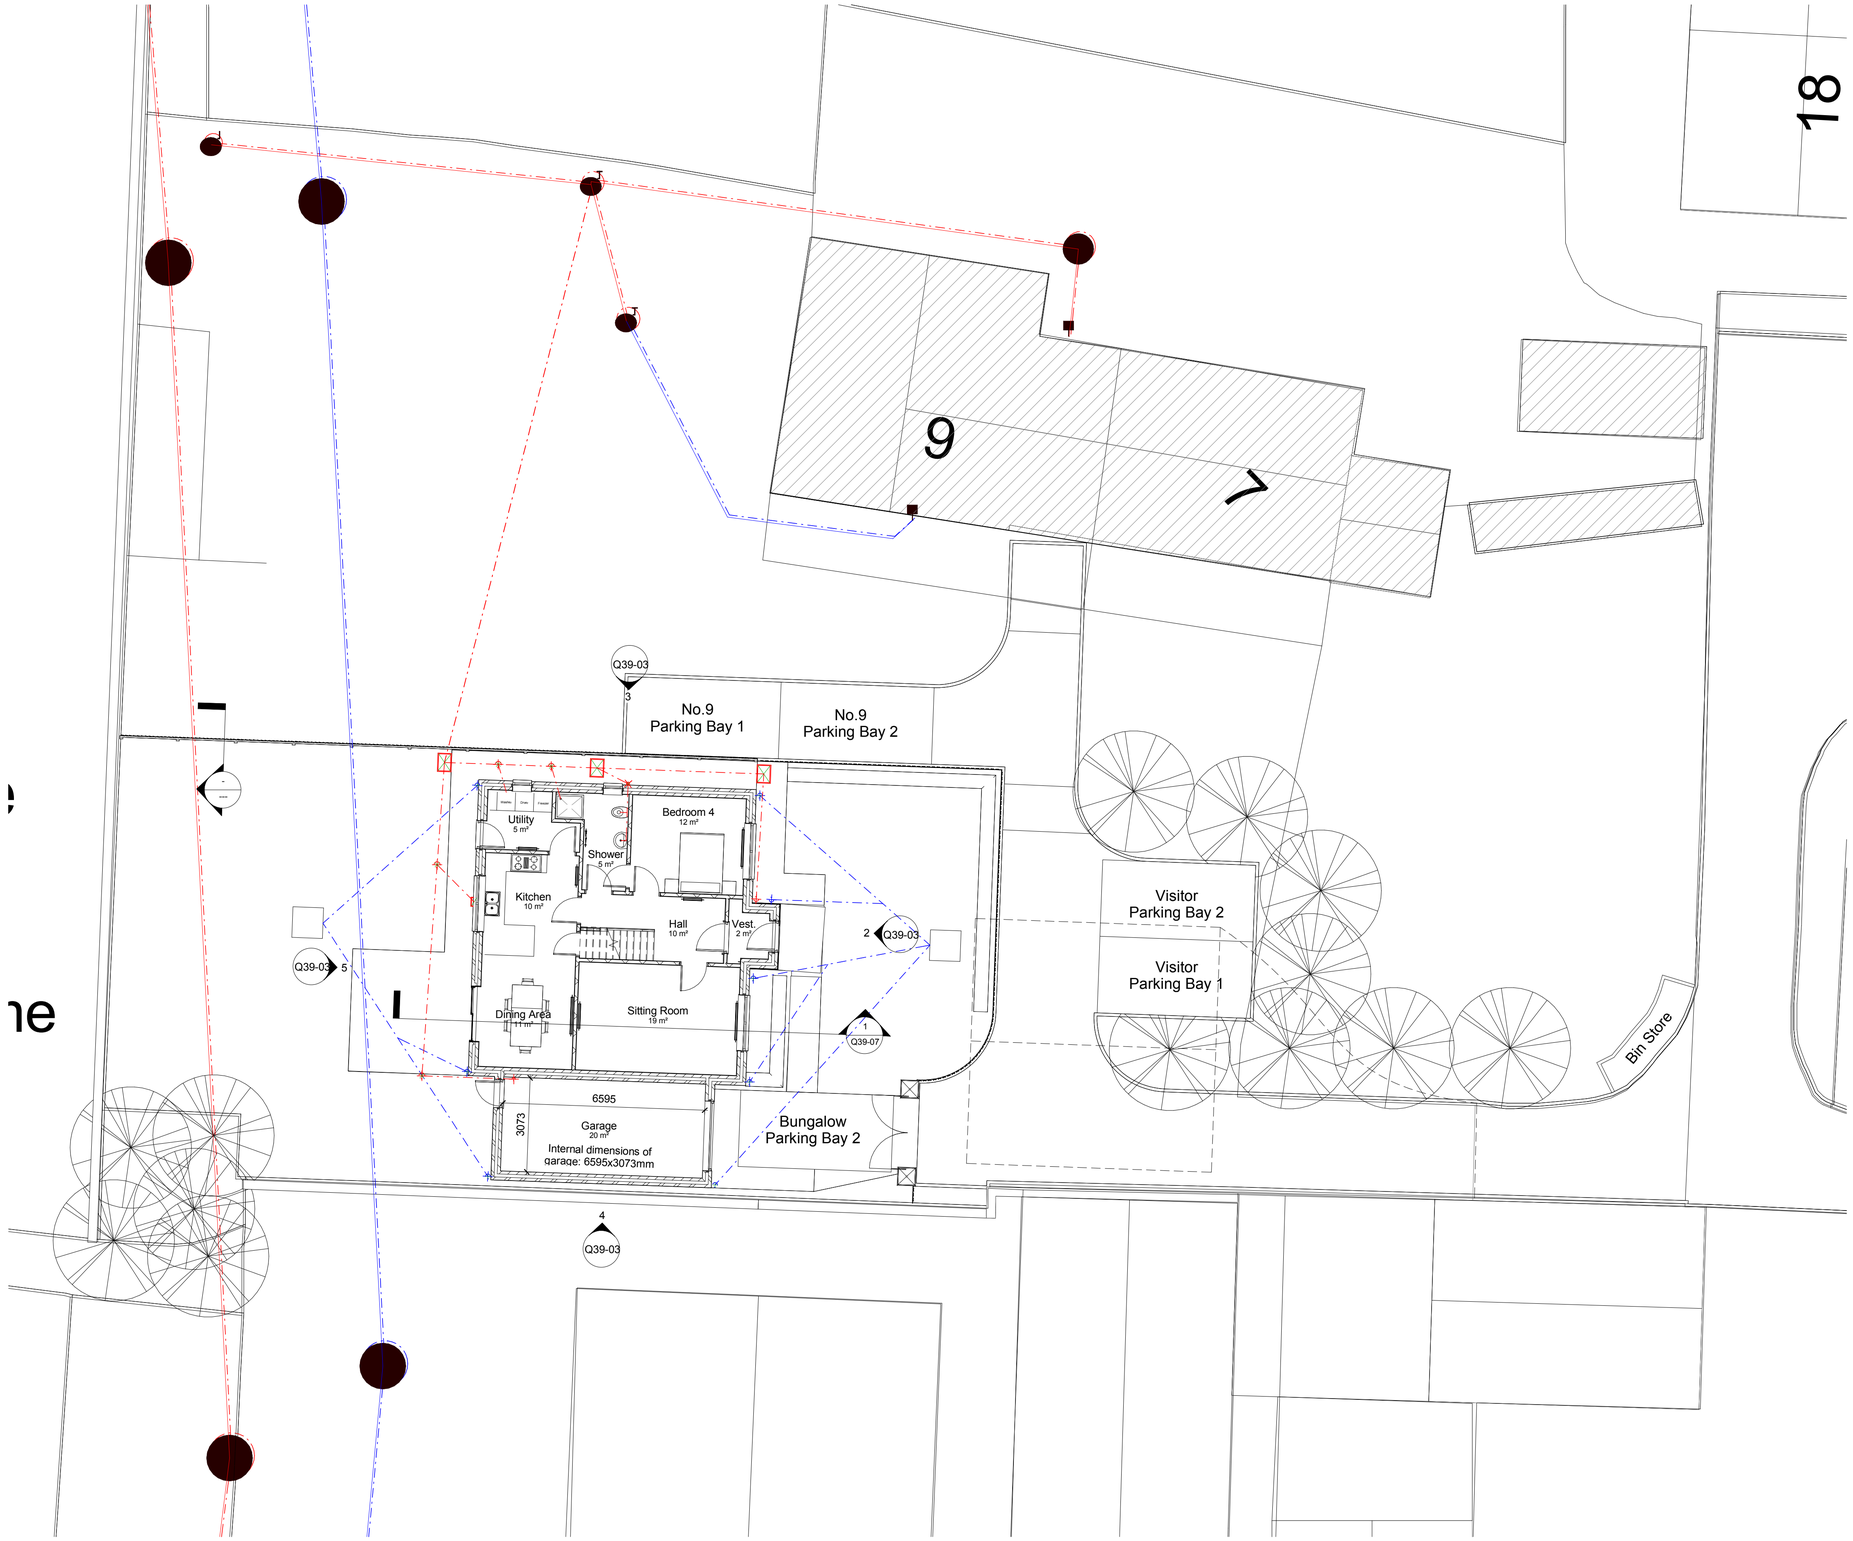

1 **00 - Proposed - GF Working Plan**
1 : 100

Rev	Description	Date
A	Drainage added to Plan	02.02.2016
B	Updated following comments from Environment & Transport.	29.06.16

KENNEDY DESIGN
www.kdesignuk.com

PROJECT
Proposed Erection of Four Bedroom Dormer Bungalow

TITLE
Land Adg 9 High Street
Thurnscoe, Rotherham
S63 0ST

CLIENT
Mr R Holmes

DRAWN BY	CHECKED BY	DATE
Author	Checker	12/17/15

SCALE (@ A1)	PROJECT NUMBER
1 : 100	Q39

DRAWING NUMBER	REV
Q39-02	B

29/06/2016 11:04:03