
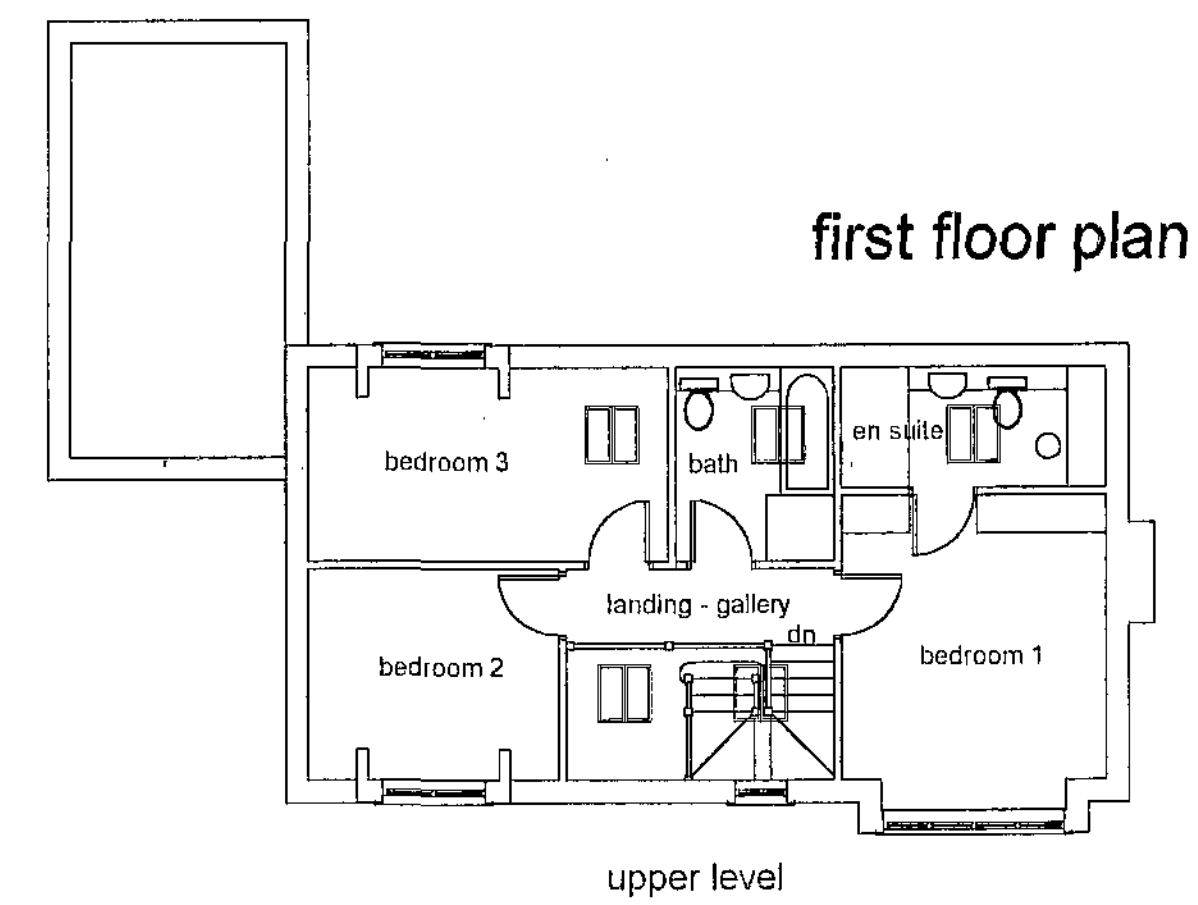
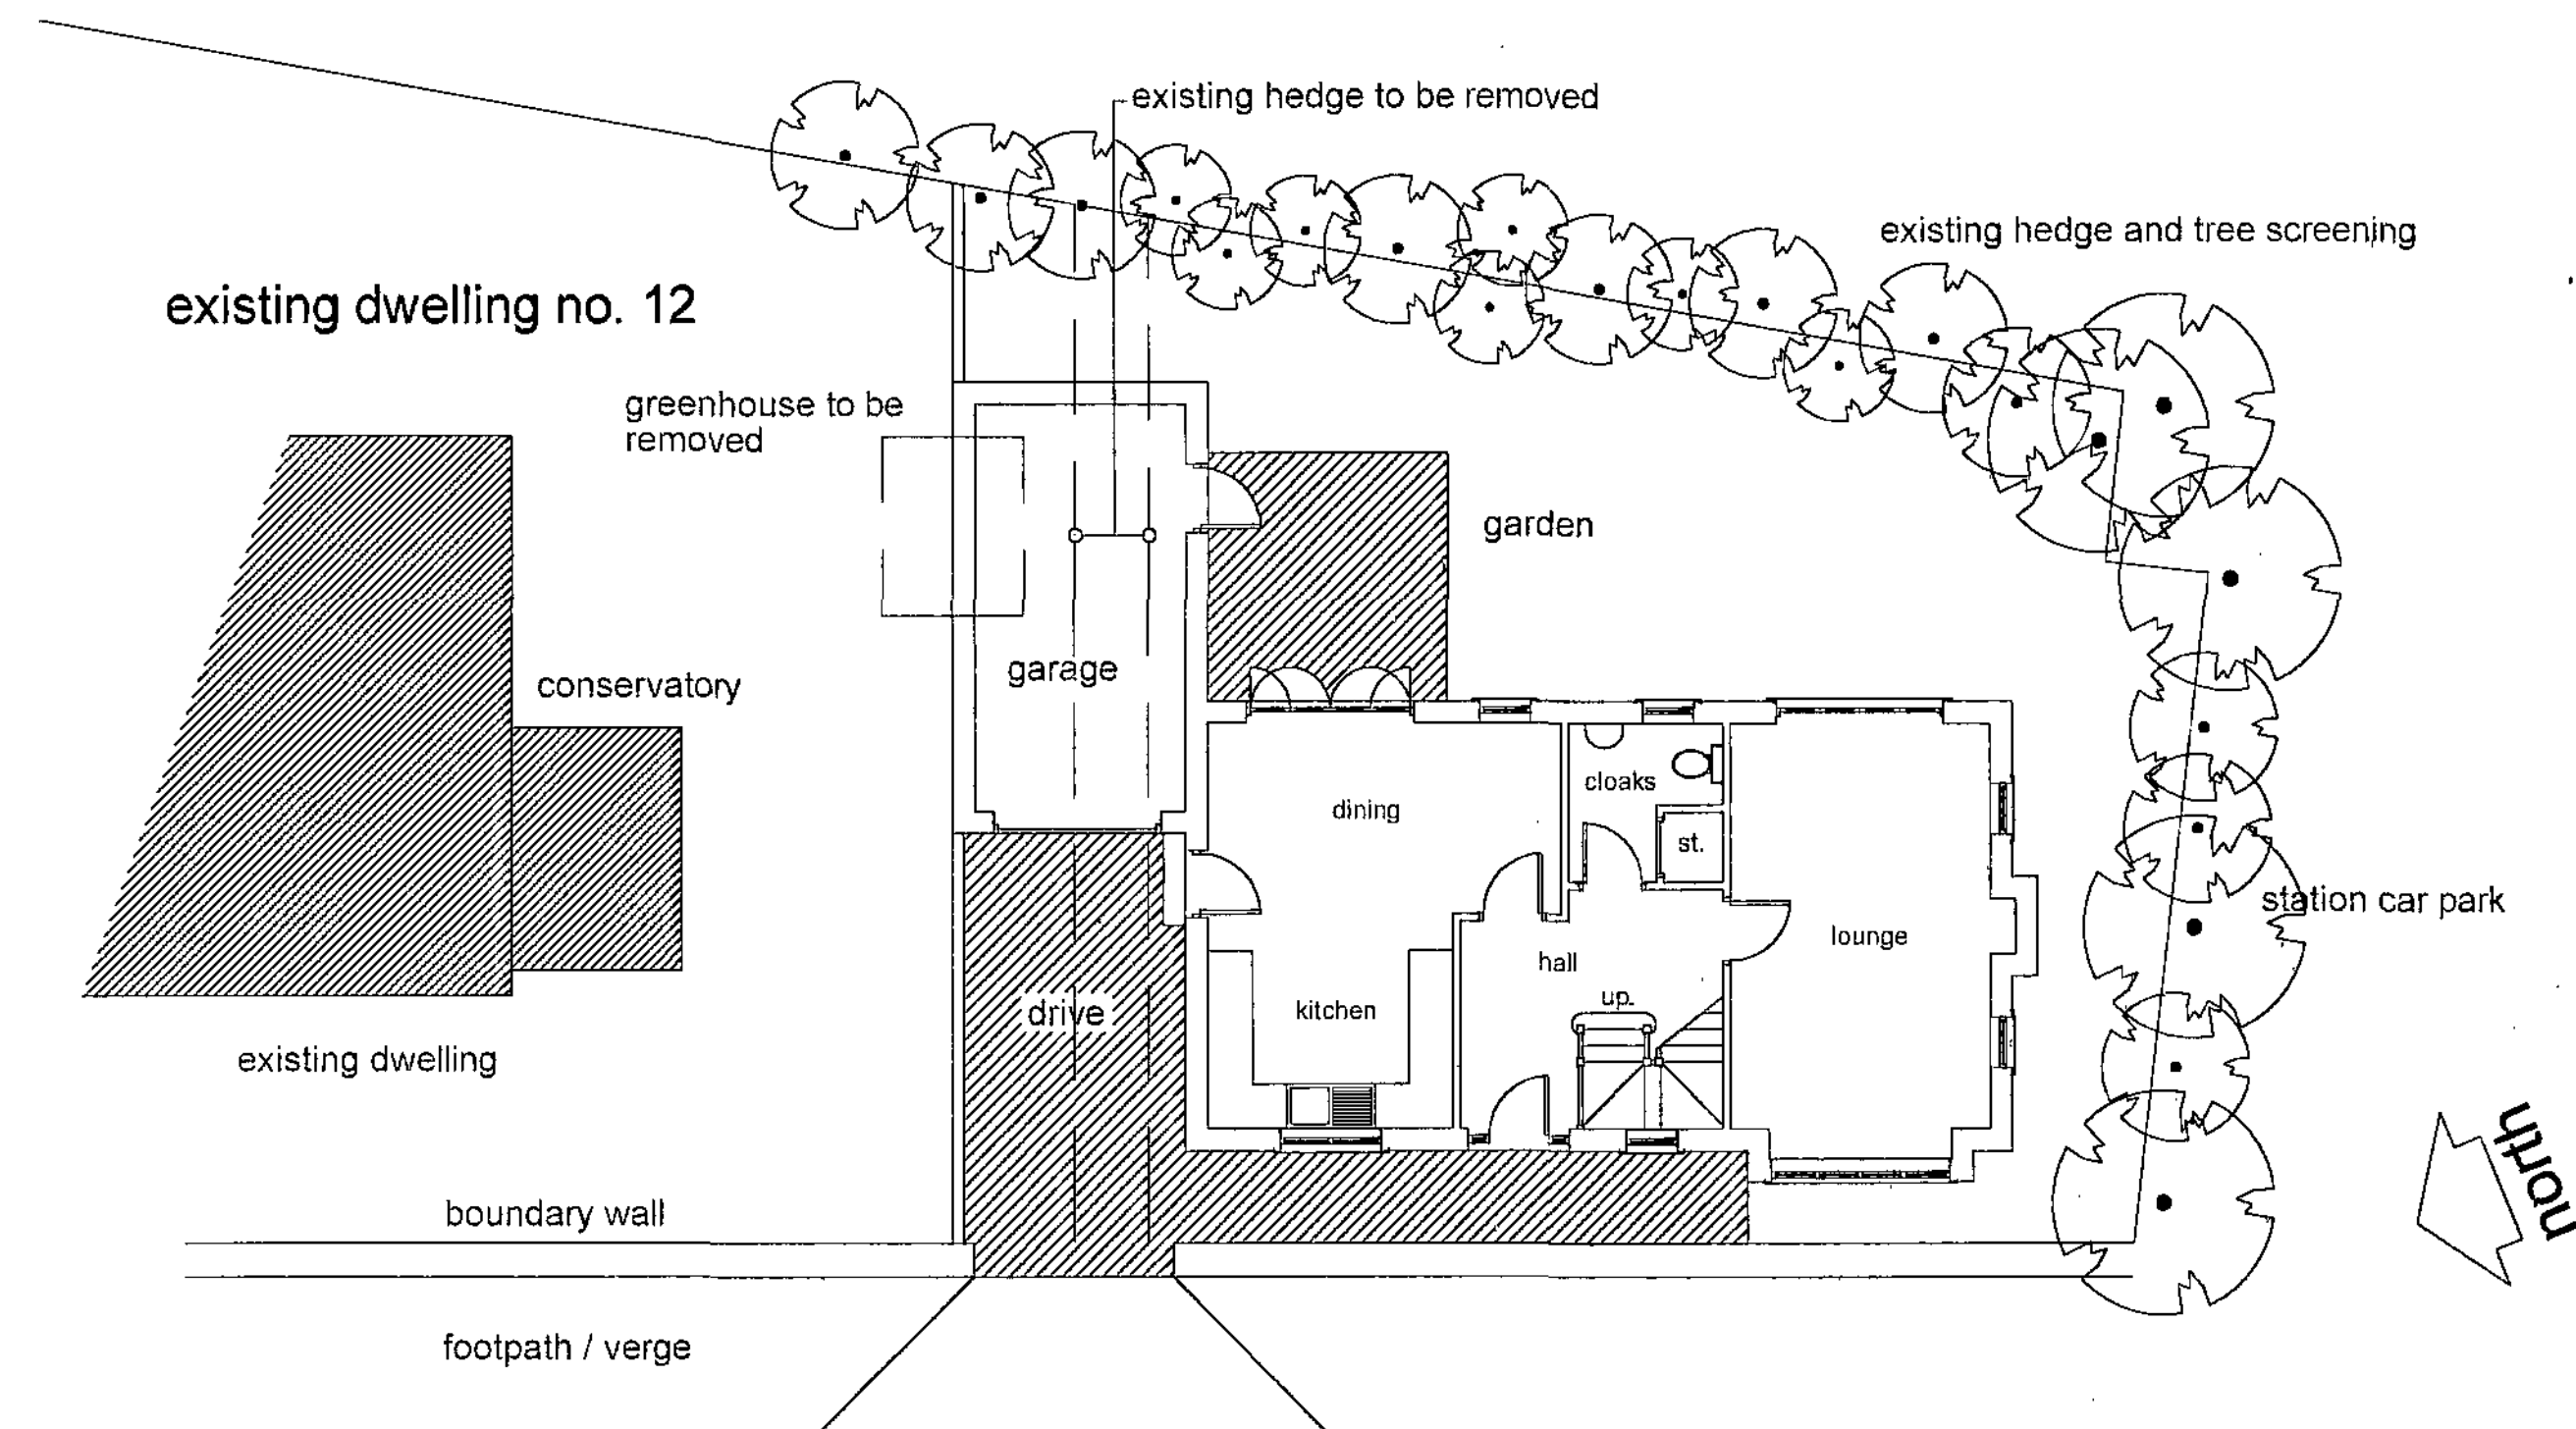


1) This drawing and the design and details depicted thereon are the copyright of Peter Dimberline Chartered Architect.
 2) All dimensions on this drawing are to be checked by the Contractor and any discrepancies are to be reported to the Architect.
 3) Do not scale critical dimensions off this drawing.
 4) Contractor to ensure that all Health & Safety requirements (CDM Regulations) in relation to this project will be complied with.

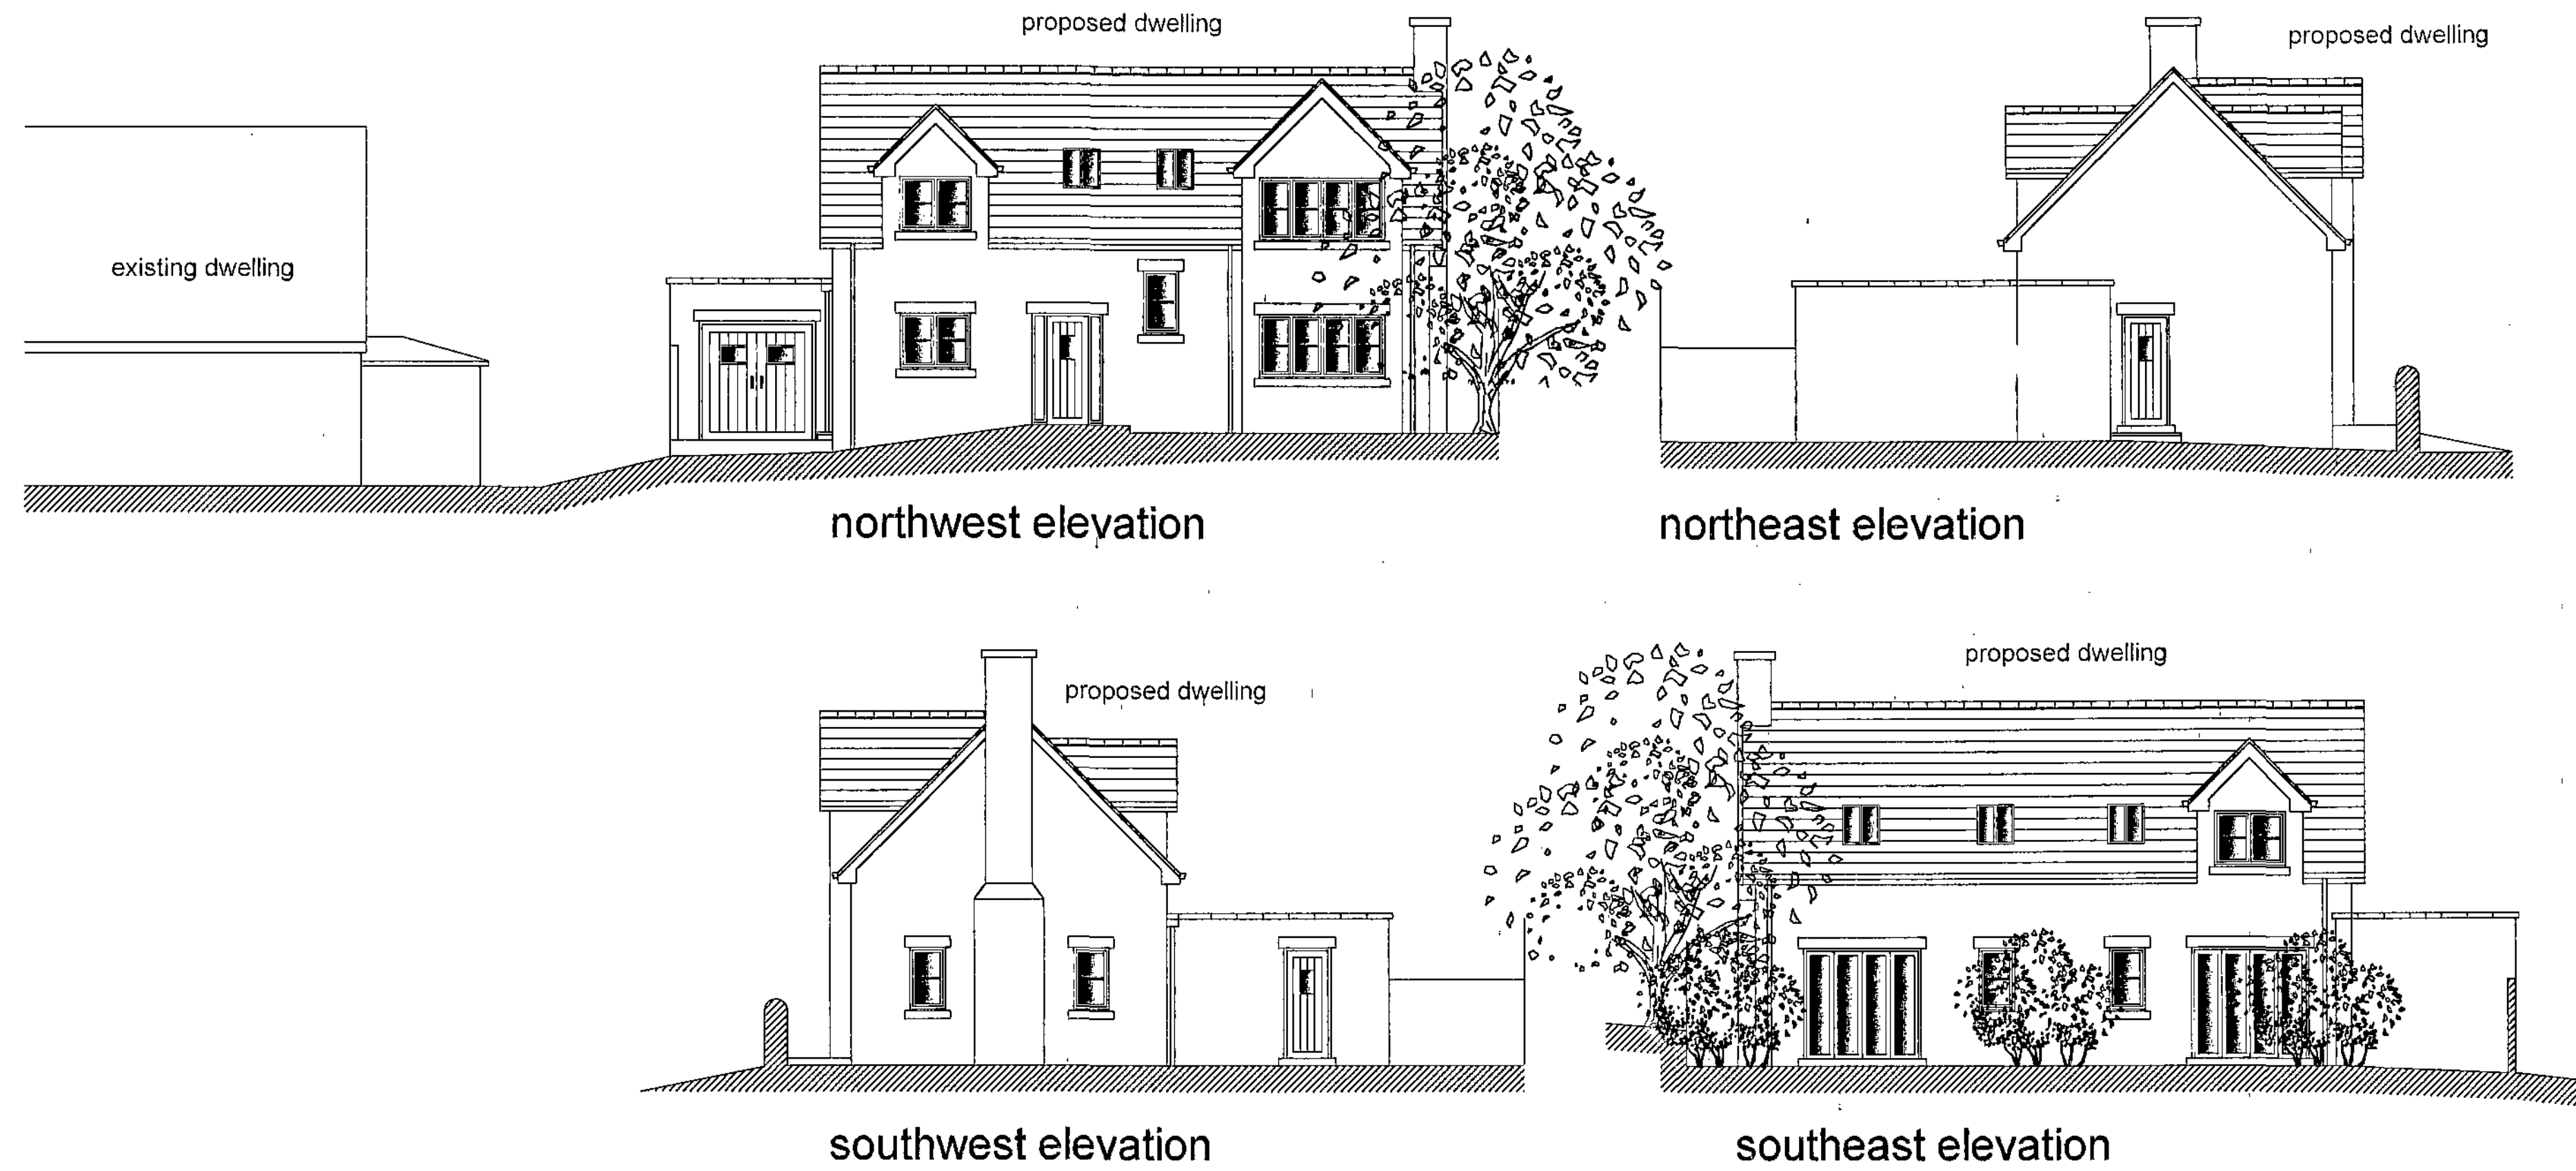

REVISIONS

PETER DIMBERLINE Dip Arch, RIBA
CHARTERED ARCHITECT

**2 TIPSEY COURT, STAINCROSS
 BARNSELY, S75 6FZ**

tel/fax (01226) 390947
 email: pdimberline@tiscali.co.uk

CLIENT
Mrs Connor

PROJECT
Proposed detached dwelling

LOCATION
**Site adjacent 12 Cone Lane,
 Silkstone Common, Barnsley**

DRAWING
Proposed plans and elevations

SCALES 1:100 DATE Jan. '12

DRWG No. 2011/022/01

DRAWN BY
PD

REV.