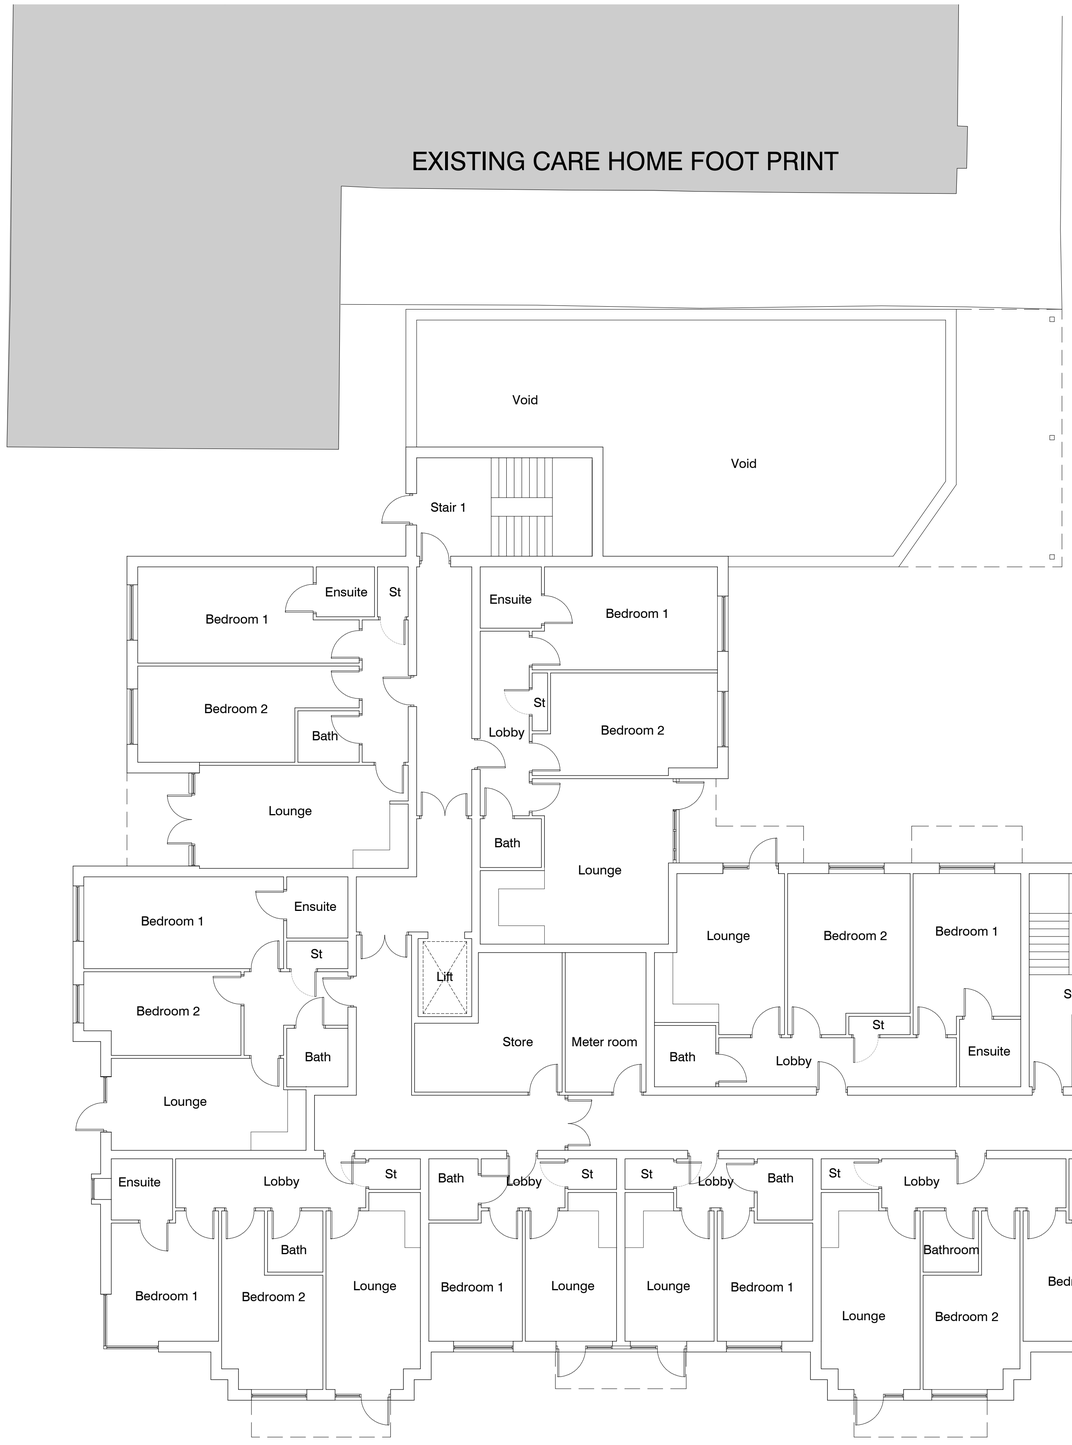

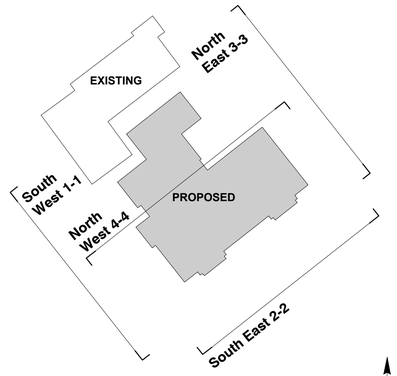

KEY PLAN - NOT TO SCALE

N

PROPOSED LEVEL 1
8 UNITS
6 x 2 bed apartments
2 x 1 bed Apartments
Gross Floor = 777.3 sqm
Net Floor Area = 728. sqm

0 5 10 15 20

Notes

Do not scale, use figured dimensions only.

All dimensions to be verified on site prior to the commencement of any work or the production of any shop drawing. All discrepancies to be reported to the Architect.

This drawing is to be read in conjunction with all related Architect's and Engineer's drawings and any other relevant information.

This drawing is copyright © of DWA Architects Ltd.

Drawing Issues

Date	day / month / year
Revision	
Issued To:	

	date	revision	

DWA ARCHITECTS

DWA Architects Ltd
Rievaulx House
1 St Mary's Court
York
YO4 1AH

Telephone
01904 544400

Facsimile
01904 544449

Email
york@dwa-architects.co.uk

Website
www.dwa-architects.co.uk

ISO 9001 REGISTERED FIRM

INVESTOR IN PEOPLE

Client
FLAGSWAN

Project
Proposed Assisted Live Apartments

Drawing Title
Proposed Level 1 Floor Plan

Scale	Date
1:100 @ A1	27.06.16
Drawn by: rm	Checked by:

Job No.	Drawing No.	Rev.
F1910	80	-