




NORTHERN ELEVATION (To Shrewsbury Road)

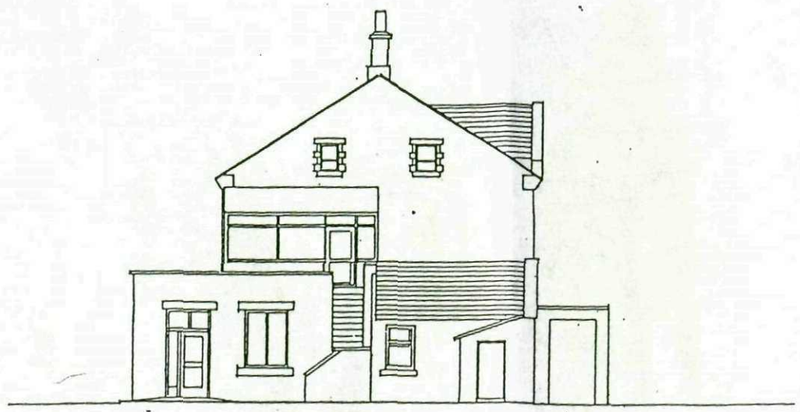

WESTERN ELEVATION (To Post Office)

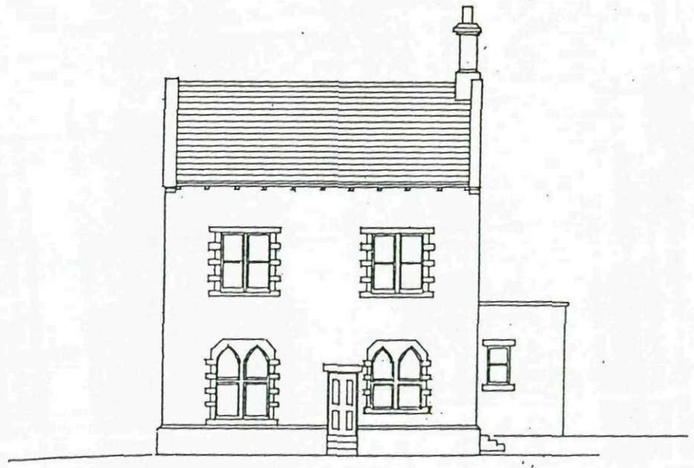

EASTERN ELEVATION (To G.P's Surgery)

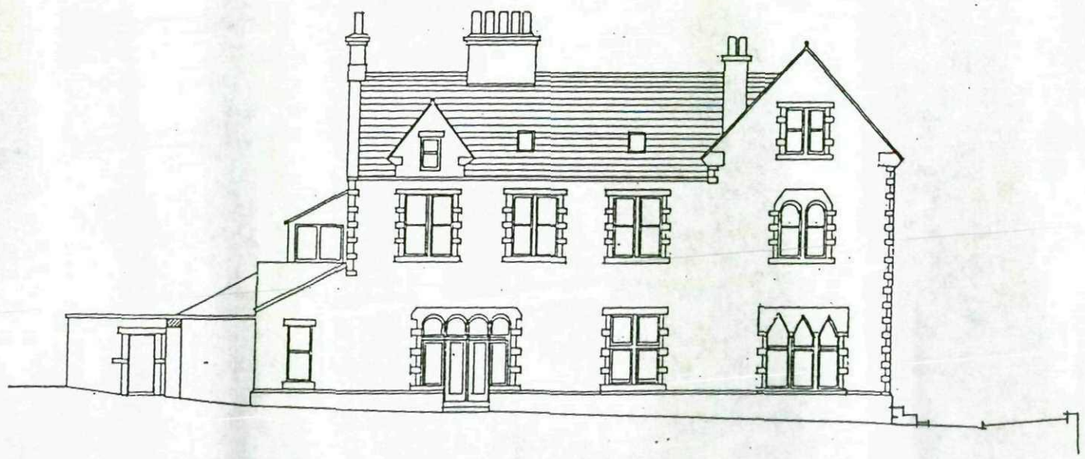

SOUTHERN ELEVATION (To Garden)

Dunn & Co. (Developments) Ltd.


Mayfield, Wilsill, Harrogate, North Yorkshire, HG3 5EB

Telephone: 01423 714848 Fax: 01423 714848 e-mail: dunnco@btconnect.com


Job Title: PROPOSED REFURBISHMENT OF THE OLD VICARAGE, SHREWSBURY ROAD, PENISTONE. S36 6AA.

Scale: 1/200 @ A3 Dwg. No.: OVP/DCD/R/01


Details: EXISTING ELEVATIONS Date: 22.11.06

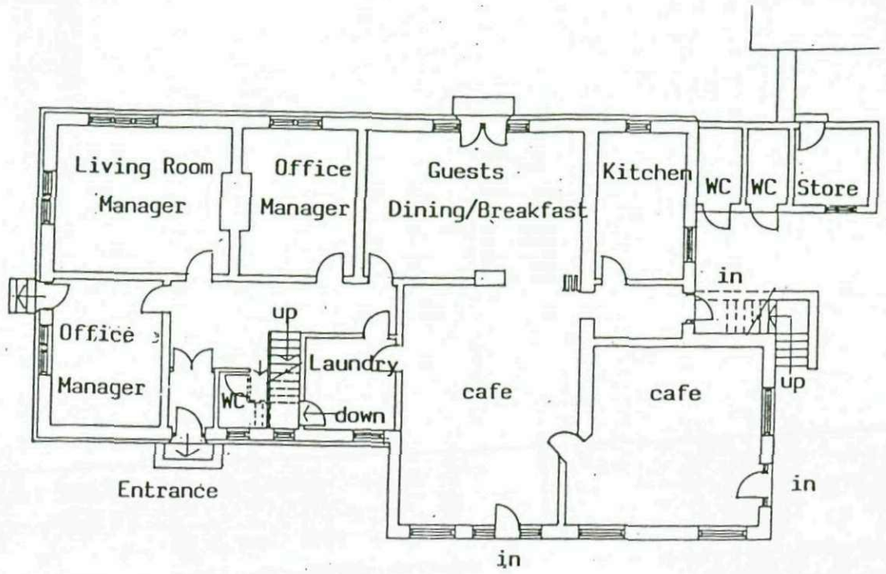

GROUND FLOOR PLAN

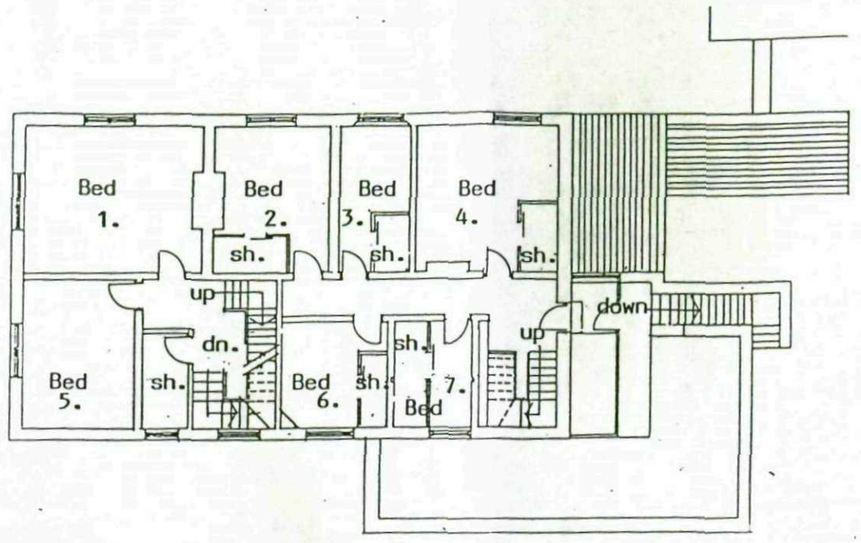

FIRST FLOOR PLAN

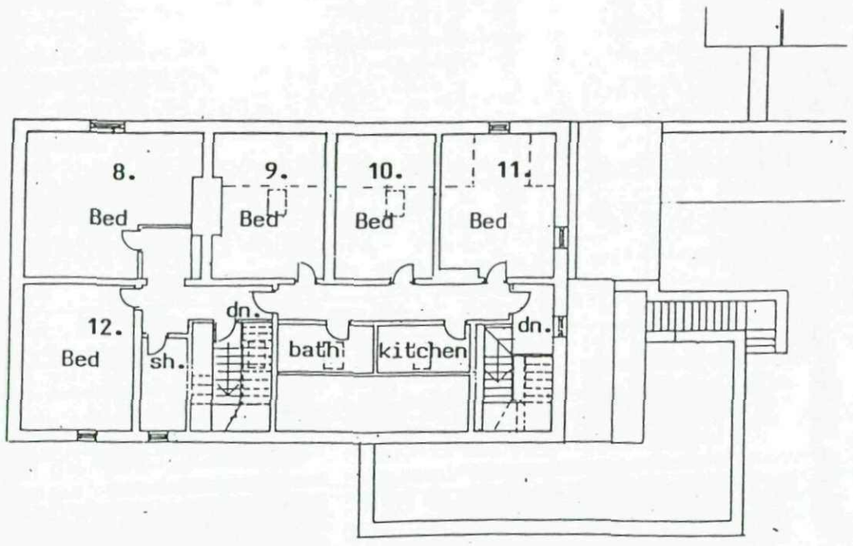

LOFT PLAN

Dunn & Co. (Developments) Ltd.
Mayfield, Wilsill, Harrogate, North Yorkshire, HG3 5EB
Telephone: 01423 714848 Fax: 01423 714848 e-mail: dunnco@btconnect.com


Job Title: PROPOSED REFURBISHMENT OF THE OLD VICARAGE, SHREWSBURY ROAD, PENISTONE S36 6AA.

Scale: 1/200 @ A3 Dwg. No.: OVP/DCD/R/02


Details: EXISTING FLOOR PLANS Date: 22.11.06



NORTHERN ELEVATION (To Shrewsbury Road)

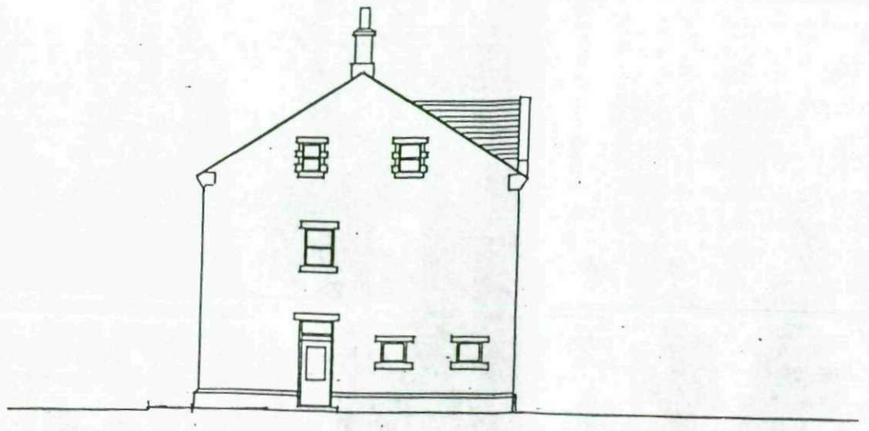

WESTERN ELEVATION (To Post Office)

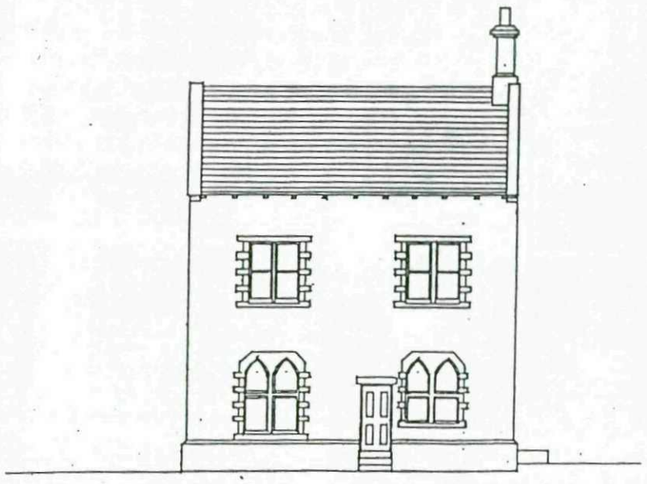

EASTERN ELEVATION (To G.P's Surgery)



SOUTHERN ELEVATION (To Garden)

Dunn & Co. (Developments) Ltd.


Mayfield, Wilsill, Harrogate, North Yorkshire, HG3 5EB

Telephone: 01423 714848 Fax: 01423 714848 e-mail: dunnco@btconnect.com


Job Title: PROPOSED REFURBISHMENT OF THE OLD VICARAGE, SHREWSBURY ROAD, PENISTONE S36 6AA.

Scale: 1/200 @ A3 Dwg. No.: OVP/DCD/R/03 C


Details: PROPOSED ELEVATIONS Date: 25.09.07

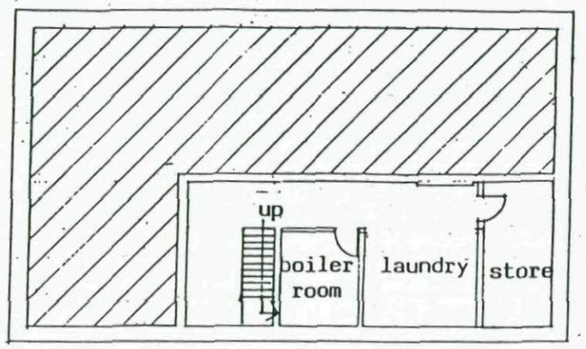


BASEMENT FLOOR PLAN

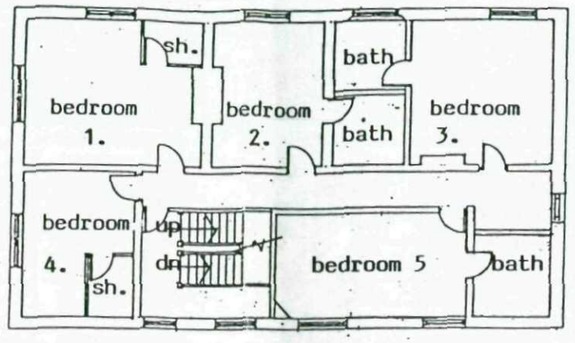

FIRST FLOOR PLAN

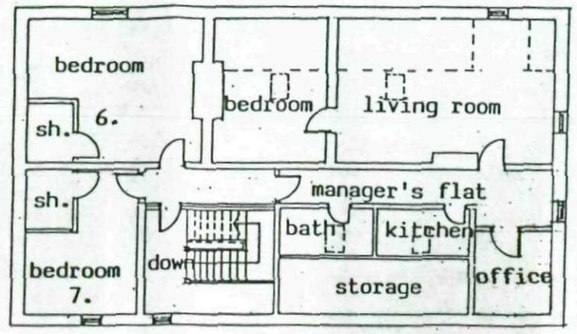

LOFT FLOOR PLAN

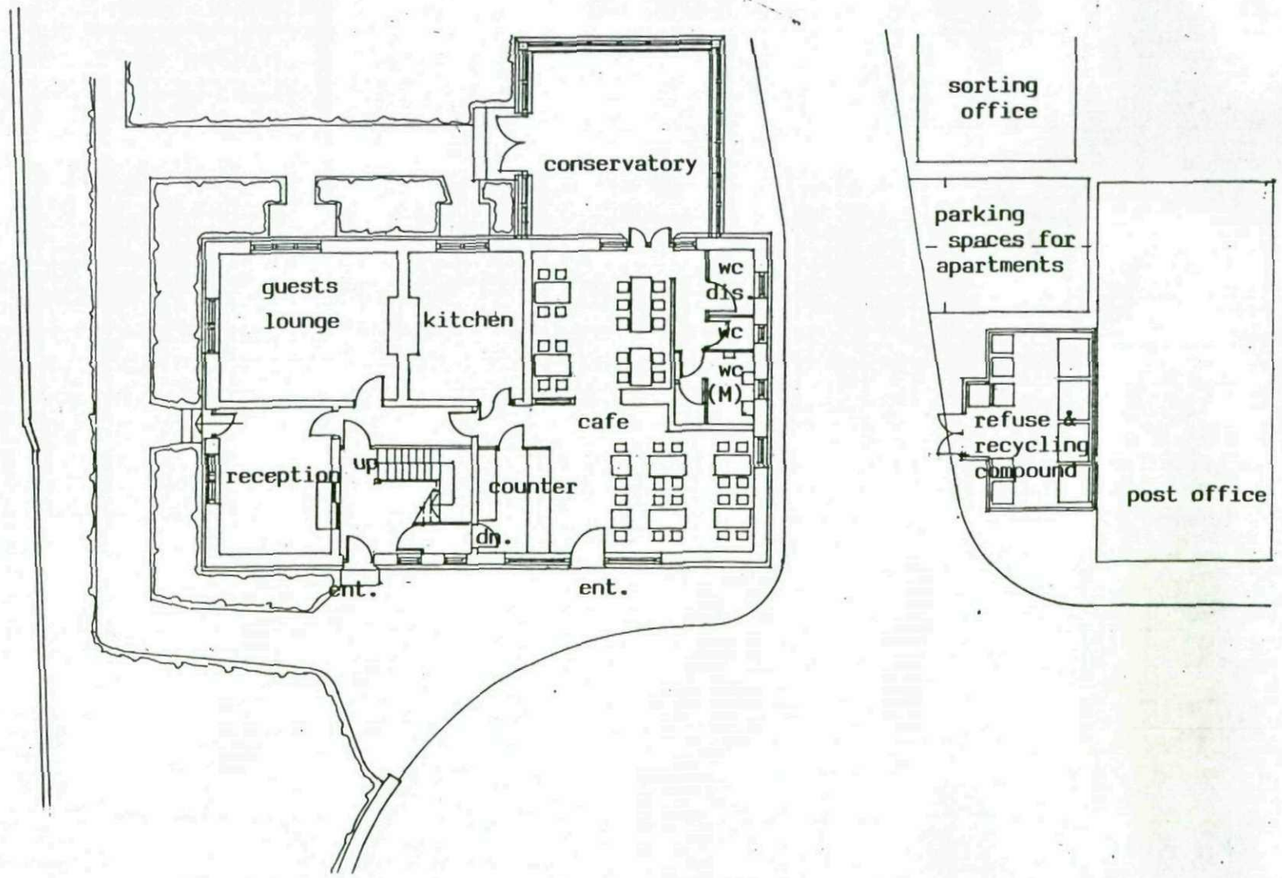

Dunn & Co. (Developments) Ltd.
Mayfield, Wilsill, Harrogate, North Yorkshire, HG3 5EB
Telephone: 01423 714848 Fax: 01423 714848 e-mail: dunnco@btconnect.com

Job Title: PROPOSED REFURBISHMENT OF THE OLD VICARAGE, SHREWSBURY ROAD, PENISTONE S36 6AA.

Scale: 1/200 @ A3 Dwg. No.: OVP/DCD/R/04 C

Details: PROPOSED FLOOR PLANS Date: 25.09.07



Dunn & Co. (Developments) Ltd.
Mayfield, Wilsill, Harrogate, North Yorkshire, HG3 5EB
Telephone: 01423 714848 Fax: 01423 714848 e-mail: dunnco@btconnect.com

Project: PROPOSED RETIREMENT APARTMENTS DEVELOPMENT AND REFURBISHMENT OF THE GUESTHOUSE & CAFE, THE OLD VICARAGE, SHREWSBURY ROAD, PENISTONE S36 6AA.

Scale: 1/500 @ A3


Dwg. No. OVP/DCD/Ret.Apts./01C

Title: PROPOSED SITE LAYOUT


Date: 25.09.07



EASTERN ELEVATIONS:- RETIREMENT APARTMENTS

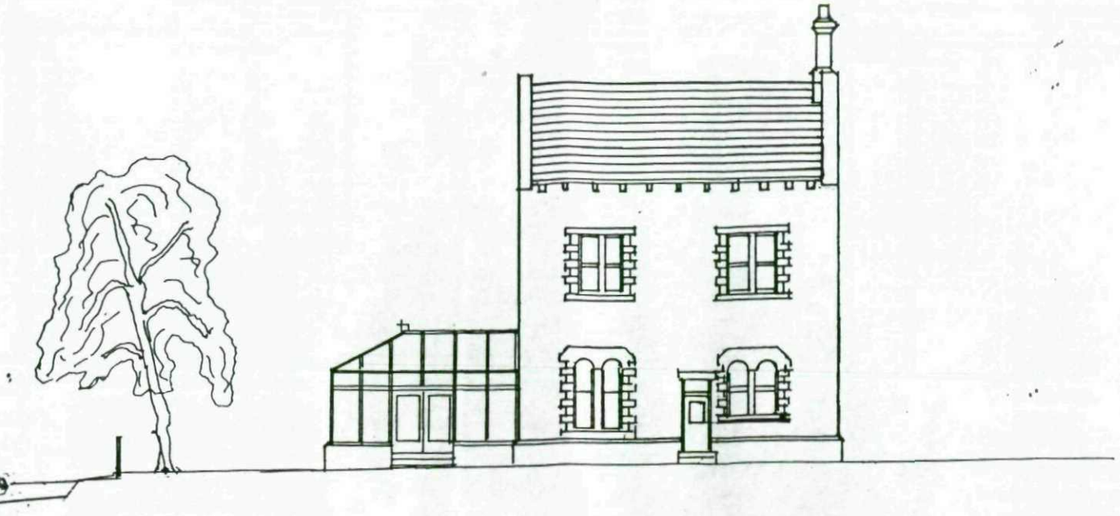


THE OLD VICARAGE GUESTHOUSE AND CAFE

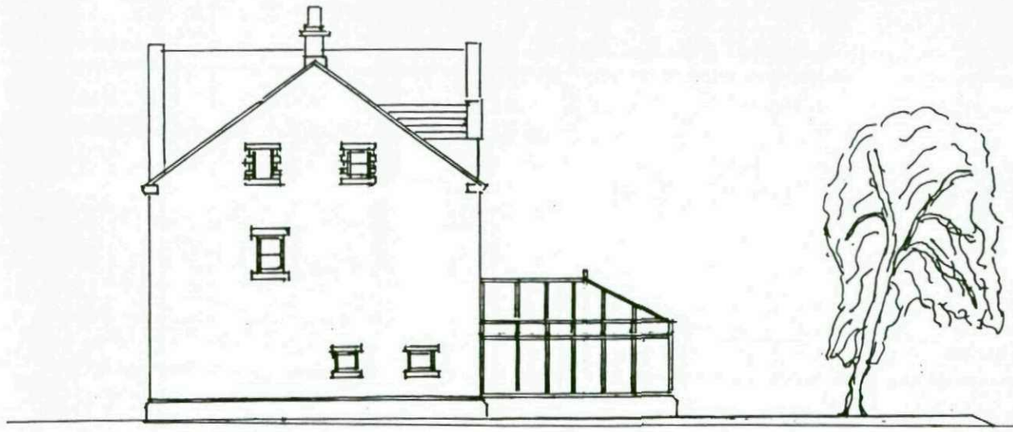

WESTERN ELEVATIONS:-

THE OLD VICARAGE GUESTHOUSE AND CAFE

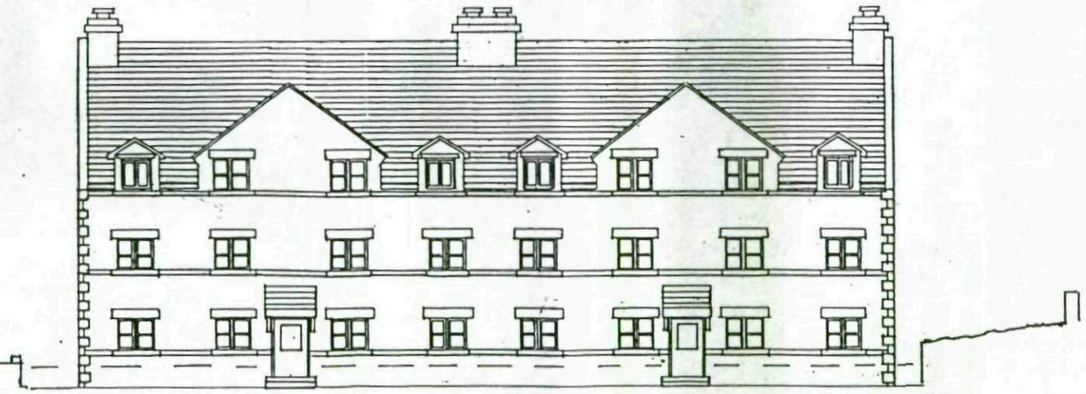


RETIREMENT APARTMENTS

Dunn & Co. (Developments) Ltd.
Mayfield, Wilsill, Harrogate, North Yorkshire, HG3 5EB
Telephone: 01423 714848 Fax: 01423 714848 e-mail: dunnco@btconnect.com

Project: PROPOSED 2- BEDROOM RETIREMENT APARTMENTS, THE OLD VICARAGE, SHREWSBURY ROAD, PENISTONE.

Scale: 1/200 @ A3 Dwg. No. OVP/DCD/Re.Apts./02 C

Title: ELEVATIONS Date: 25.09.07

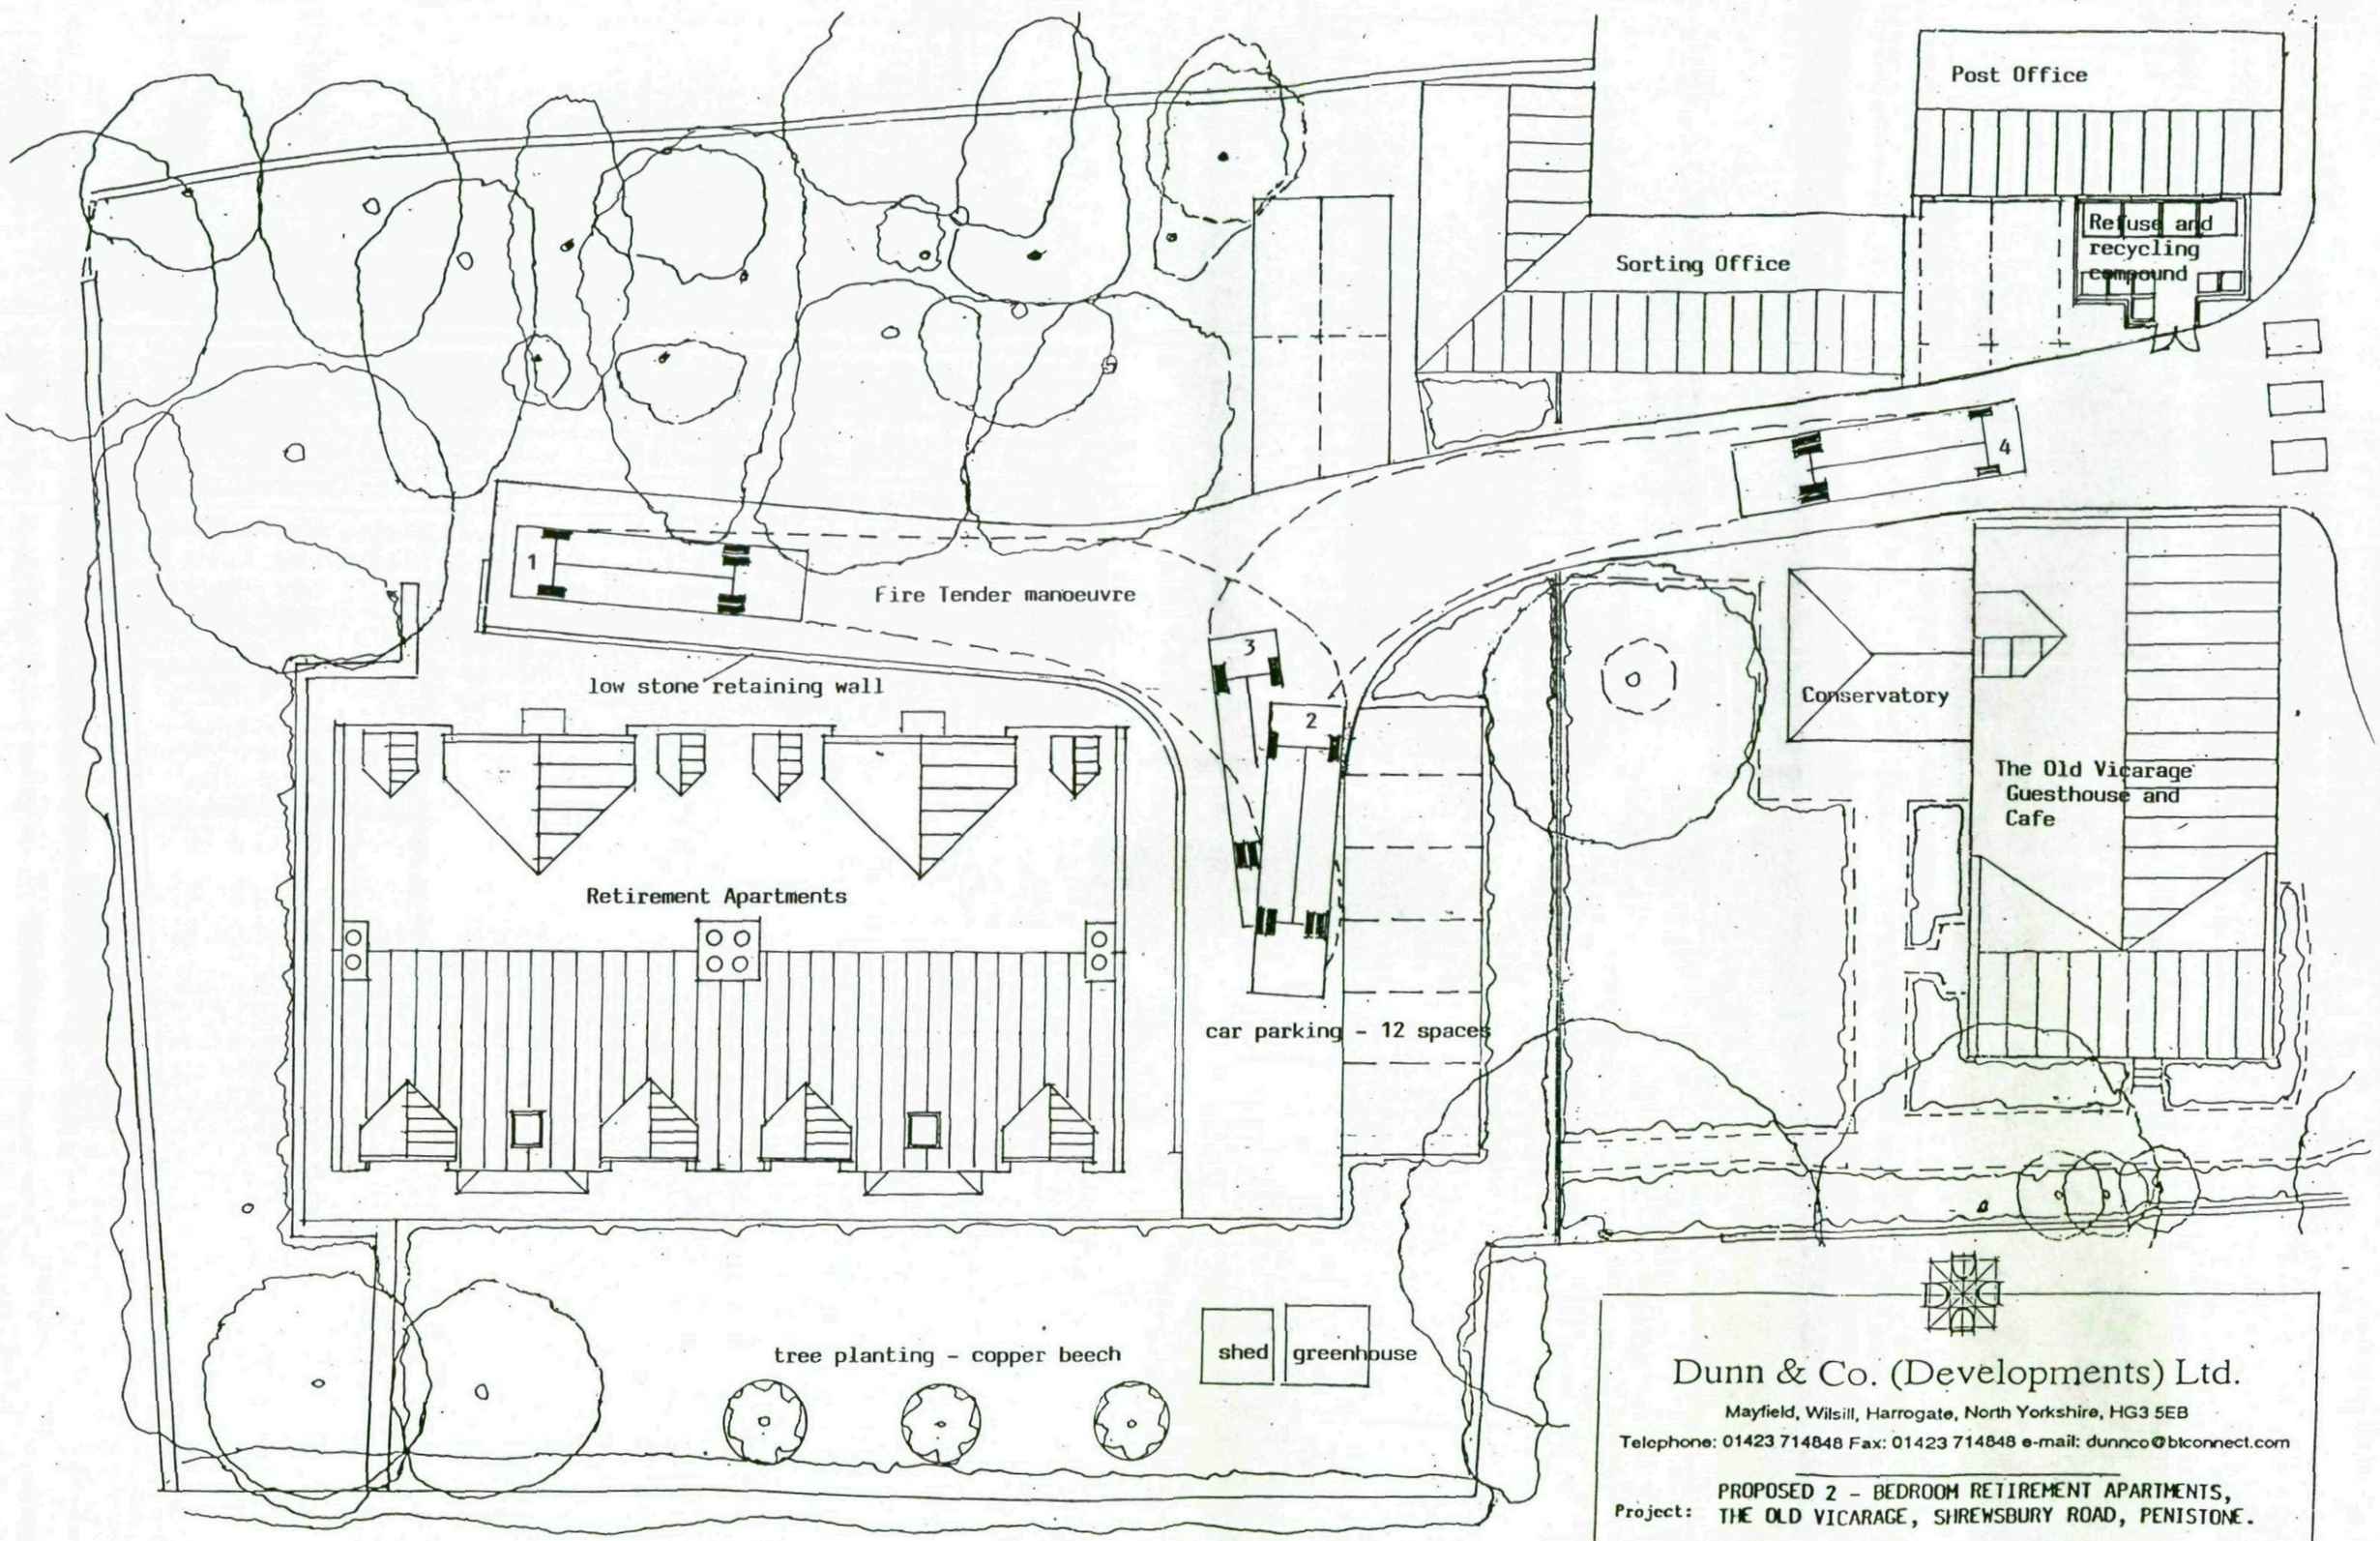


Dunn & Co. (Developments) Ltd.
Mayfield, Wilsill, Harrogate, North Yorkshire, HG3 5EB
Telephone: 01423 714848 Fax: 01423 714848 e-mail: dunnco@btconnect.com

Project: PROPOSED 2 - BEDROOM RETIREMENT APARTMENTS, THE OLD VICARAGE, SHREWSBURY ROAD, PENISTONE.

Scale: 1/200 @ A3 Dwg. No. OVP/DCD/Ret.Apts./03.C

Title: SITE LAYOUT DETAILS Date: 25.09.07

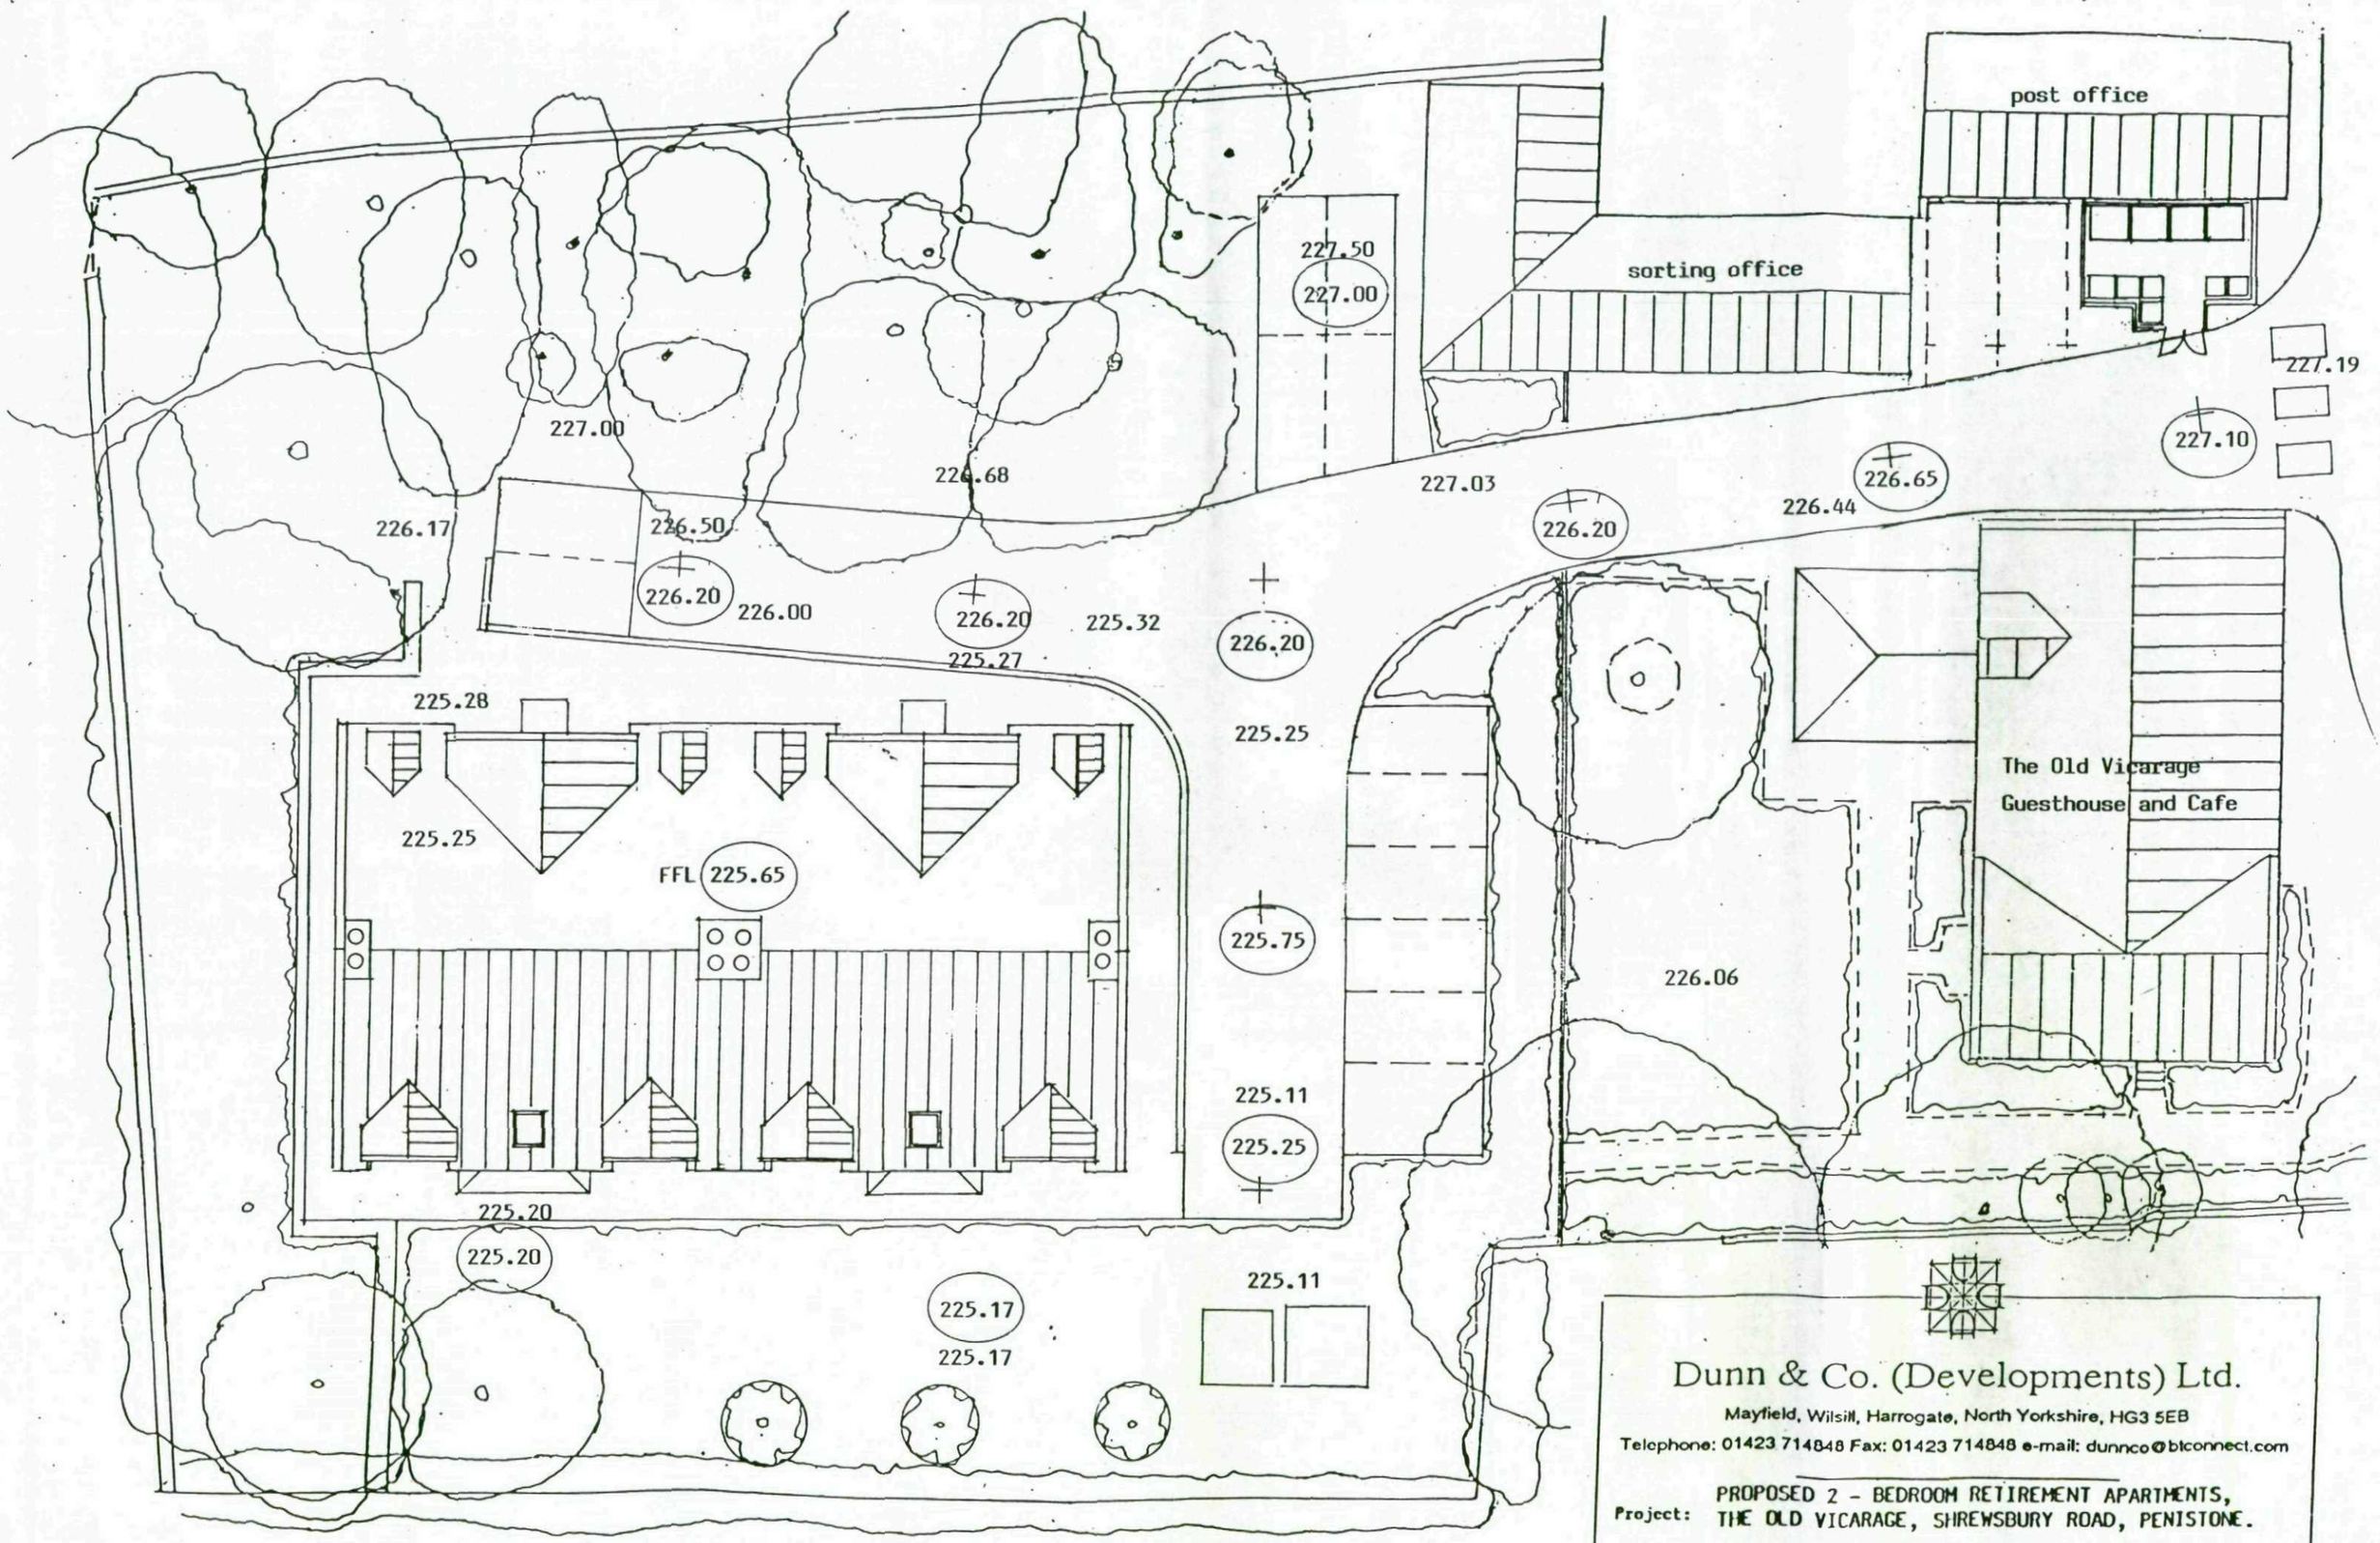

Dunn & Co. (Developments) Ltd.


Mayfield, Wilsill, Harrogate, North Yorkshire, HG3 5EB

Telephone: 01423 714848 Fax: 01423 714848 e-mail: dunnco@btconnect.com


Project: PROPOSED 2 - BEDROOM RETIREMENT APARTMENTS, THE OLD VICARAGE, SHREWSBURY ROAD, PENISTONE.

Scale: 1/200 @ A3 Dwg. No. OVP/DCD/Ret.Apts./03 C.L


Title: SITE LAYOUT DETAILS SHOWING EXISTING AND PROPOSED LEVELS Date: 25.09.07

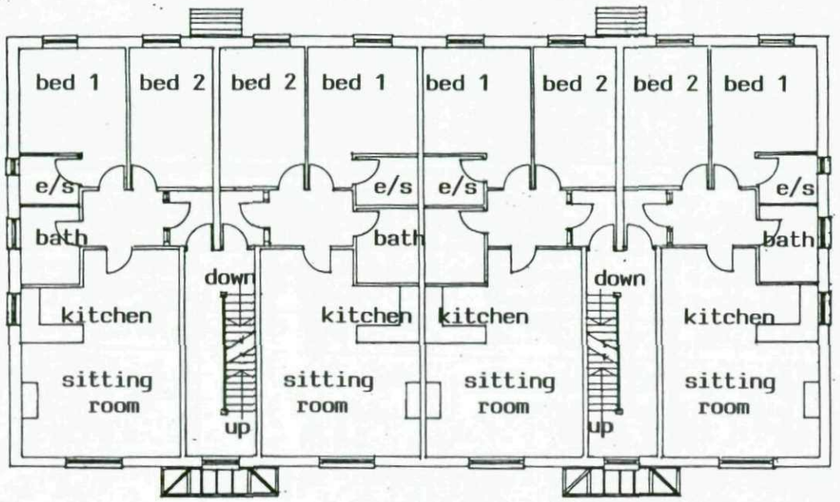

FIRST FLOOR PLAN

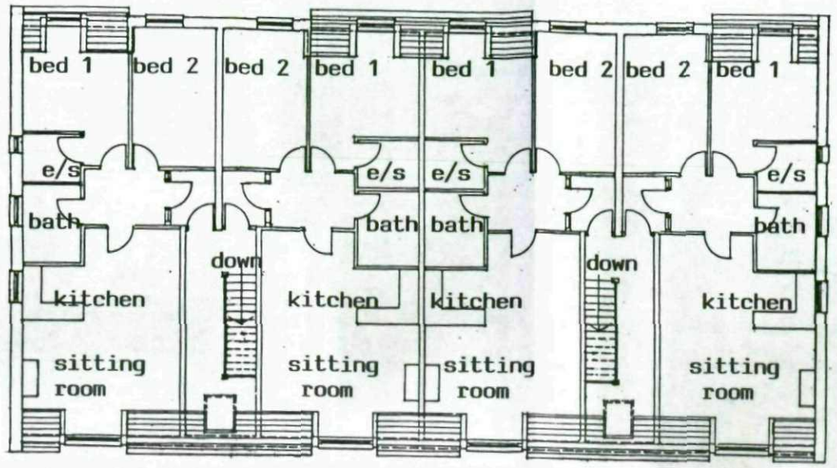

LOFT FLOOR PLAN

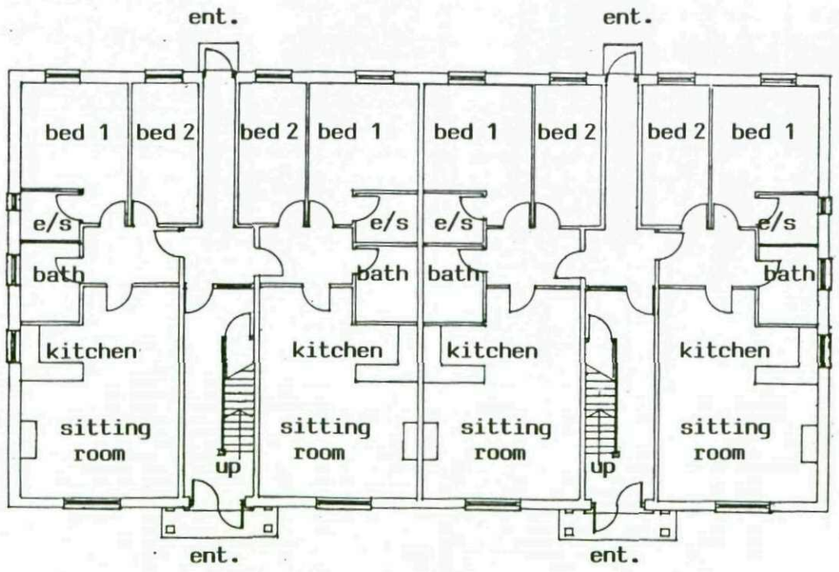

GROUND FLOOR PLAN

Dunn & Co. (Developments) Ltd.
Mayfield, Wilsill, Harrogate, North Yorkshire, HG3 5EB
Telephone: 01423 714848 Fax: 01423 714848 e-mail: dunnco@btconnect.com


Project: PROPOSED 2 - BEDROOM RETIREMENT APARTMENTS, THE OLD VICARAGE, SHREWSBURY ROAD, PENISTONE.

Scale: 1/200 @ A3


Dwg. No. OVP/DCD/Ret.Apts./04 C

Title: FLOOR PLANS


Date: 25.09.07

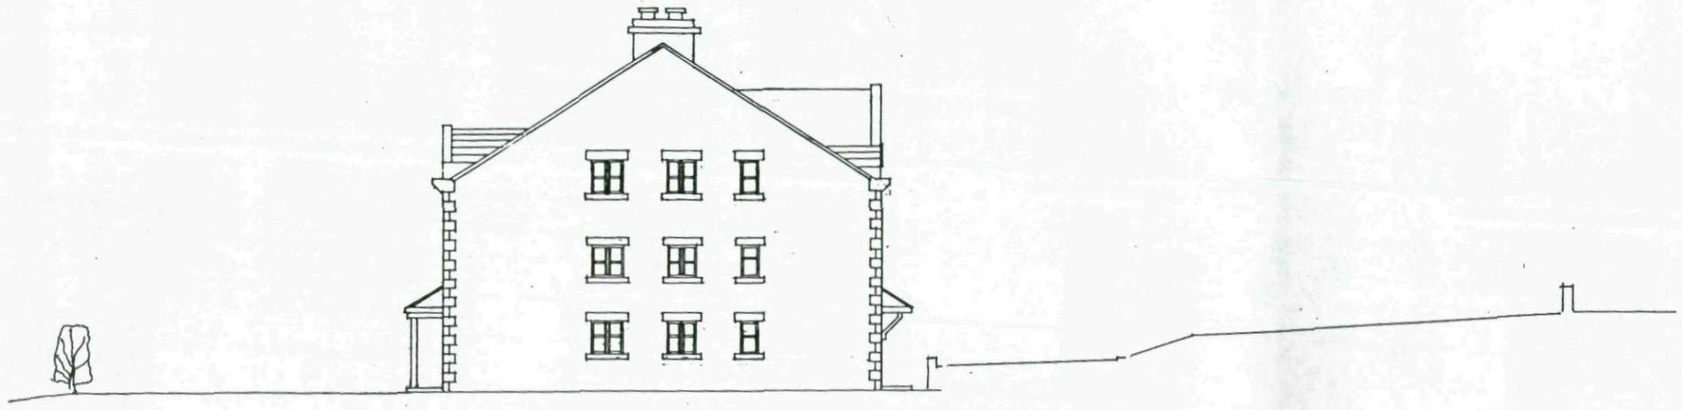

NORTHERN ELEVATION OF BUILDING AND CROSS SECTION THROUGH SITE AT "A-A"

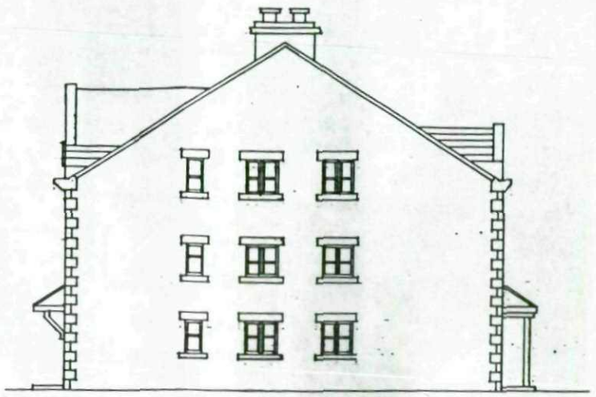

SOUTHERN ELEVATION

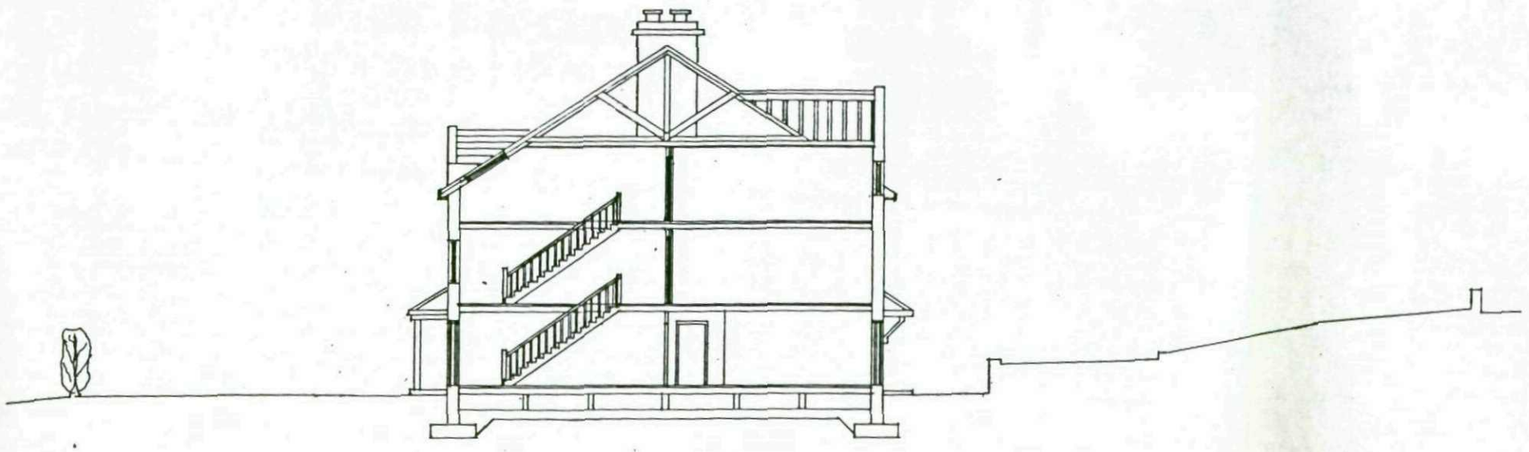

CROSS SECTION THROUGH BUILDING AND THE SITE AT "B-B"

Dunn & Co. (Developments) Ltd.


Mayfield, Wilsill, Harrogate, North Yorkshire, HG3 5EB

Telephone: 01423 714848 Fax: 01423 714848 e-mail: dunnco@btconnect.com


Project: PROPOSED 2-BEDROOM RETIREMENT APARTMENTS, THE OLD VICARAGE, SHREWSBURY ROAD, PENISTONE.

Scale: 1/200 @ A3 Dwg. No. OVP/DCD/Ret.Apts./05C


Title: CROSS SECTION THROUGH BUILDING AND END ELEVATIONS Date: 25.09.07

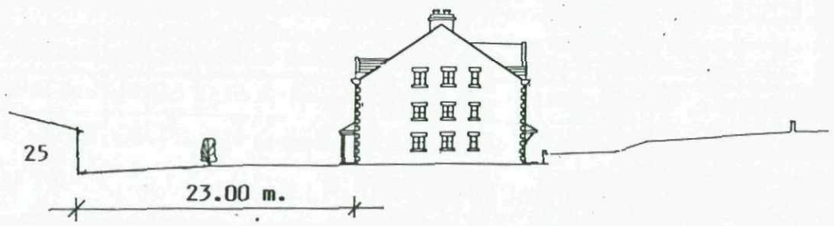

CROSS SECTION "A-A"

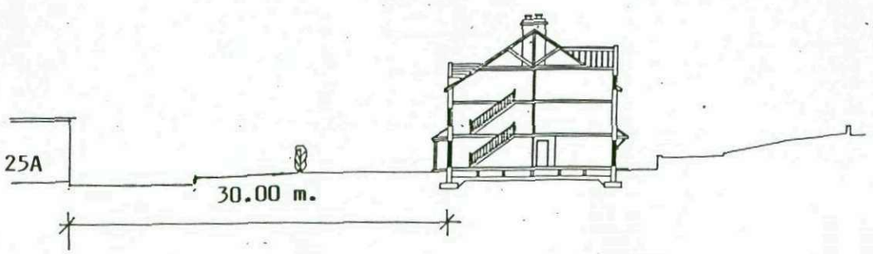

CROSS SECTION "B -B"

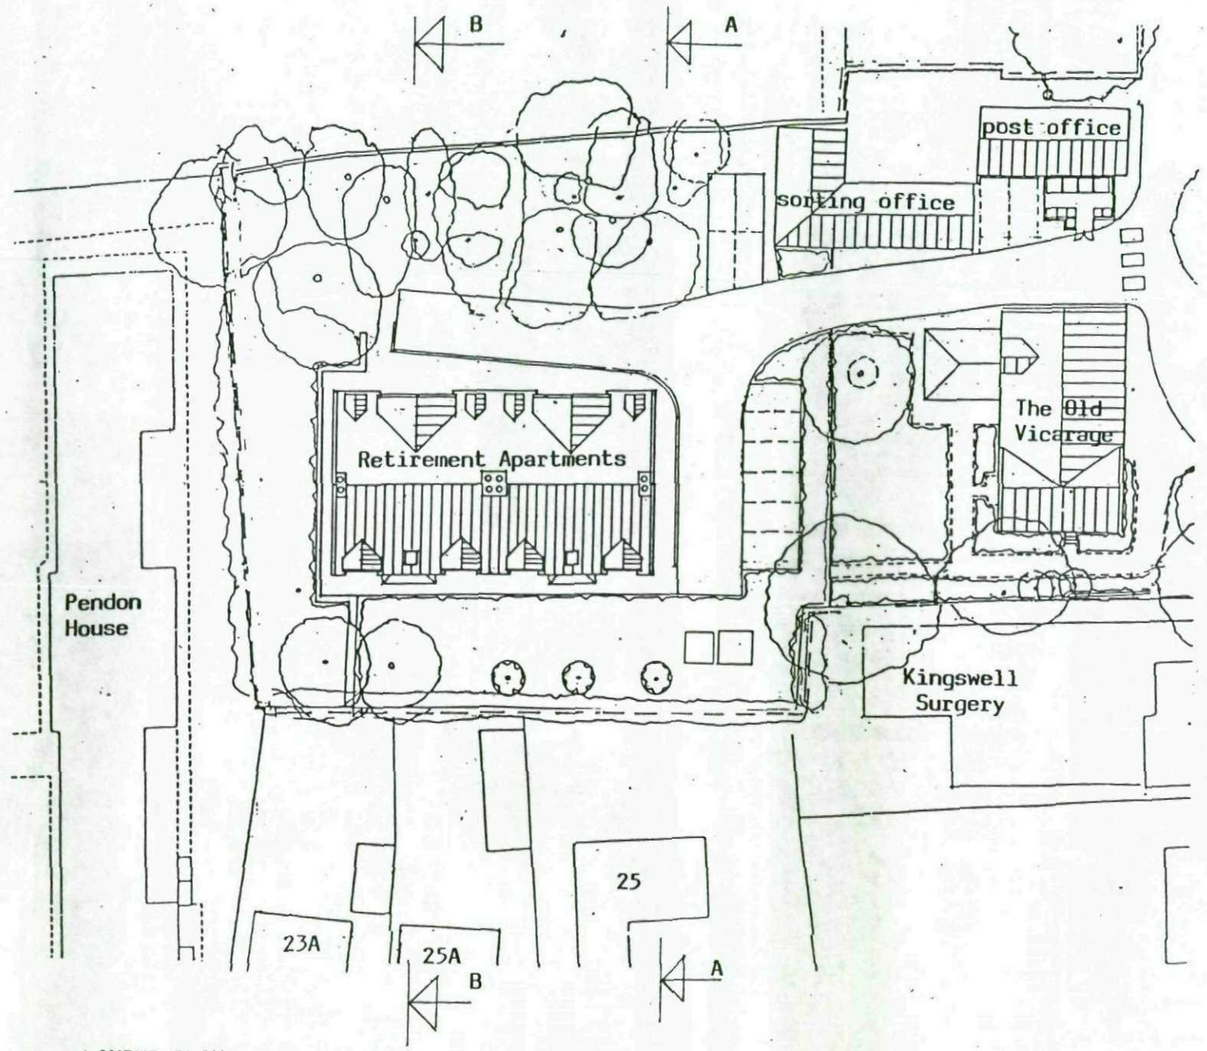

LAYOUT PLAN

Dunn & Co. (Developments) Ltd.
Mayfield, Wilsill, Harrogate, North Yorkshire, HG3 5EB
Telephone: 01423 714848 Fax: 01423 714848 e-mail: dunnco@btconnect.com

Project: PROPOSED 2-BEDROOM RETIREMENT APARTMENTS, THE OLD VICARAGE, SHREWSBURY ROAD, PENISTONE.

Scale: 1/500 @ A3 Dwg. No. OVP/DCD/Ret.Apts./06C

Title: LAYOUT PLAN & CROSS SECTIONS Date: 25.09.07

975E

1000E

1025E

outline of proposed building

ST OFFICE

SORTING OFFICE

BUILDING

STEPS

THE OLD VICARAGE
GUEST HOUSE AND CAFE

TARMAC FOOTPATH

GRASS

FLOWER BED

STONE WALL

STONE RETAINING WALL

BUSHES/SMALL TREES

SHRUBS

SHED

GREENHOUSE

MESH FENCE

HEDGE

TOP OF WALL


Dunn & Co. (Developments) Ltd.

Mayfield, Wilsill, Harrogate, North Yorkshire, HG3 5EB
Telephone: 01423 714848 Fax: 01423 714848 e-mail: dunnco@btconnect.com


Project: PROPOSED RETIREMENT APARTMENTS AND REFURBISHMENT OF THE GUEST HOUSE & CAFE, THE OLD VICARAGE, SHREWSBURY ROAD, PENISTONE. SOUTH YORKS. S36 6AA

Scale: 1/200 @ A3 Dwg. No. OVP/DCD/Ret.Apts./08 C

Title: TOPOGRAPHICAL SURVEY Date: 25.09.07

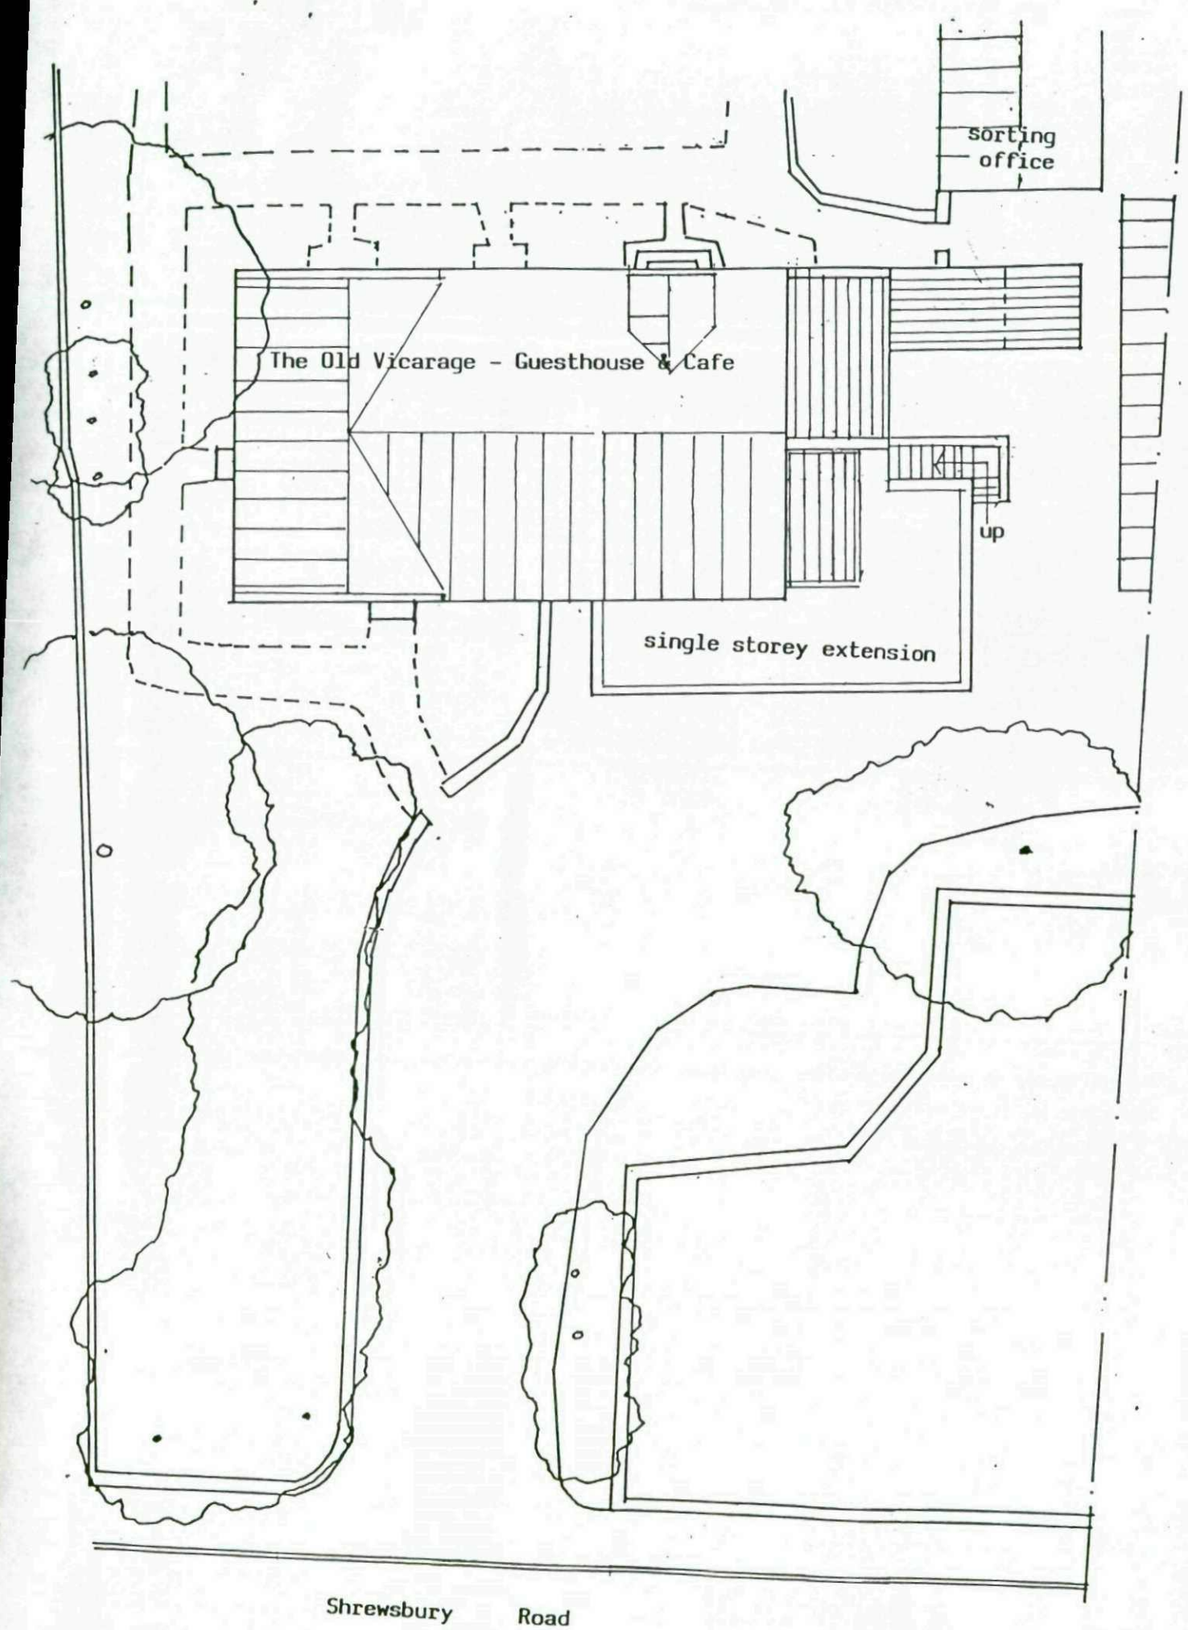

PLAN OF EXISTING LAYOUT

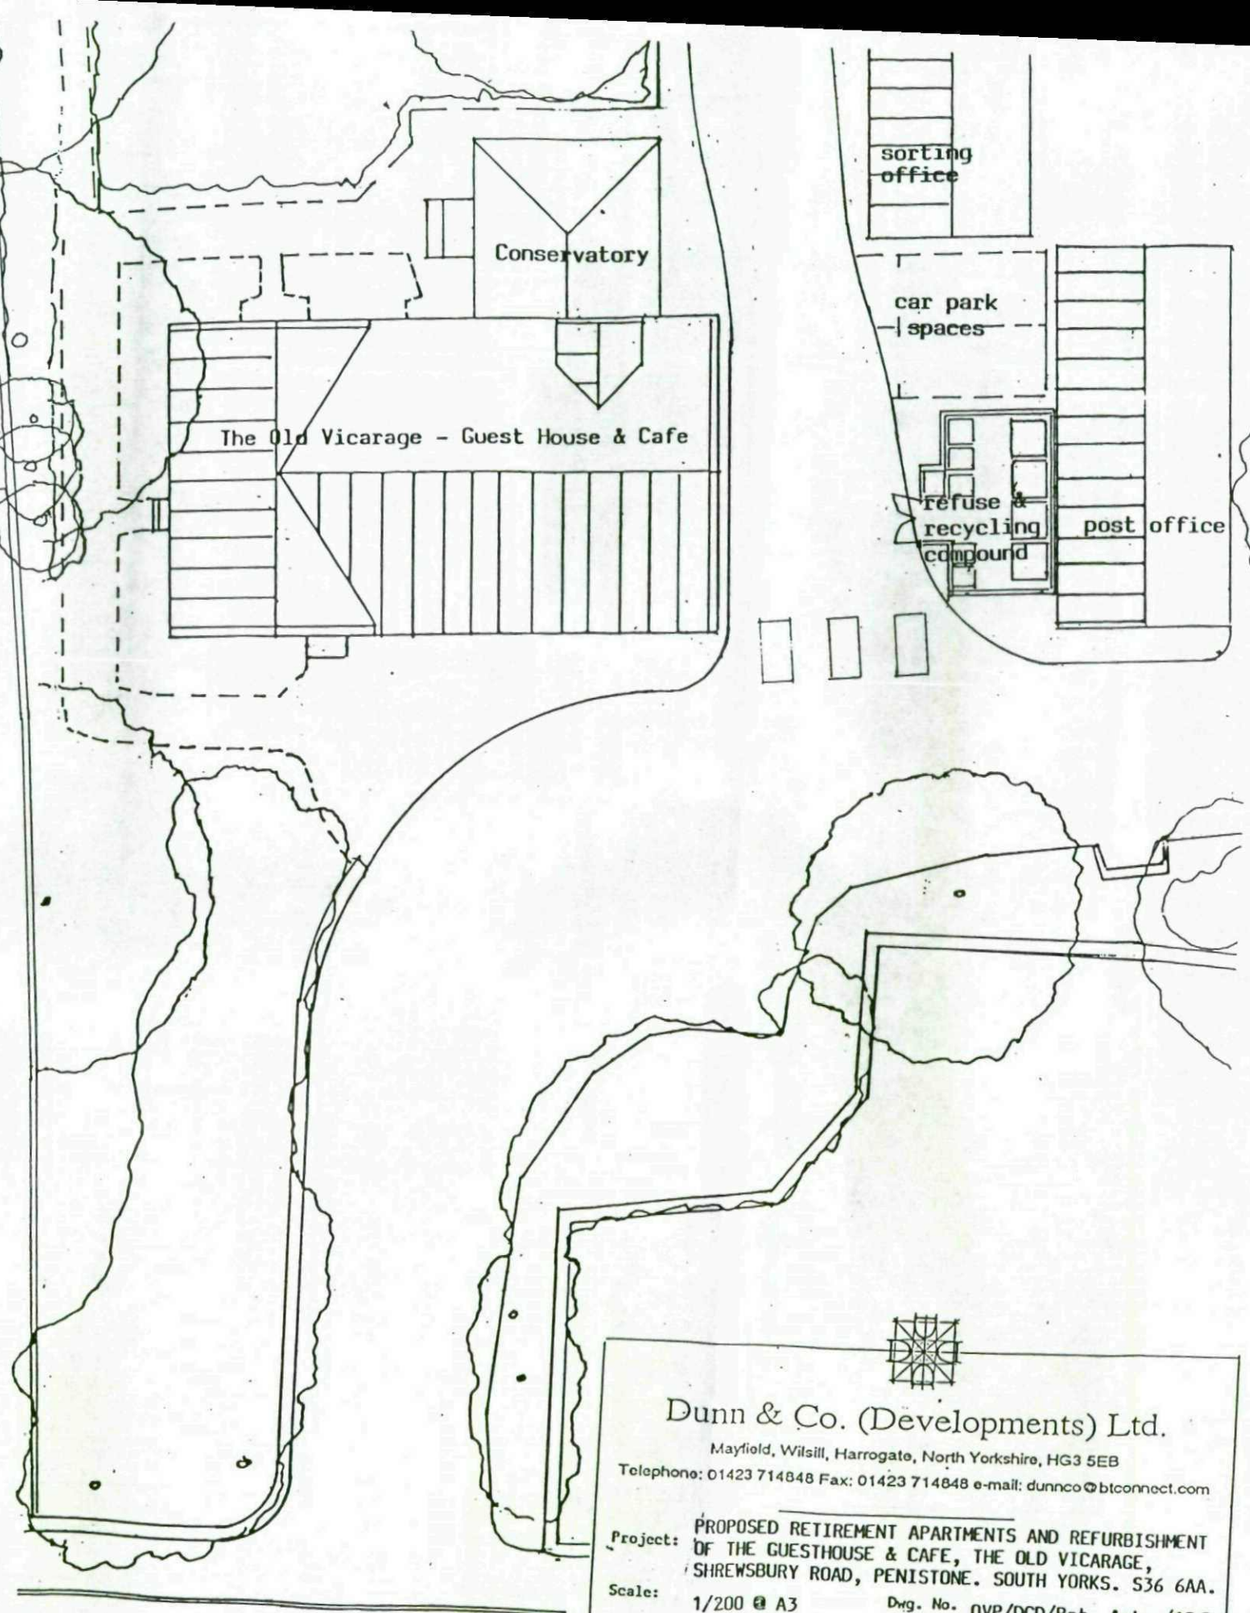

PLAN OF PROPOSED LAYOUT

Dunn & Co. (Developments) Ltd.
Mayfield, Wilsill, Harrogate, North Yorkshire, HG3 5EB
Telephone: 01423 714848 Fax: 01423 714848 e-mail: dunnco@btconnect.com

Project: PROPOSED RETIREMENT APARTMENTS AND REFURBISHMENT OF THE GUESTHOUSE & CAFE, THE OLD VICARAGE, SHREWSBURY ROAD, PENISTONE. SOUTH YORKS. S36 6AA.

Scale: 1/200 @ A3 Dwg. No. OVP/DCD/Ret. Apts./10 C

Title: COMPARATIVE PLANS OF FRONT OF THE PREMISES Date: 25.09.07