



SIDE ELEVATION

PROPOSED LINK EXTENSION

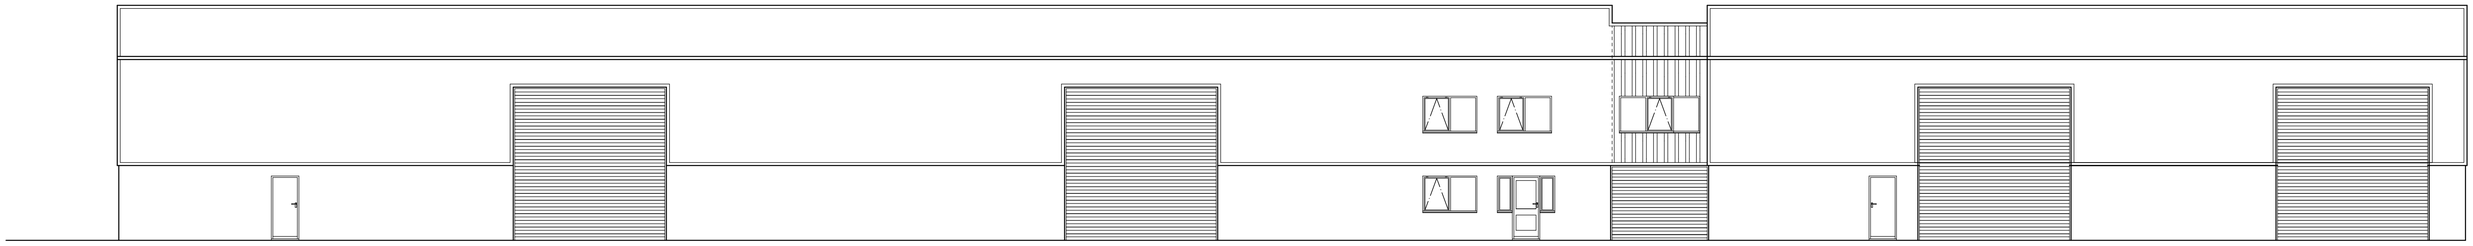

FRONT ELEVATION

PROPOSED LINK EXTENSION

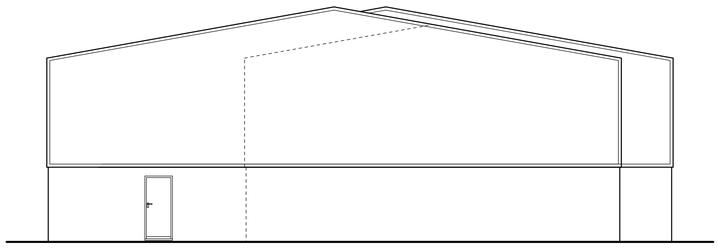

SIDE ELEVATION

ROOF - profiled steel sheeting
WALLS - profiled steel sheeting/brickwork

CLOSE BROTHERS.

PROPOSED LINK EXTENSION
ALBION RD
LIDGET LANE IND. EST.
THURNSCOE

ELEVATIONS

1:100@A1 JULY18

Peter Thompson
"Linwood"
Barnsley Road
Dodworth
Barnsley S75 3JR
M.C.I.A.T.
tel. 01226 201391
m. 07973251730
e-mail peter-thompson@hotmail.co.uk