
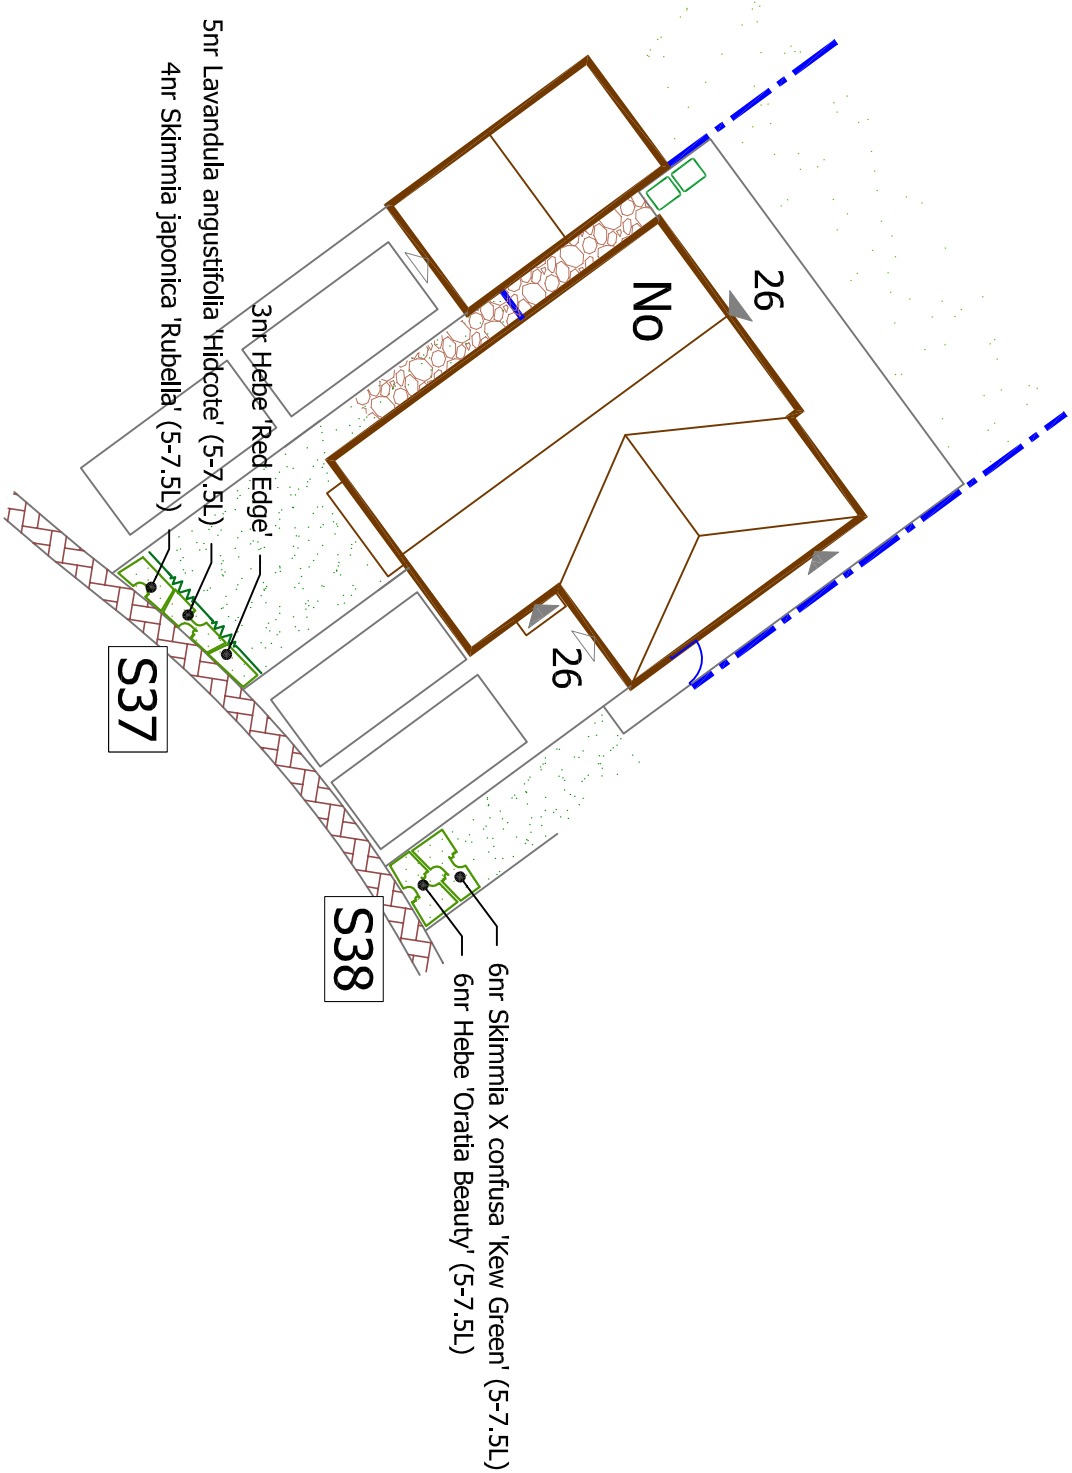
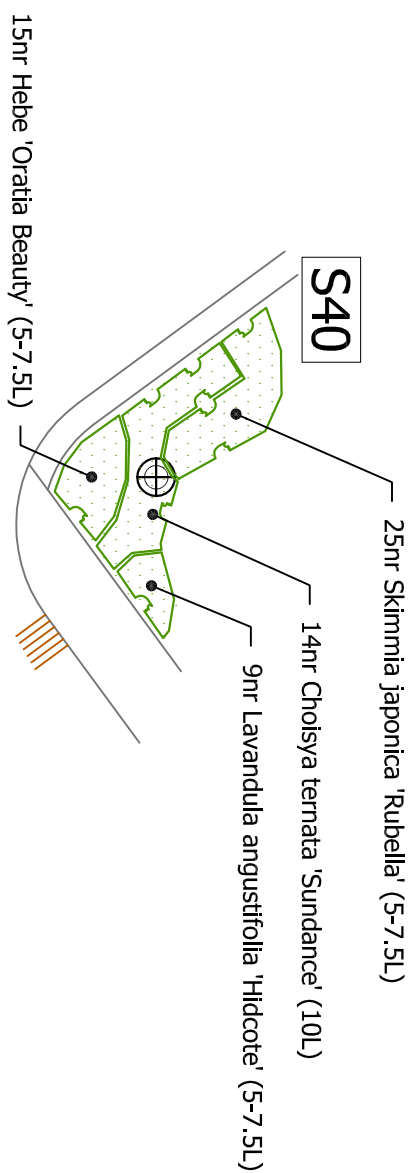


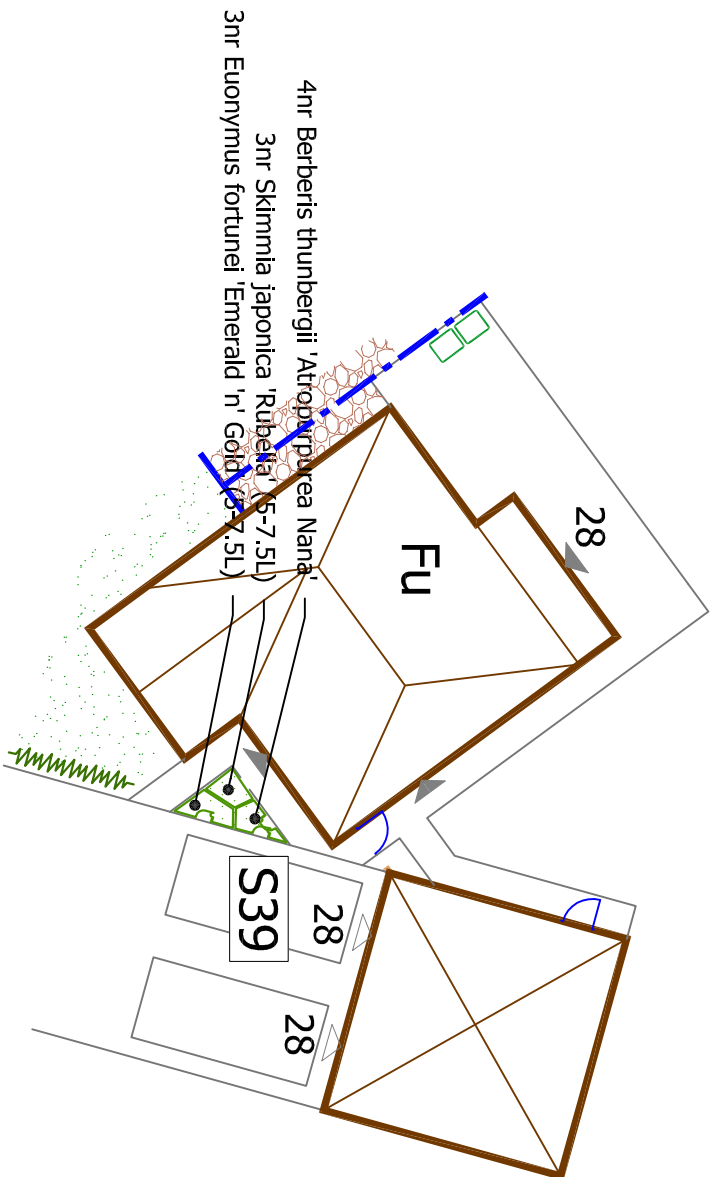

Rev.C: Amended in accordance with latest planning layout (SF)
Rev.B: Amendment of details due to layout changes (SF)
Rev.A: Amended in accordance with latest planning layout (SF)

July 20
February 2020
May 19

Sue Farmer BA MAU MU
Landscape Architect

fdalandscape

Westleigh Hall
Wakenfield Road
Derby Dale

Huddersfield HD8 8QJ
telephone 01484 861611
fax 01484 861616

Isdn 01484 866900

email info@fdalandscape.co.uk
www.fdalandscape.co.uk

client
Rouse Homes Ltd

project
Residential Development

NEW ROAD,
TANKERSLEY

drawing title

LANDSCAPE DETAILS

scale	date	drawn by	drawing no
1:200 @A2	Mar 19	SEL	R/2163/4C