


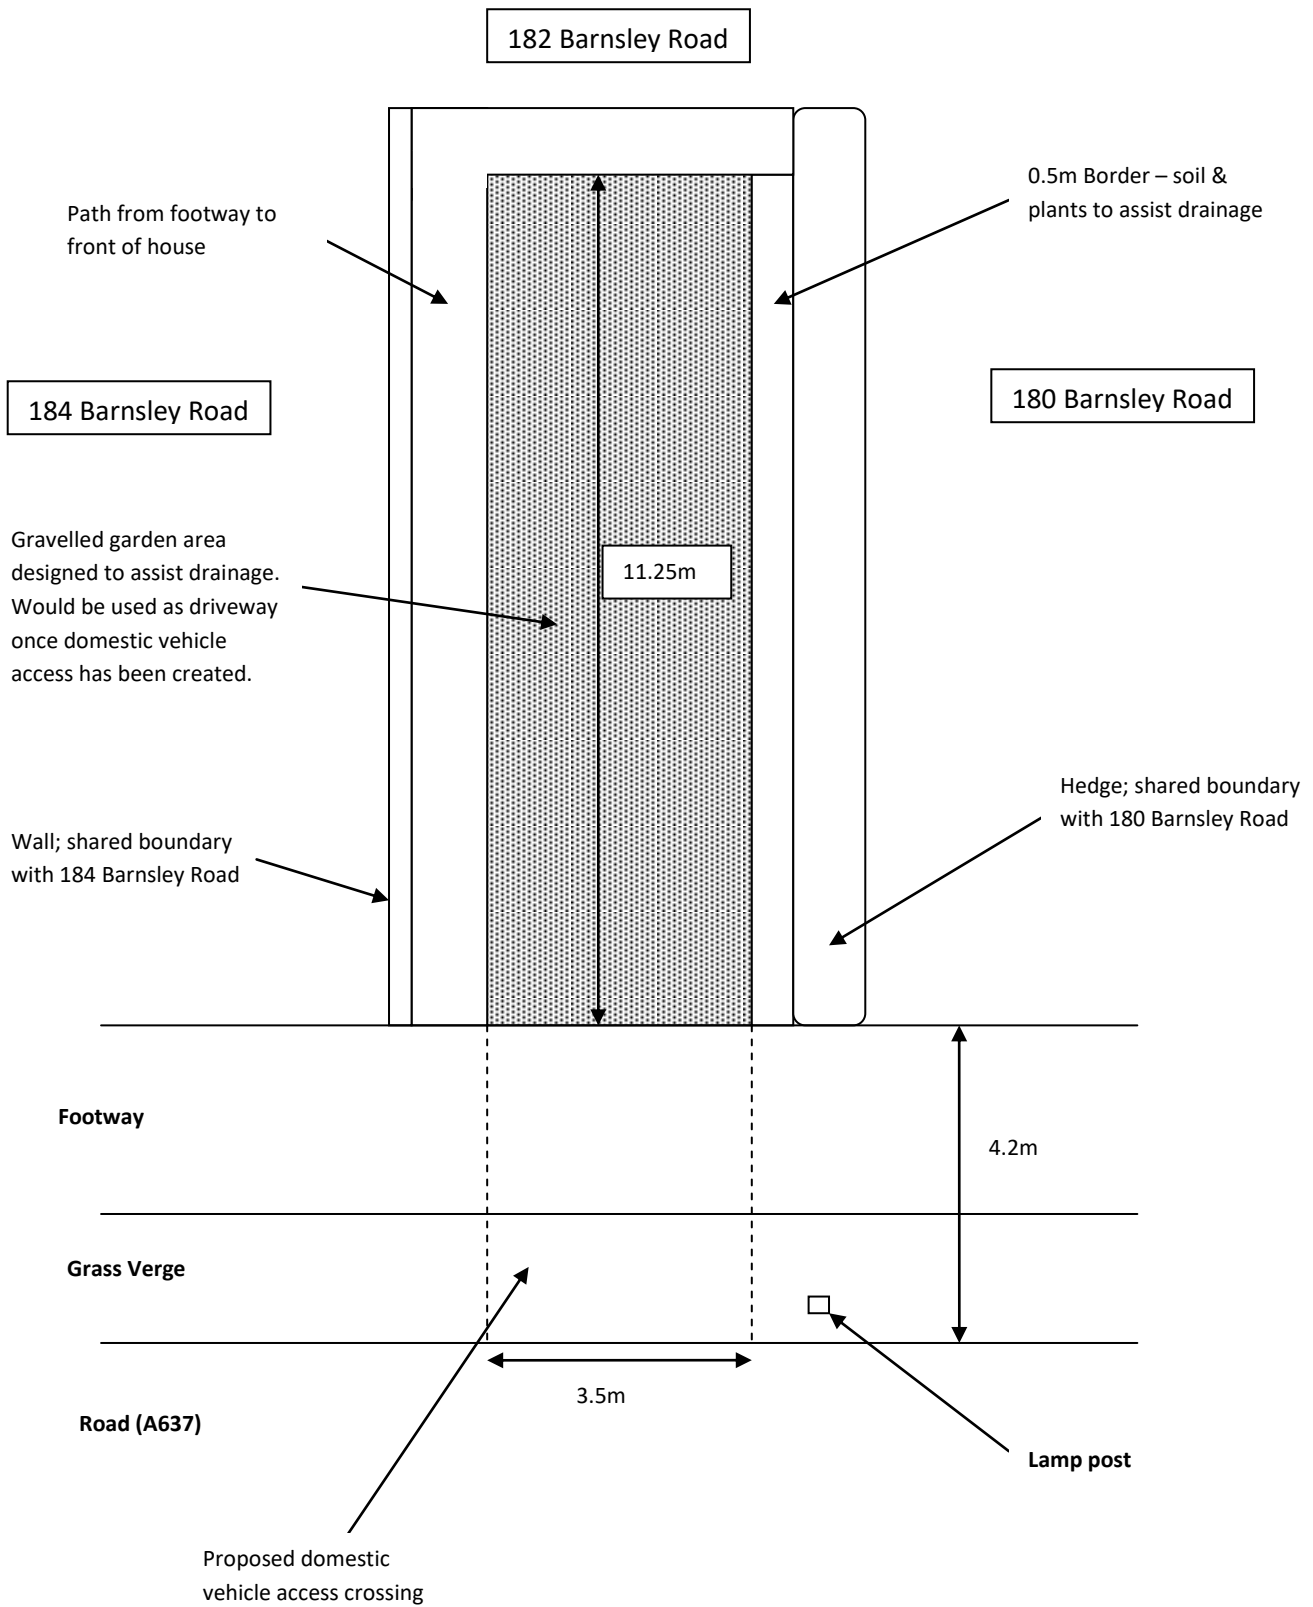

Scale 1:100

Domestic access crossing proposal for 182 Barnsley Road, Darton, Barnsley, S75 5NT