


This drawing is an accurate survey of the site boundary, which differs from the OS plan, which has been found to be inaccurate with regard to the site boundaries and the position of the buildings within the site.

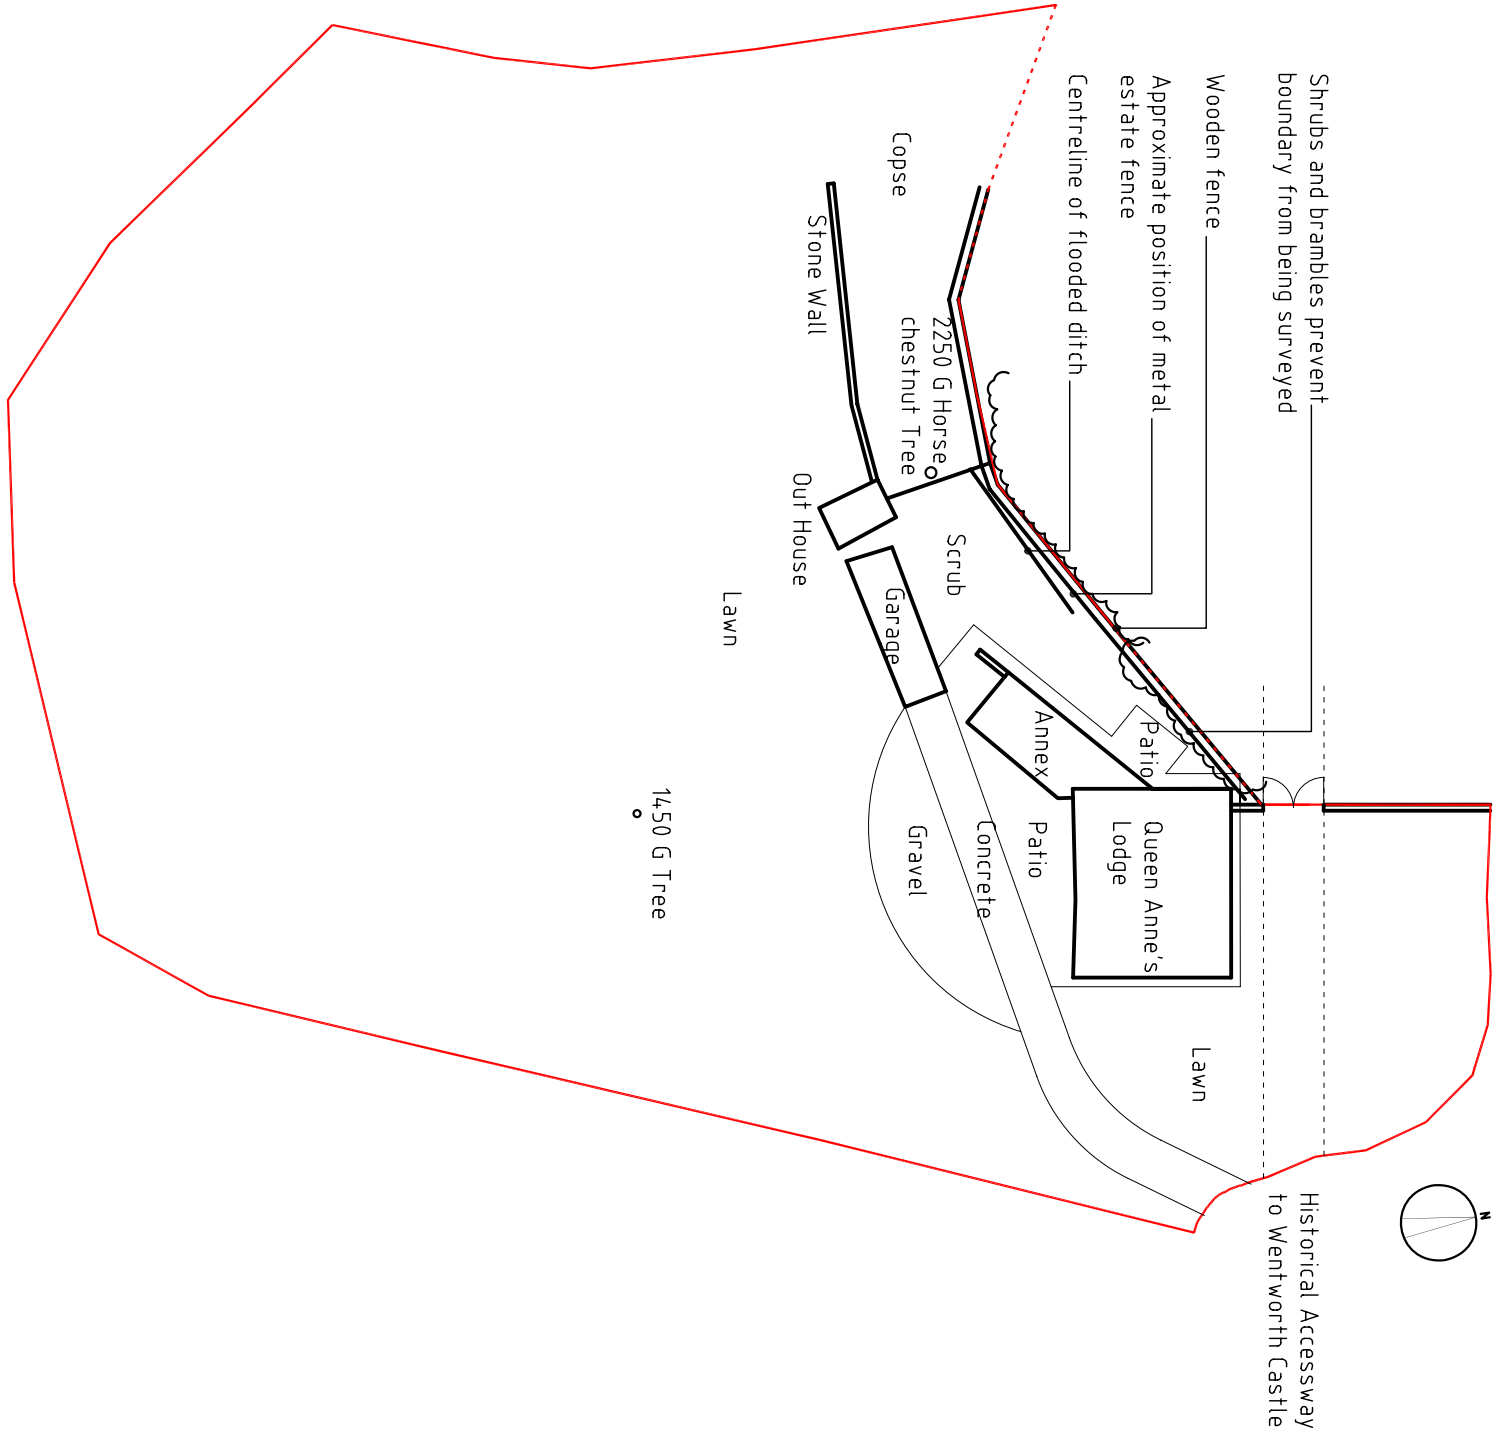

Revision	Description	By	Date
01	Issue for Construction	GM	10/10/10
02	Issue for Construction	GM	10/10/10
03	Issue for Construction	GM	10/10/10

Essence Architecture Ltd.

Mr and Mrs Campbell
Queen Anne's Lodge, Rockley Lane

Queen Anne's Lodge
Extension, Refurbishment and Repair

Surveyed Block Plan

Scale	1:500	Sheet	Planning
Drawn	AVR	Checked	3/9/15
Project No.	2013-05	Drawing No.	Loc 02