


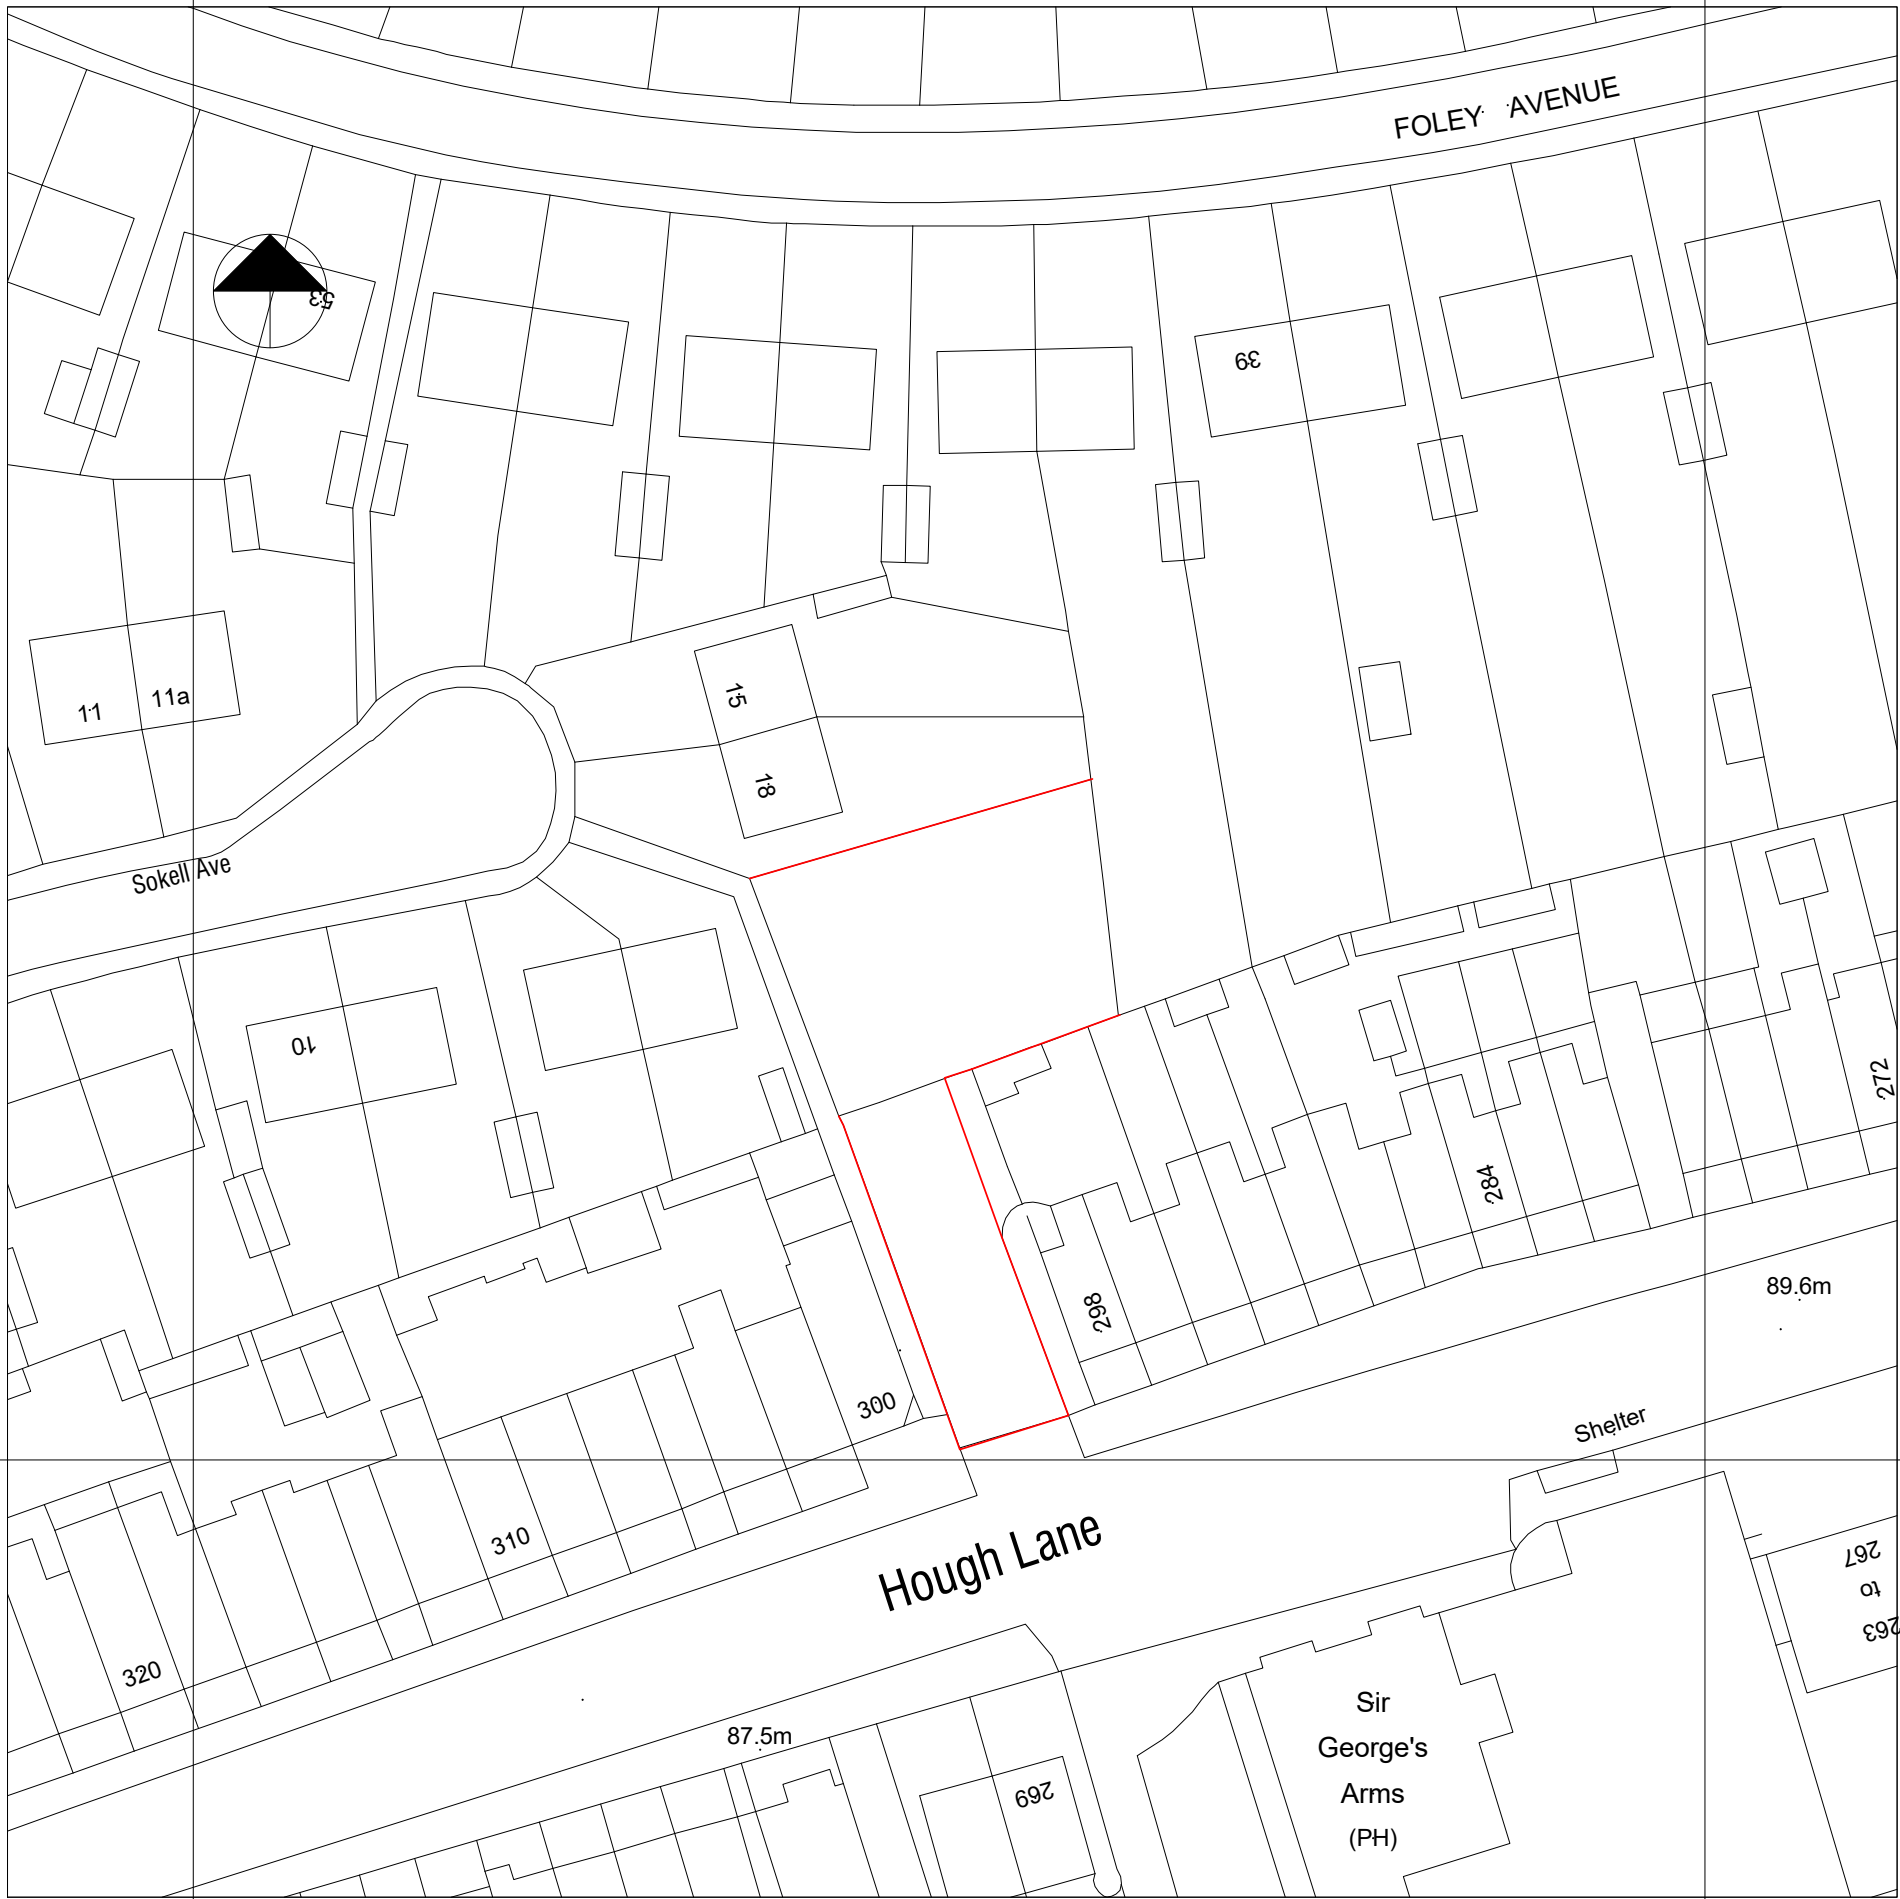

Site Location Plan - 01
1 : 500

Notes

1. To be read in conjunction with the Structural Engineers drawings / details / specification and the current versions of the following architectural documents:-

Outline Specification
15-028/D17/SPC

Drawing Register
15-028/A03/REG

- 3.2 Courtyard parking revised to suit planning requirements. MJM 14/07/2016
- 3.1 Sheets set up for planning application. MJM 30/06/2016
- 3.0 Revised design to allow for adequate turning. MJM 24/05/2016

Revisions

SIX Architecture + Design Ltd
Electric Works
Sheffield Digital Campus
Sheffield
S1 2BJ

0114 286 6263

enquiries@six-ad.com
www.six-ad.com



Mrs N Adebajo

Proposed New Housing Development
Lands between 298 & 300 Hough Lane
Wombwell | Barnsley

Site Location Plan

Scale @ A3	Date	Drawn	Checked
1 : 500	14/07/2016 09:45:55	MJM	KOB

Project No.	Drawing No.	Status
15-028 (06)001	3.2	

- 1 - Preparation & Brief 2 - Concept Design 3 - Developed Design

- 4 - Technical Design 5 - Construction 6 - Handover
- This drawing is to be read in conjunction with all related architectural and third party documents.
DO NOT SCALE from this drawing - if you doubt a dimension, ASK for verification. Report any discrepancies to SIX AD immediately. This drawing and its contents, copyright © SIX Architecture + Design Ltd