

Design & Access Statement


12 Tempest Ave, Darfield, S73 9 BJ

Design of Studio: Visually the outside of the garage will not change. Only when the roller door on the garage is opened will a double glazed window and door be situated on the inside of the garage behind the roller door, this will add security and added insulation to building. A petitioned false wall will be installed to act as a privacy screen for clients. All remaining walls and the ceiling are to be insulated and boarded. To the rear of the garage will be fitted units and worktops including sink with an outside soak away system (to be used for hand wash purposes only). All electrics to be fitted by a professional electrician, lighting to be provided by down lighters in specific areas.

Parking: No change to parking facility is needed as only one client at any one time will be in the premise and will be positioned on our original drive way.

Hours of Work: Thursday/Fridays 9-8pm

Saturdays: 12-4pm

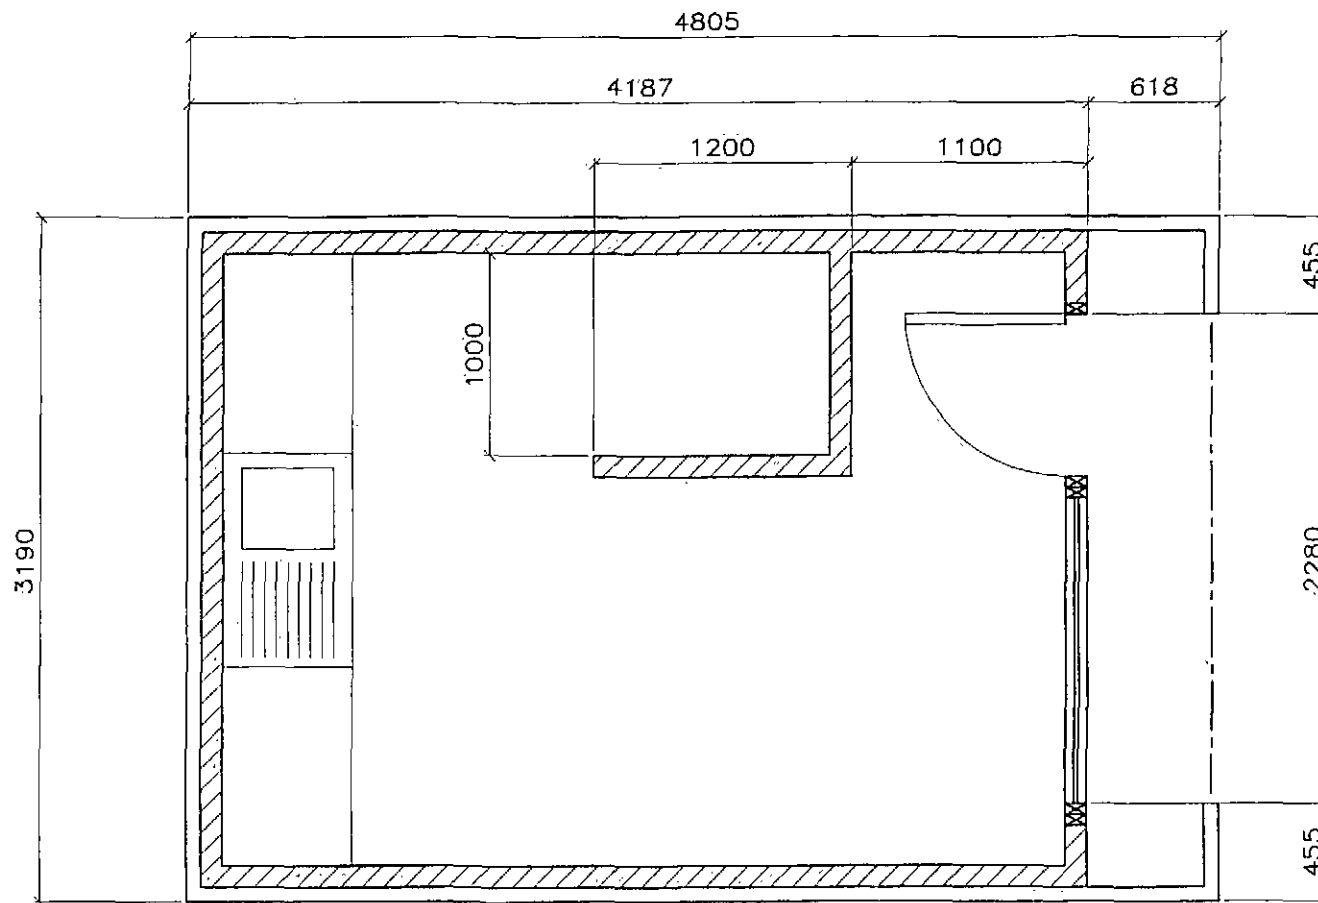

PROPOSED PLAN VIEW

TO BE READ IN CONJUNCTION WITH
CONSTRUCTION DETAILS
NO DIMENSIONS TO BE SCALED OFF
THIS DRAWING
ALL DIMENSIONS QUOTED IN
MILLIMETRES UNLESS STATED OTHERWISE
ALL DIMENSIONS TO BE CHECKED ON SITE
BEFORE COMMENCEMENT OF WORK BY BUILDER

PROPOSED PLANS FOR:-
MR LEE ENGLAND,
12 TEMPEST AVENUE
DARFIELD
BARNSELEY
S73 9BJ


SCALE

1 : 25


DATE

NOVEMBER 2010

REV

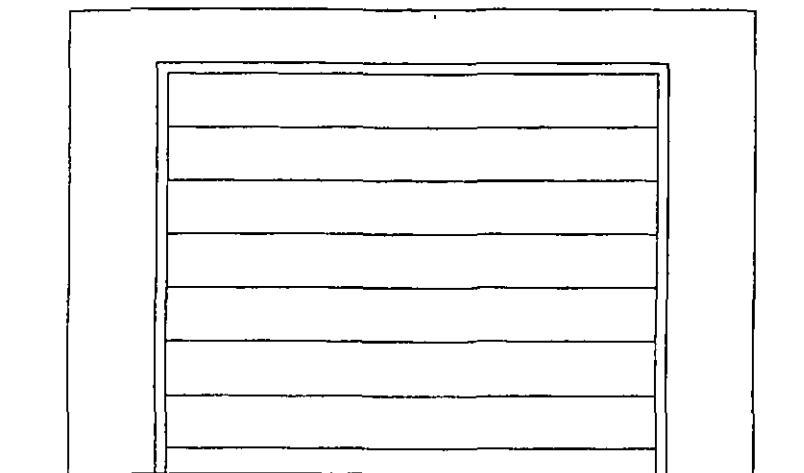

EXTERNAL VIEW

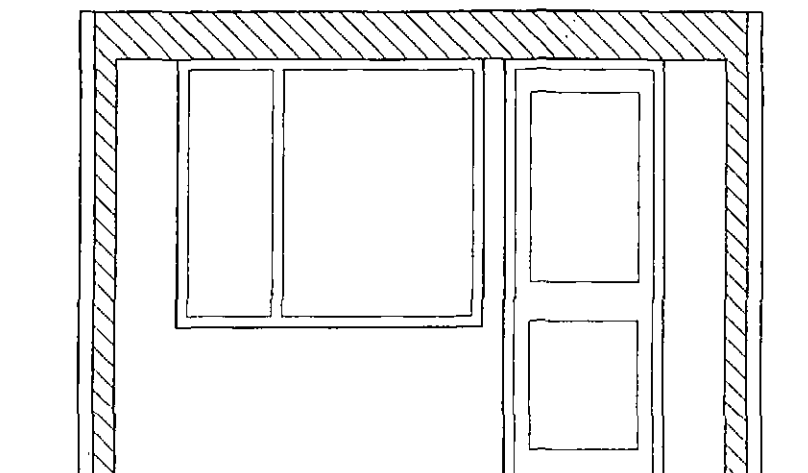

INTERNAL VIEW

TO BE READ IN CONJUNCTION WITH
CONSTRUCTION DETAILS
NO DIMENSIONS TO BE SCALED OFF
THIS DRAWING
ALL DIMENSIONS QUOTED IN
MILLIMETRES UNLESS STATED OTHERWISE
ALL DIMENSIONS TO BE CHECKED ON SITE
BEFORE COMMENCEMENT OF WORK BY BUILDER

PROPOSED PLANS FOR:-
MR LEE ENGLAND
12 TEMPEST AVENUE
DARFIELD
BARNSELY
S73 9BJ


SCALE

1 : 25


DATE

NOVEMBER 2010

REV

 

EXISTING REAR ELEVATION

 

PROPOSED REAR ELEVATION

TO BE READ IN CONJUNCTION WITH
CONSTRUCTION DETAILS
NO DIMENSIONS TO BE SCALED OFF
THIS DRAWING
ALL DIMENSIONS QUOTED IN
MILLIMETRES UNLESS STATED OTHERWISE
ALL DIMENSIONS TO BE CHECKED ON SITE
BEFORE COMMENCEMENT OF WORK BY BUILDER

PROPOSED PLANS FOR:--
MR LEE ENGLAND
12 TEMPEST AVENUE
DARFIELD
BARNSELY
S73 9BJ


SCALE

1 : 25

DATE

NOVEMBER 2010

REV

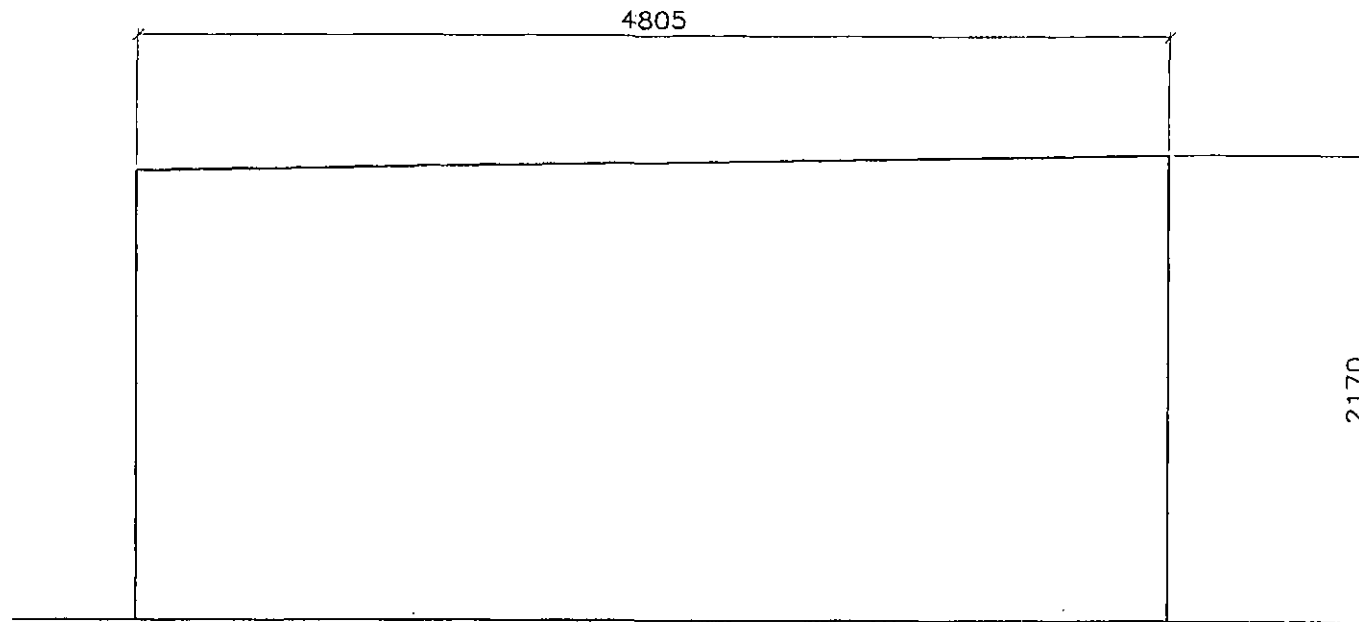

SIDE ELEVATION
EXISTING AND PROPOSED

TO BE READ IN CONJUNCTION WITH
CONSTRUCTION DETAILS
NO DIMENSIONS TO BE SCALED OFF
THIS DRAWING
ALL DIMENSIONS QUOTED IN
MILLIMETRES UNLESS STATED OTHERWISE
ALL DIMENSIONS TO BE CHECKED ON SITE
BEFORE COMMENCEMENT OF WORK BY BUILDER

PROPOSED PLANS FOR:-
MR LEE ENGLAND
12 TEMPEST AVENUE
DARFIELD
BARNSELY
S73 9BJ


SCALE

1 : 25

DATE

NOVEMBER 2010

REV

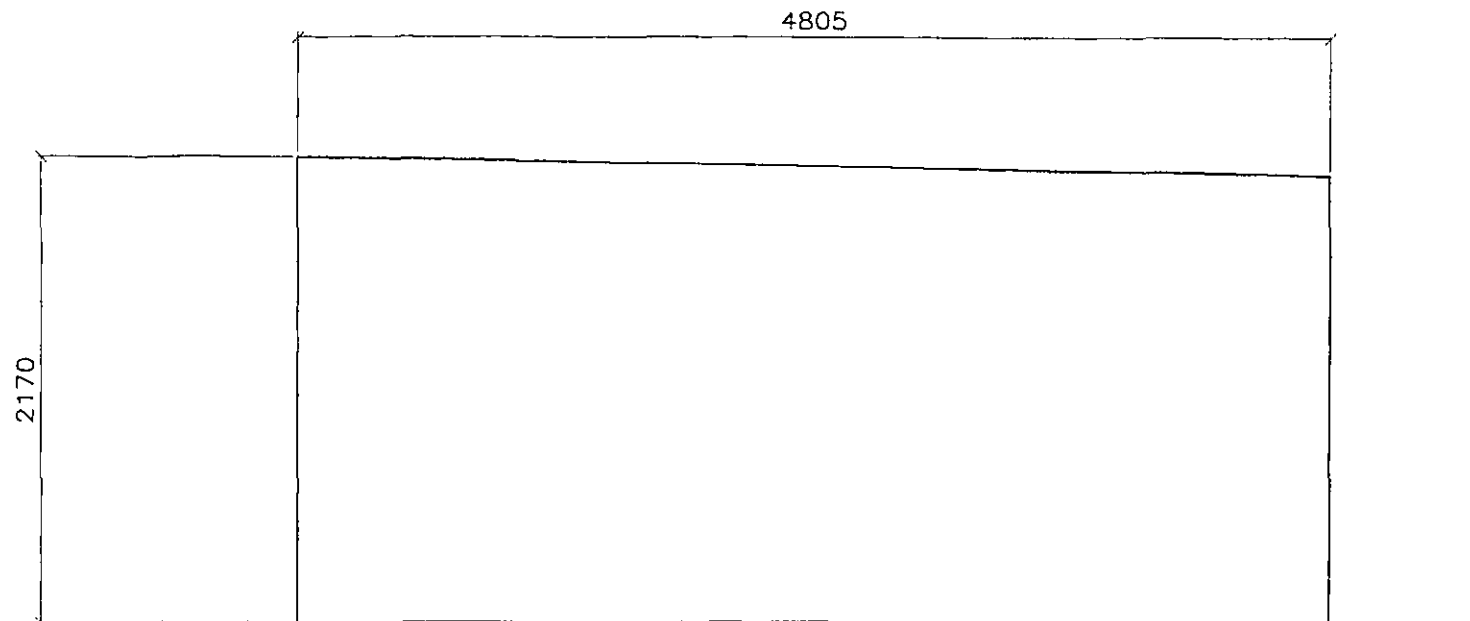

SIDE ELEVATION
 EXISTING AND PROPOSED

TO BE READ IN CONJUNCTION WITH
 CONSTRUCTION DETAILS
 NO DIMENSIONS TO BE SCALED OFF
 THIS DRAWING
 ALL DIMENSIONS QUOTED IN
 MILLIMETRES UNLESS STATED OTHERWISE
 ALL DIMENSIONS TO BE CHECKED ON SITE
 BEFORE COMMENCEMENT OF WORK BY BUILDER

PROPOSED PLANS FOR:-
 MR LEE ENGLAND
 12 TEMPEST AVENUE
 DARFIELD
 BARNSELY
 S73 9BJ


SCALE

1 : 25

DATE

NOVEMBER 2010

REV

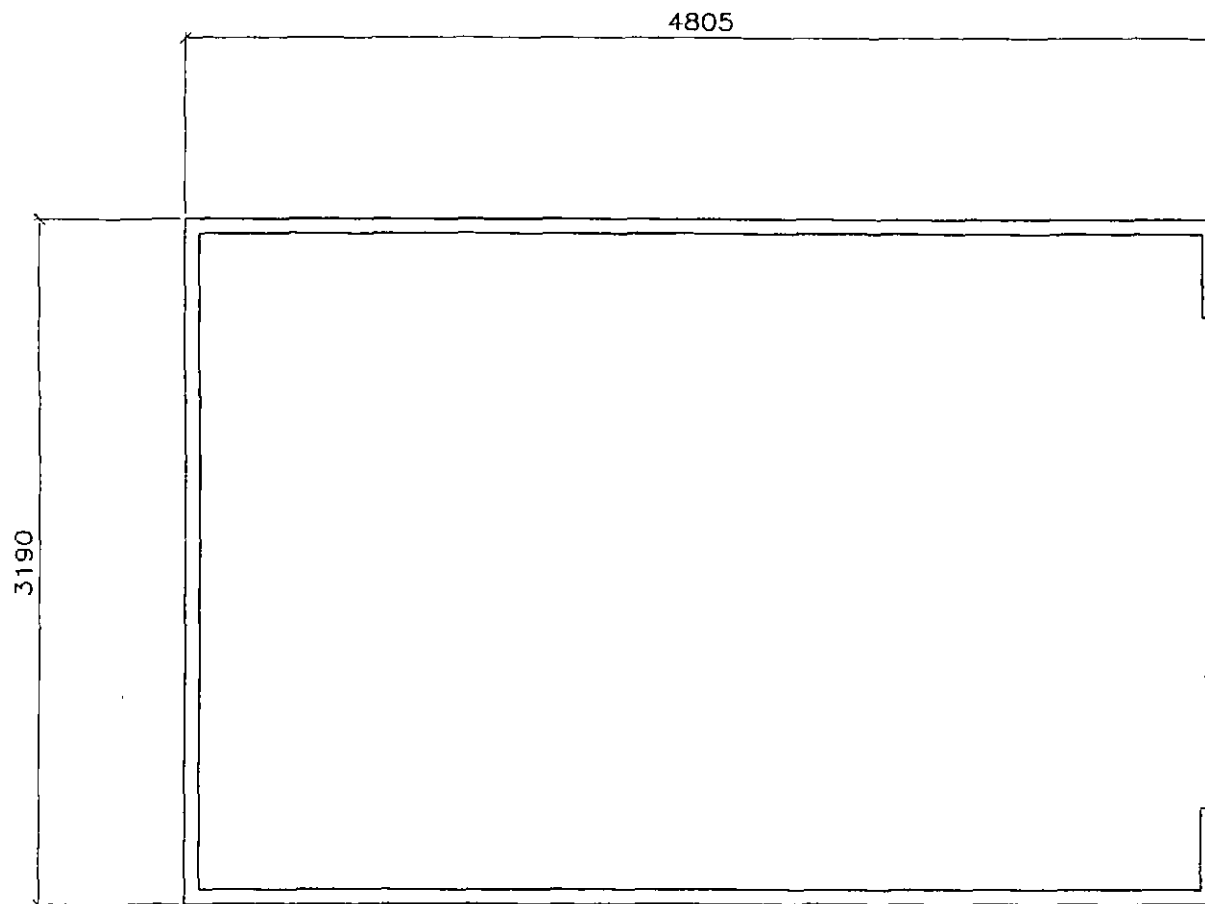

EXISTING GROUND FLOOR PLAN


TO BE READ IN CONJUNCTION WITH
CONSTRUCTION DETAILS
NO DIMENSIONS TO BE SCALED OFF
THIS DRAWING
ALL DIMENSIONS QUOTED IN
MILLIMETRES UNLESS STATED OTHERWISE
ALL DIMENSIONS TO BE CHECKED ON SITE
BEFORE COMMENCEMENT OF WORK BY BUILDER

PROPOSED PLANS FOR:-
MR LEE ENGLAND
12 TEMPEST AVENUE
DARFIELD
BARNSELEY
S73 9BJ


SCALE
1 : 25

DATE
NOVEMBER 2010

REV

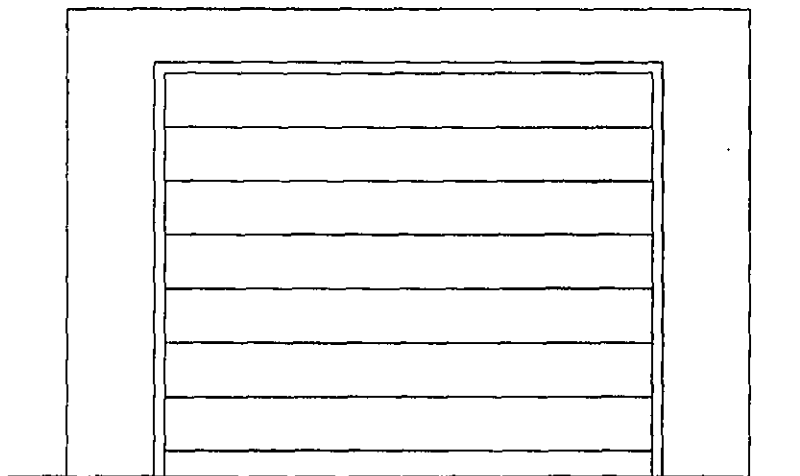

FRONT ELEVATION
EXISTING AND PROPOSED

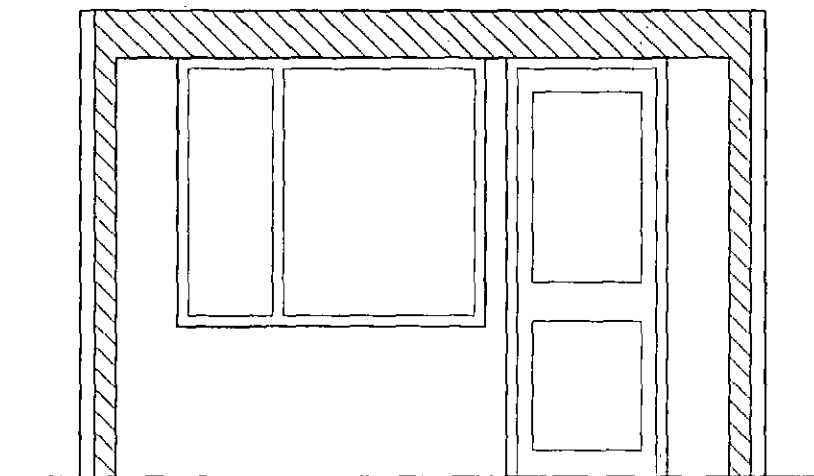

INTERNAL VIEW

TO BE READ IN CONJUNCTION WITH
CONSTRUCTION DETAILS
NO DIMENSIONS TO BE SCALED OFF
THIS DRAWING
ALL DIMENSIONS QUOTED IN
MILLIMETRES UNLESS STATED OTHERWISE
ALL DIMENSIONS TO BE CHECKED ON SITE
BEFORE COMMENCEMENT OF WORK BY BUILDER

PROPOSED PLANS FOR:-
MR LEE ENGLAND
12 TEMPEST AVENUE
DARFIELD
BARNSELEY
S73 9BJ


SCALE

1 : 25

DATE

NOVEMBER 2010

REV

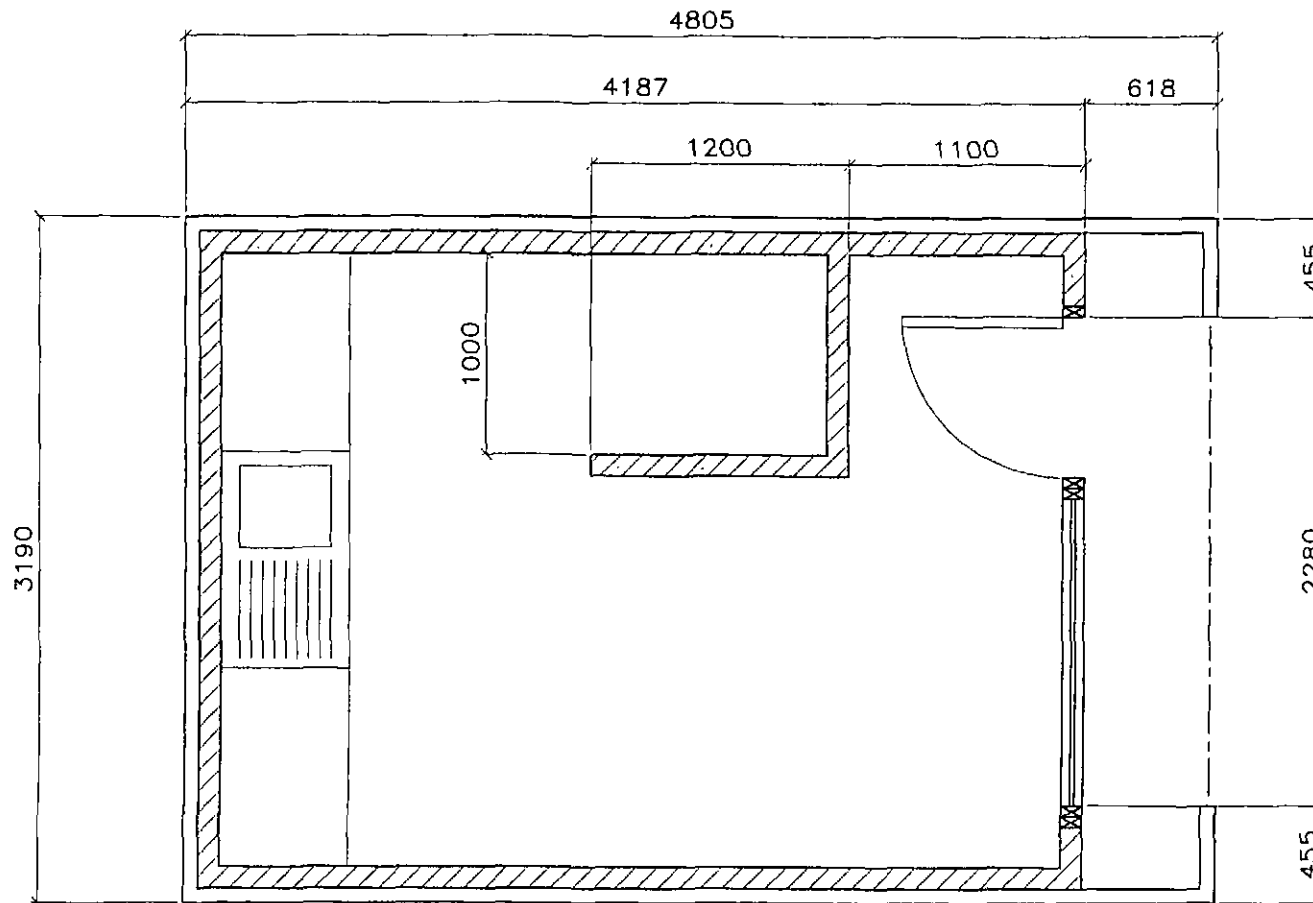

PROPOSED GROUND FLOOR PLAN

TO BE READ IN CONJUNCTION WITH
CONSTRUCTION DETAILS
NO DIMENSIONS TO BE SCALED OFF
THIS DRAWING
ALL DIMENSIONS QUOTED IN
MILLIMETRES UNLESS STATED OTHERWISE
ALL DIMENSIONS TO BE CHECKED ON SITE
BEFORE COMMENCEMENT OF WORK BY BUILDER

PROPOSED PLANS FOR:-
MR LEE ENGLAND
12 TEMPEST AVENUE
DARFIELD
BARNSELEY
S73 9BU

SCALE
1 : 25

DATE
NOVEMBER 2010

REV

H.M. LAND REGISTRY

SYK 3977

ORDNANCE SURVEY
PLAN REFERENCE


COUNTY SHEET
SOUTH YORKSHIRE


NATIONAL GRID
SE 4105

Scale: 1/1250 Enlarged from 1/2500

BARNSELY DISTRICT

© Crown copyright

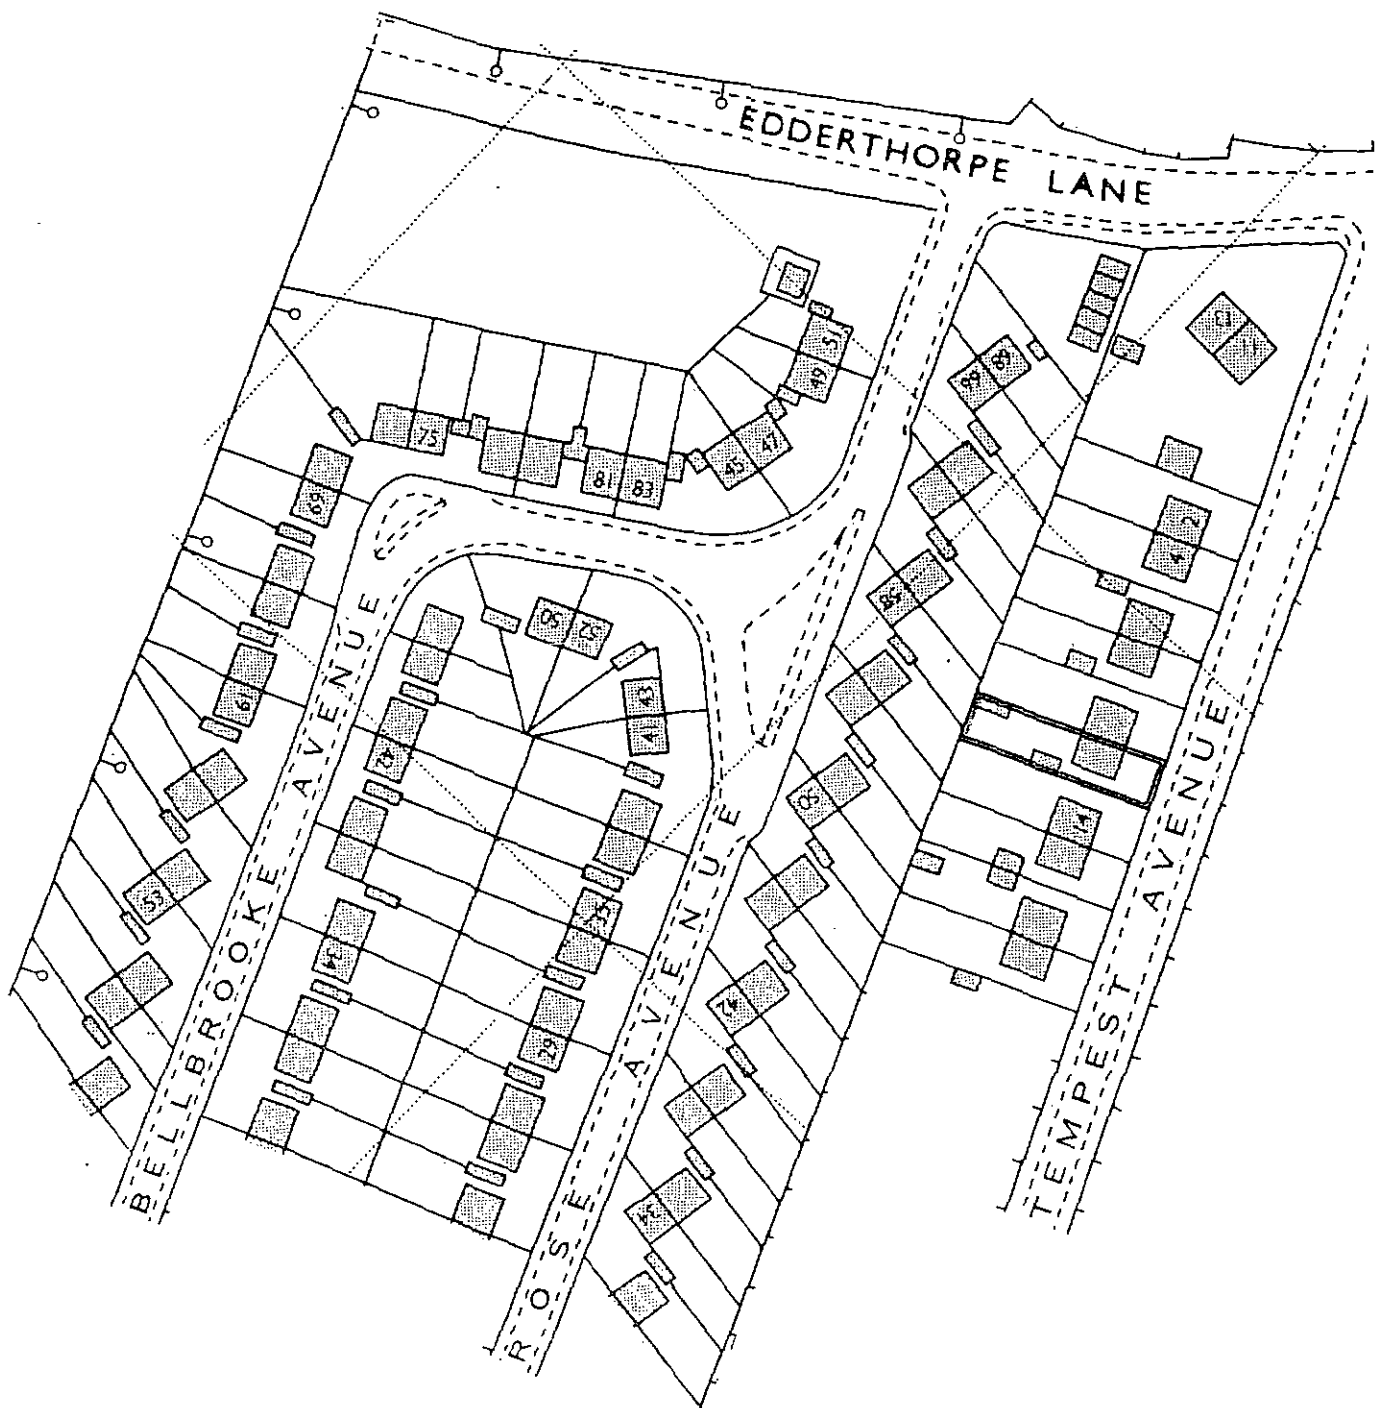

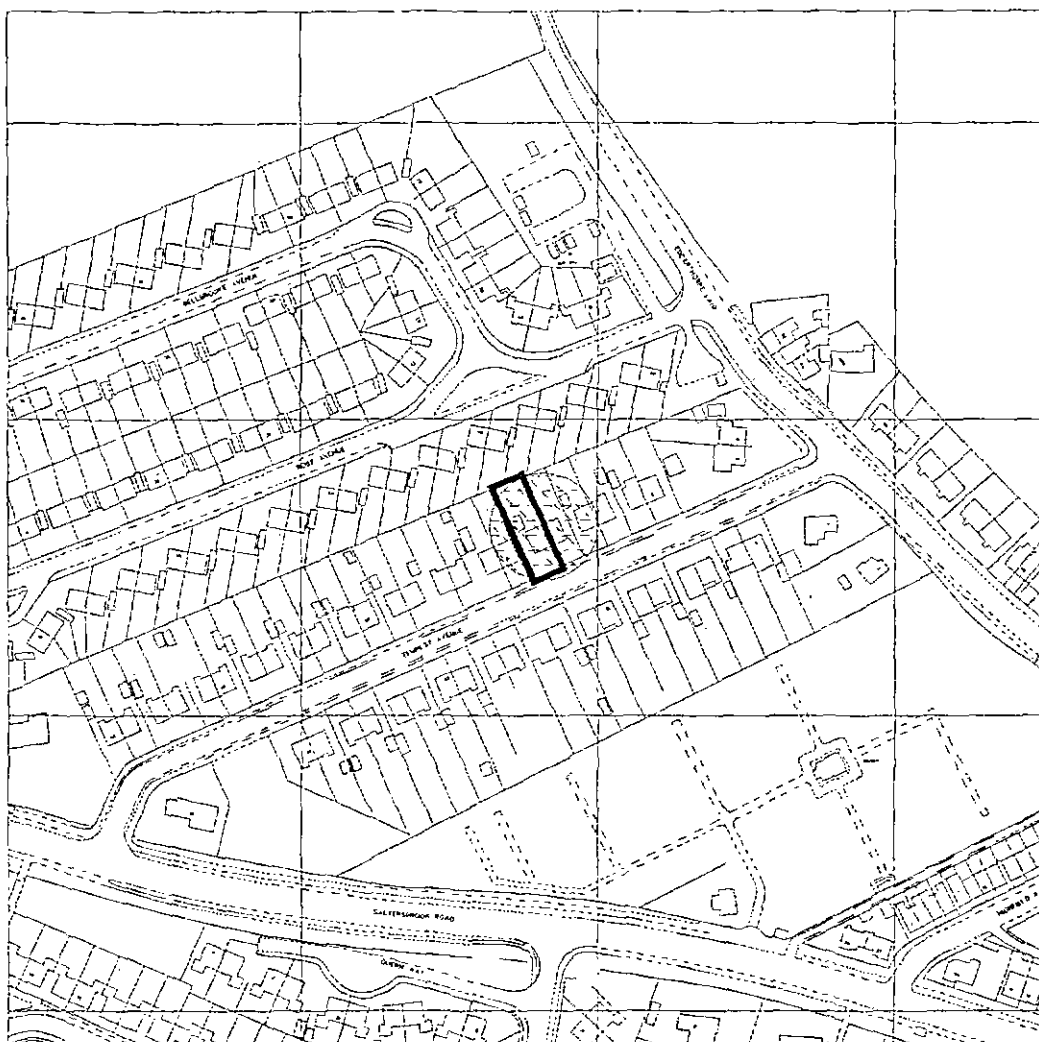

Crown Copyright. Quoted scale is approximate.

SCALE: 1:2500

This map is reproduced from the Ordnance Survey material by The Coal Authority [or division thereof] with the permission of the Controller of Her Majesty's Stationery Office. Crown Copyright. Uncolourised reproduction infringes Crown Copyright and may lead to prosecution or civil proceedings. Licence Number: AL51060A001.

This is a plan of the boundaries of the property in respect of which this report has been prepared. It is the responsibility of the user to ensure that the boundaries shown correspond with those of the property.

APPROXIMATE POSITION OF ENQUIRY BOUNDARY SHOWN



APPROXIMATE POSITION OF CLAIM BOUNDARIES SHOWN

