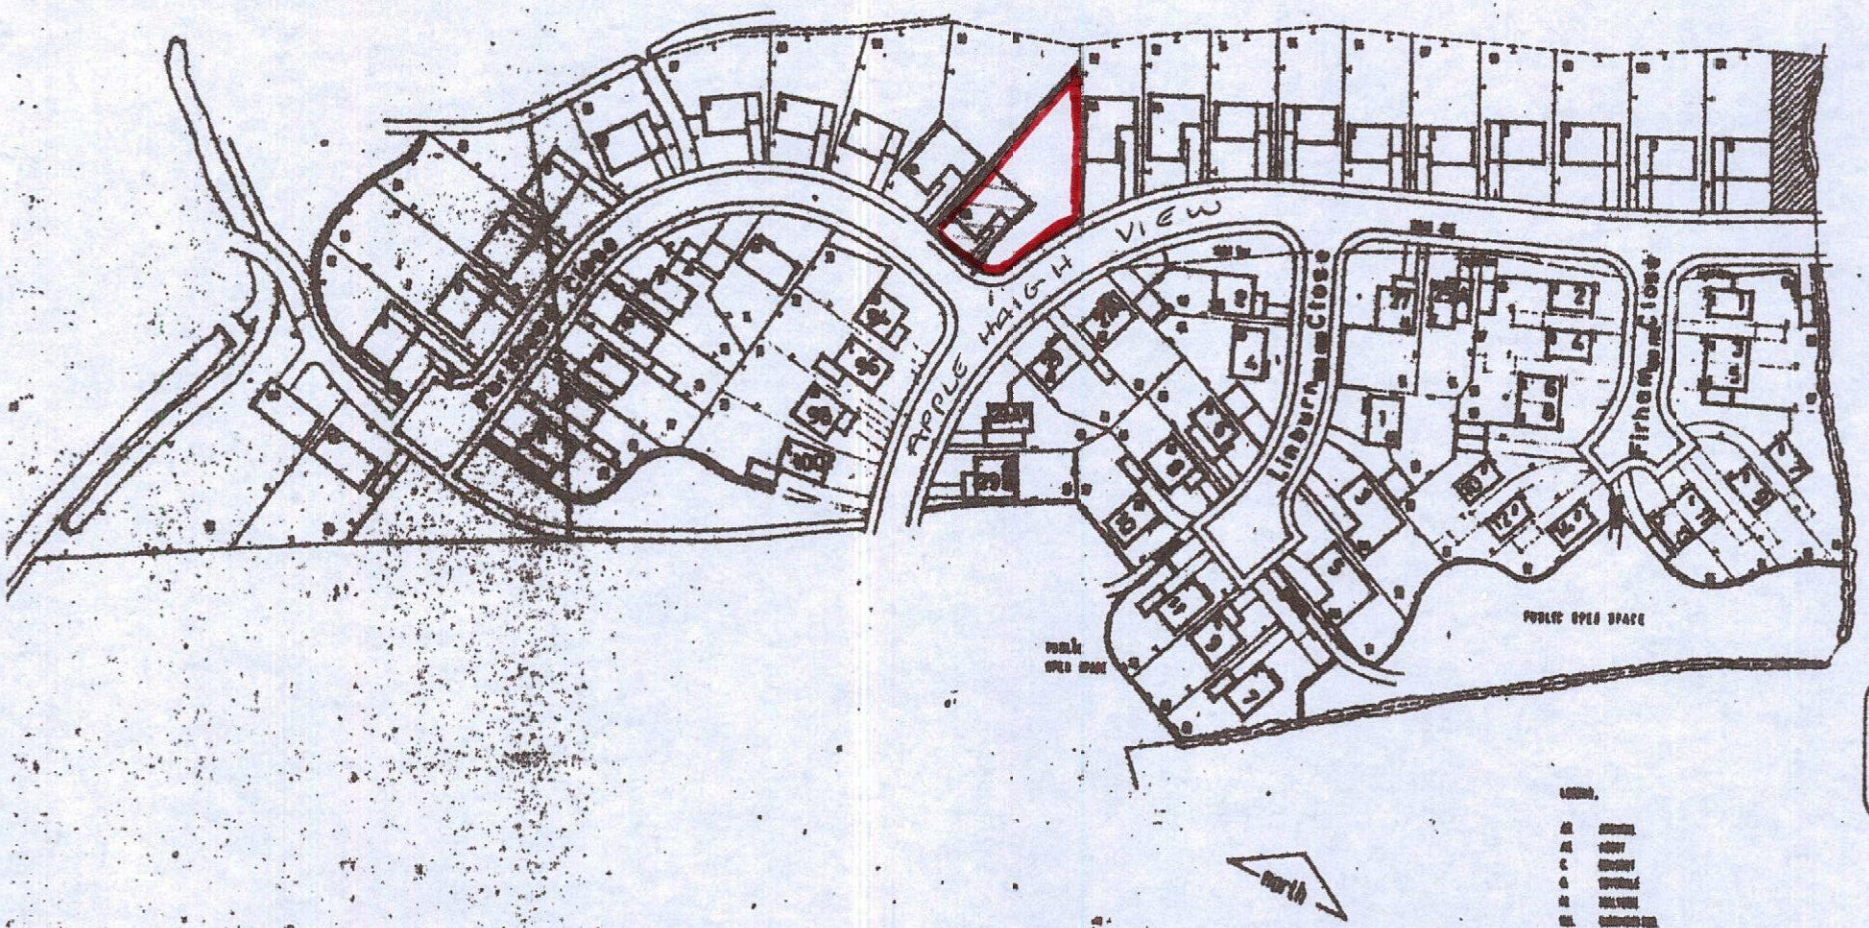


NOTES:-

TARMAC HOMES & YORKS LTD.
Upper Wortley Road
Rotherham
S Yorks

Tel:(0709) 828071

Tarmac Homes

SCALE:- 1:500

DATE:- November 1990

DRAWN BY:- Ian

PROJECT

HAWTHORNE PARK
ROYSTON

TITLE

LEGAL PLAN
Phase 2.

DRG NO 5021 / 32.1