


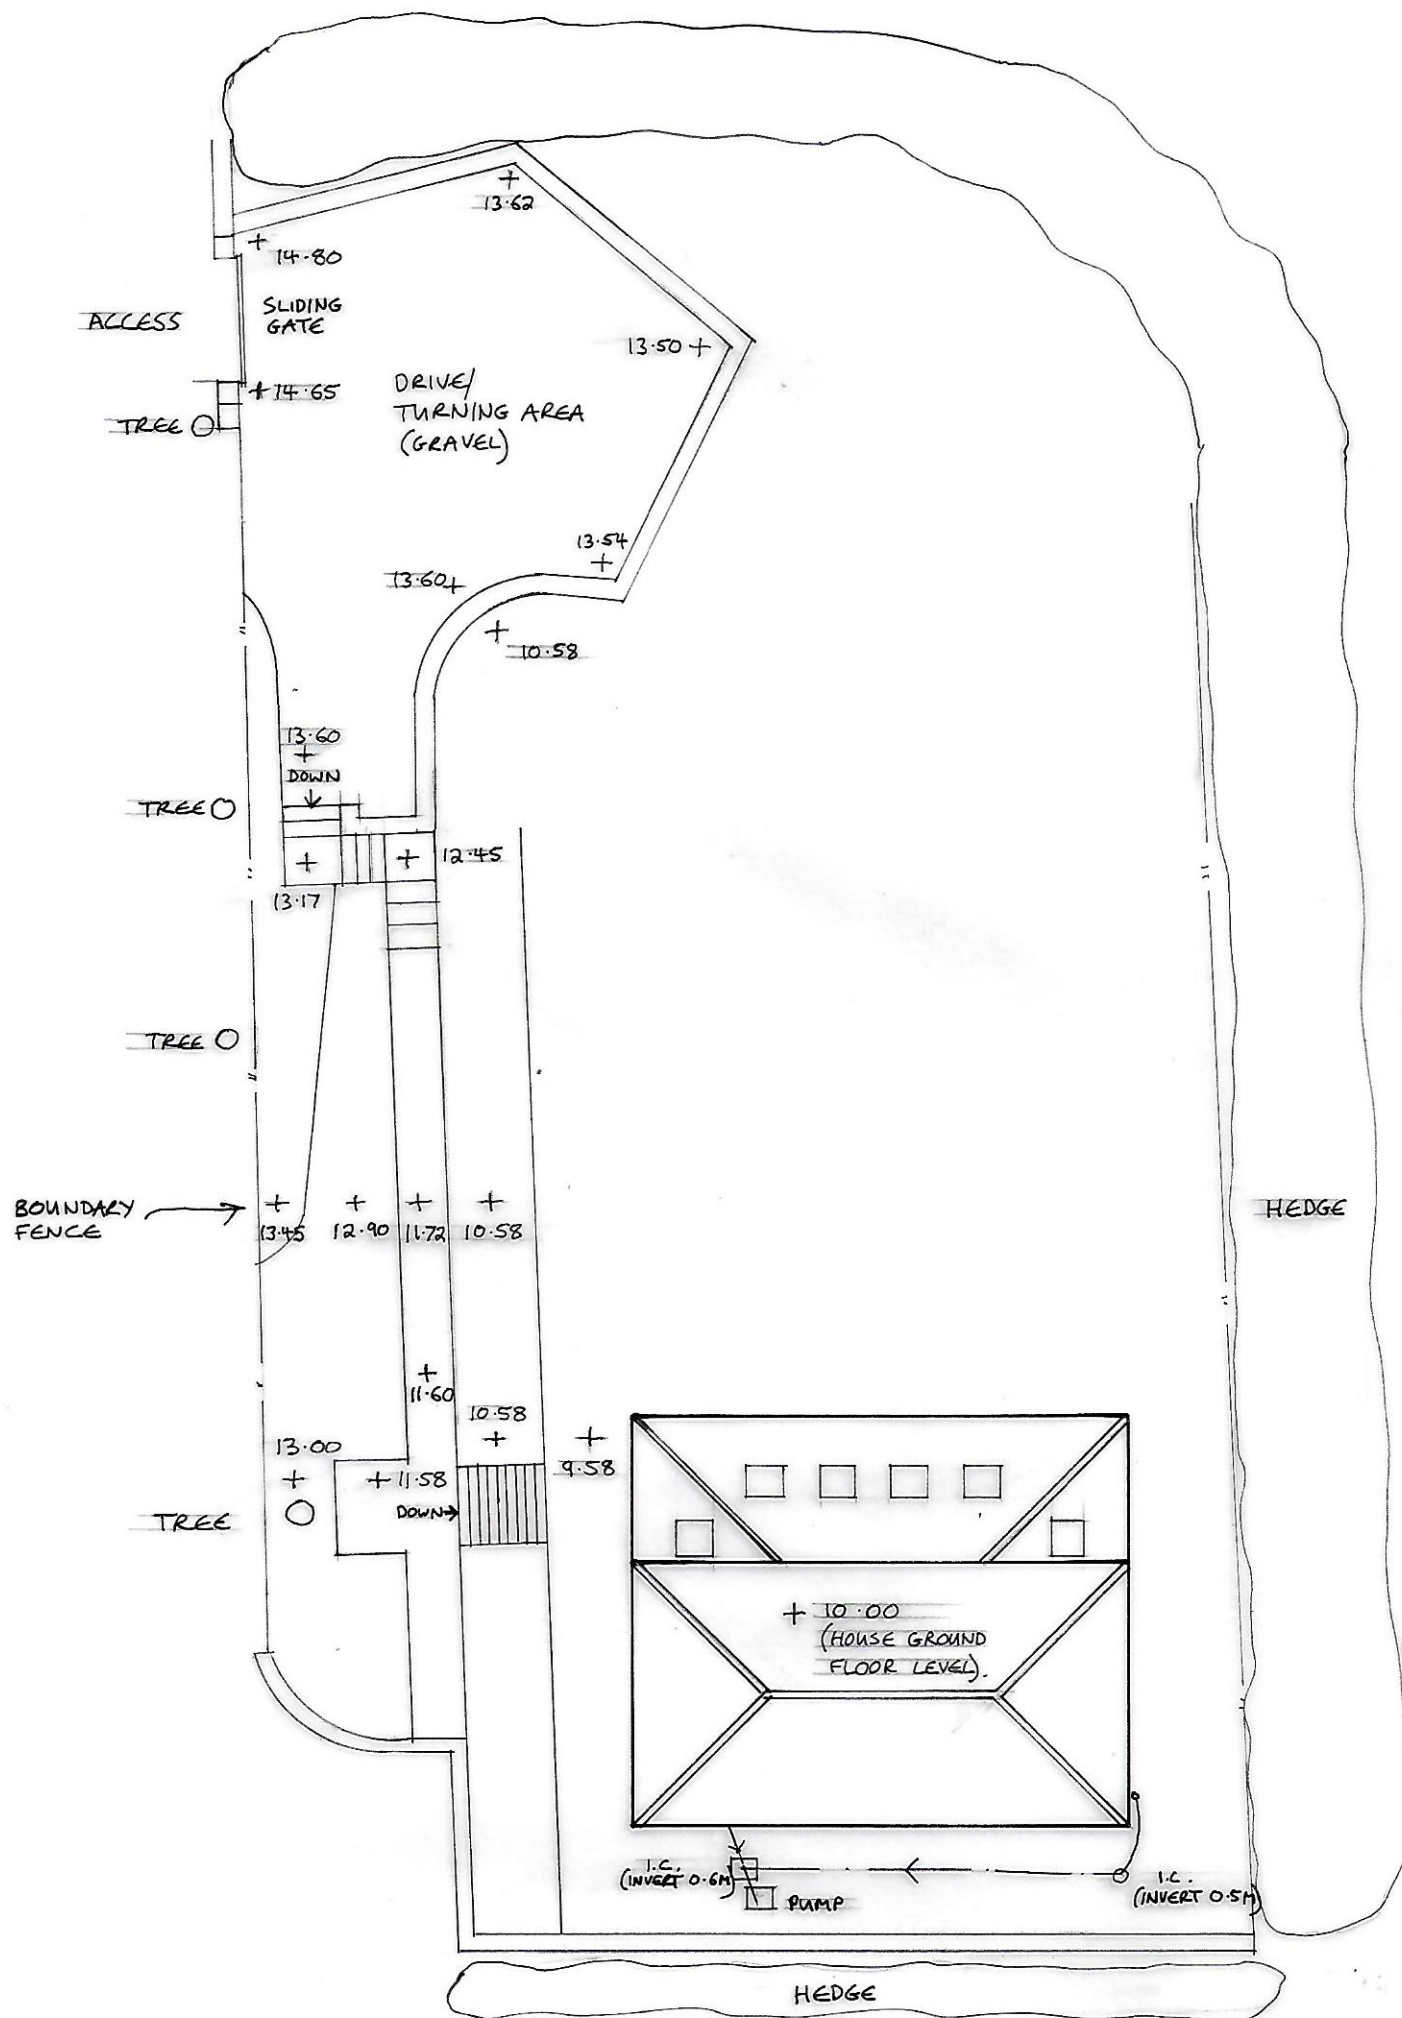

EXISTING SITE LAYOUT PLAN AT
THE HAWTHORNES, MANCHESTER ROAD,
PLUMPTON, THURLSTONE, S36 9QW

CLIENT: MR P. BUCKLEY + MS A. CUTTS

Dr. No: 27/4 DATE: 13.6.18 SCALE: 1:200@A3



M. 07792 527 531
 T. 01909 566 000

Grove House, Lidsters Lane,
 South Anston, Sheffield S25 5BB

james@clayarchitecturaldesigns.co.uk
 clayarchitecturaldesigns.co.uk