
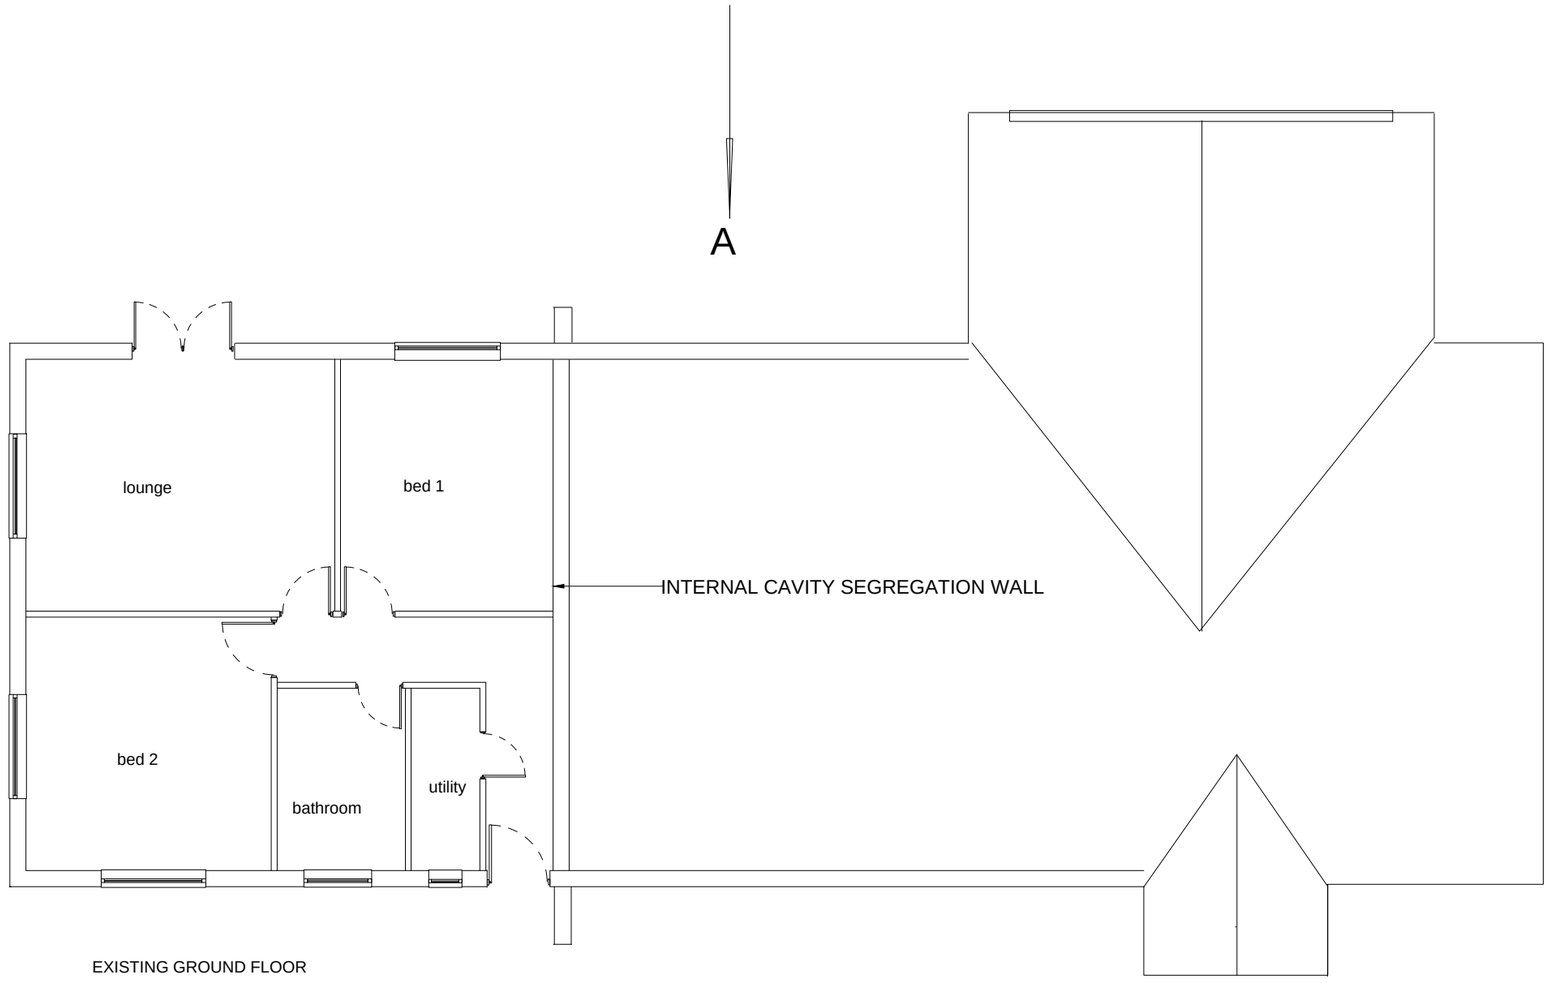


EXISTING GROUND FLOOR

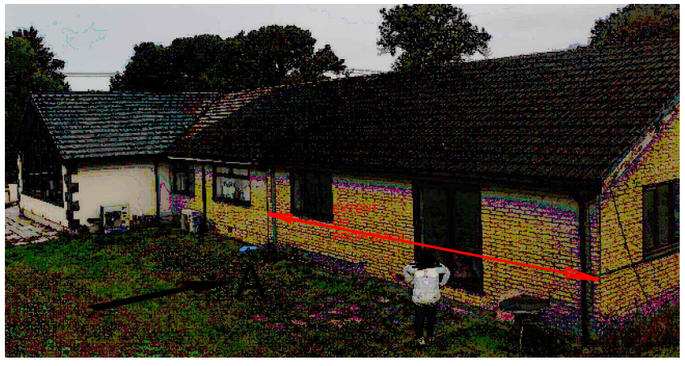

PROPOSED

PART 2 STOREY LIFT WITH DORMER ROOF OFF EXISTING BUNGALOW FOR RESIDENTIAL USE AT APPLICANT ADDRESS.

APPLICANT:-

MRS ANGELA HUTCHINSON, ALDAM MILL FARM, WOMBWELL , BARSLEY. S73 8EG

EXISTING GROUND FLOOR PLAN

1:100

PLAN OCT 2022