
LAYOUT OF EXISTING SHOP (S1)
THURECLAND POST OFFICE, GENERAL DEALER, OFF LICENSE

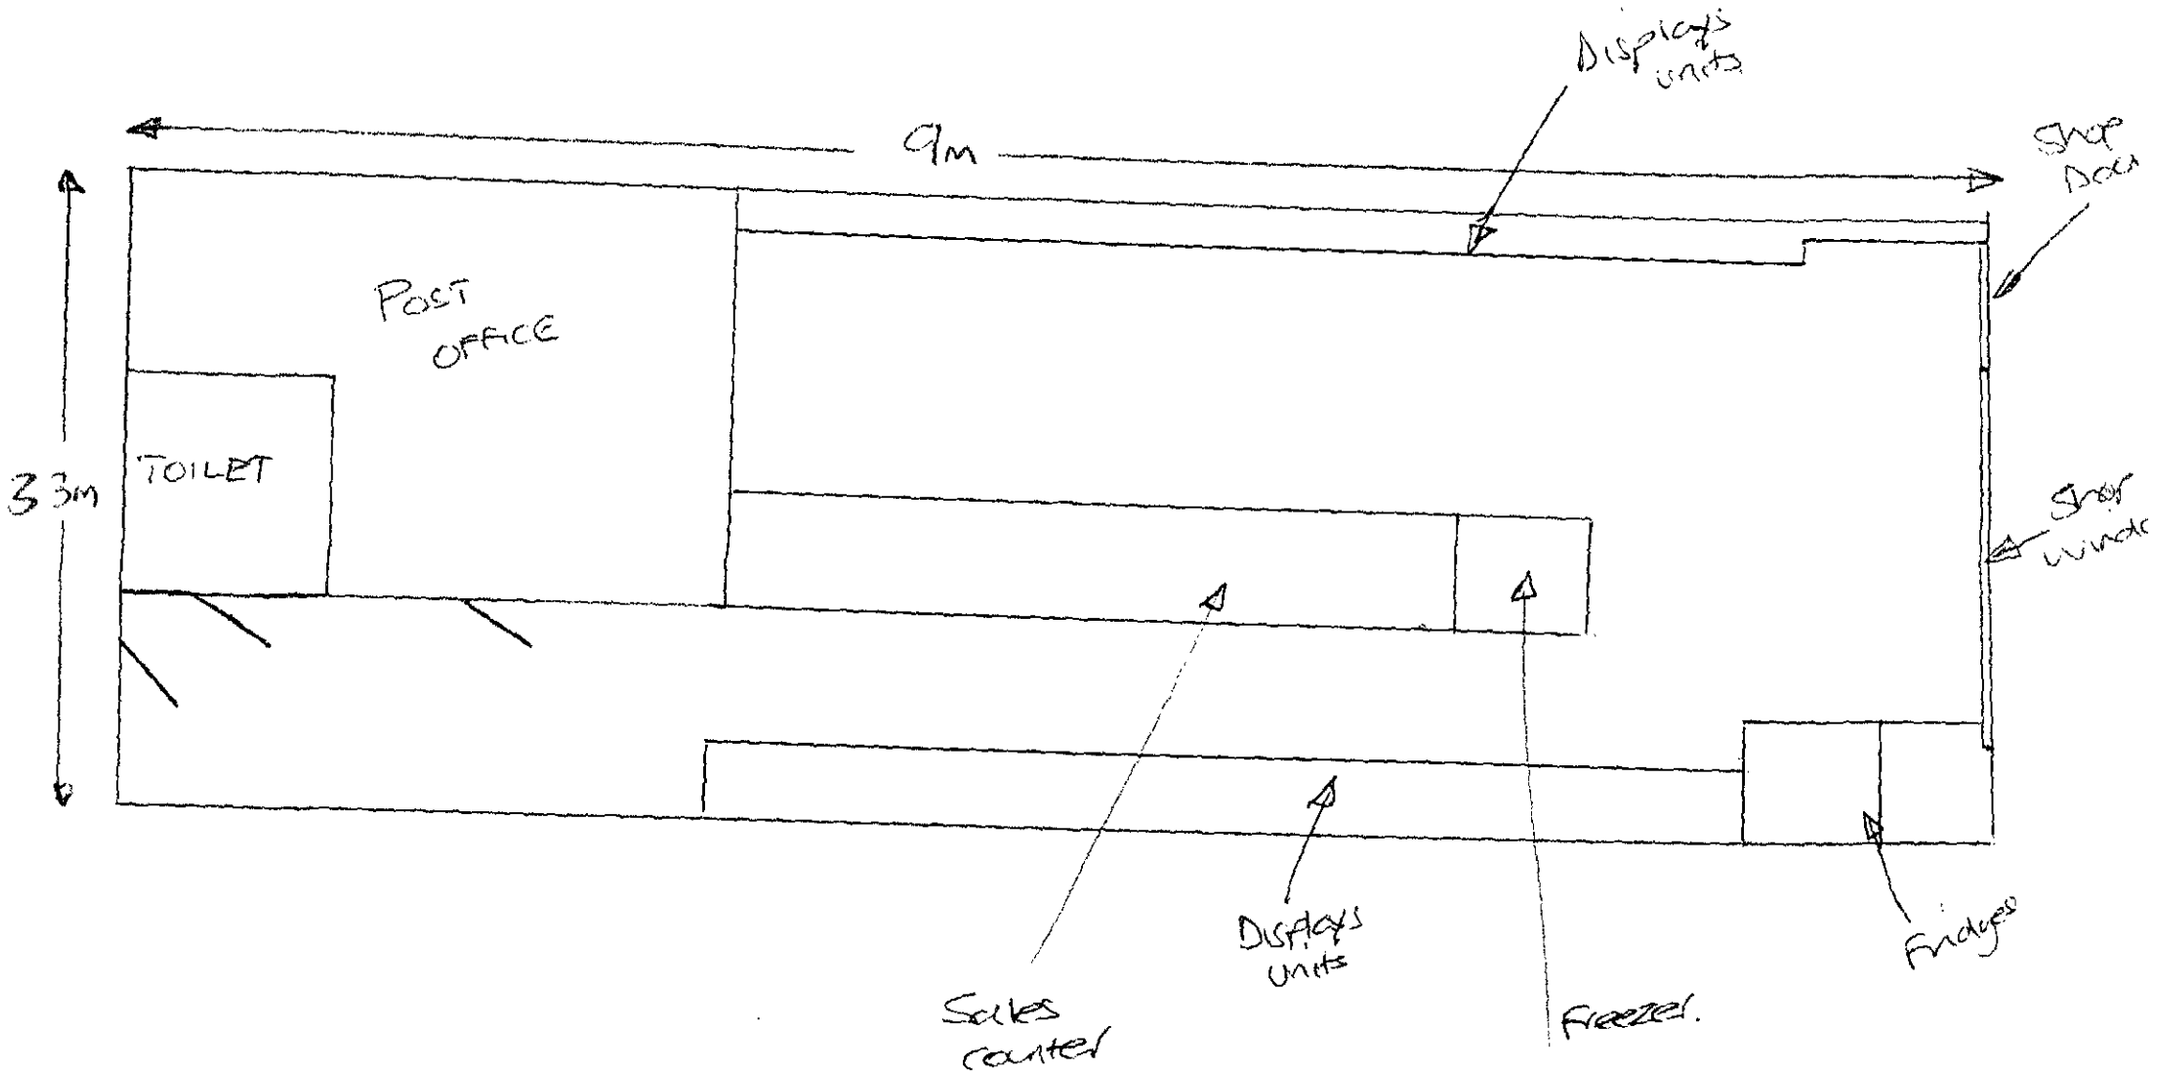

LAYOUT OF PROPOSED SHOP (S1)+(S3)
TITURGOLAND POST OFFICE, COFFEE SHOP.

