



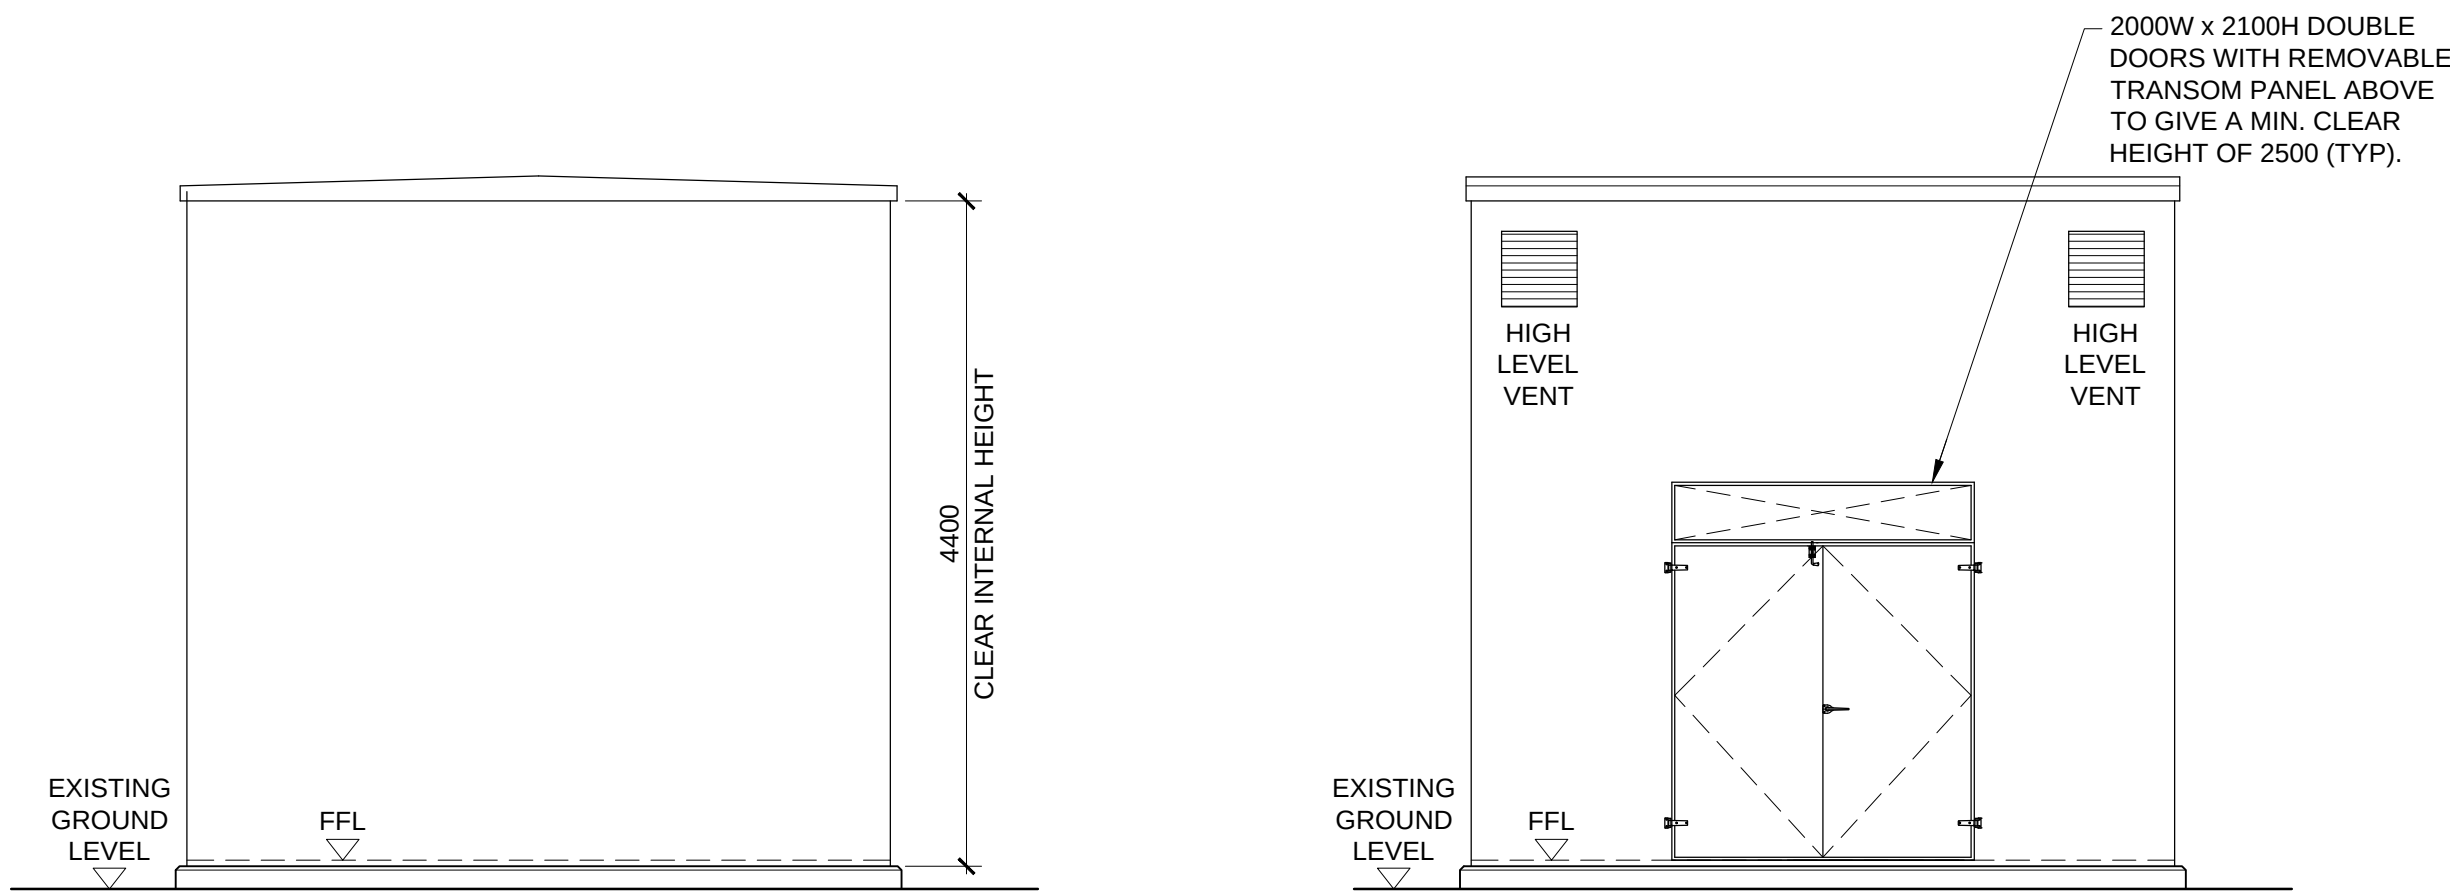


ELEVATION A
SCALE 1:50

ELEVATION B
SCALE 1:50

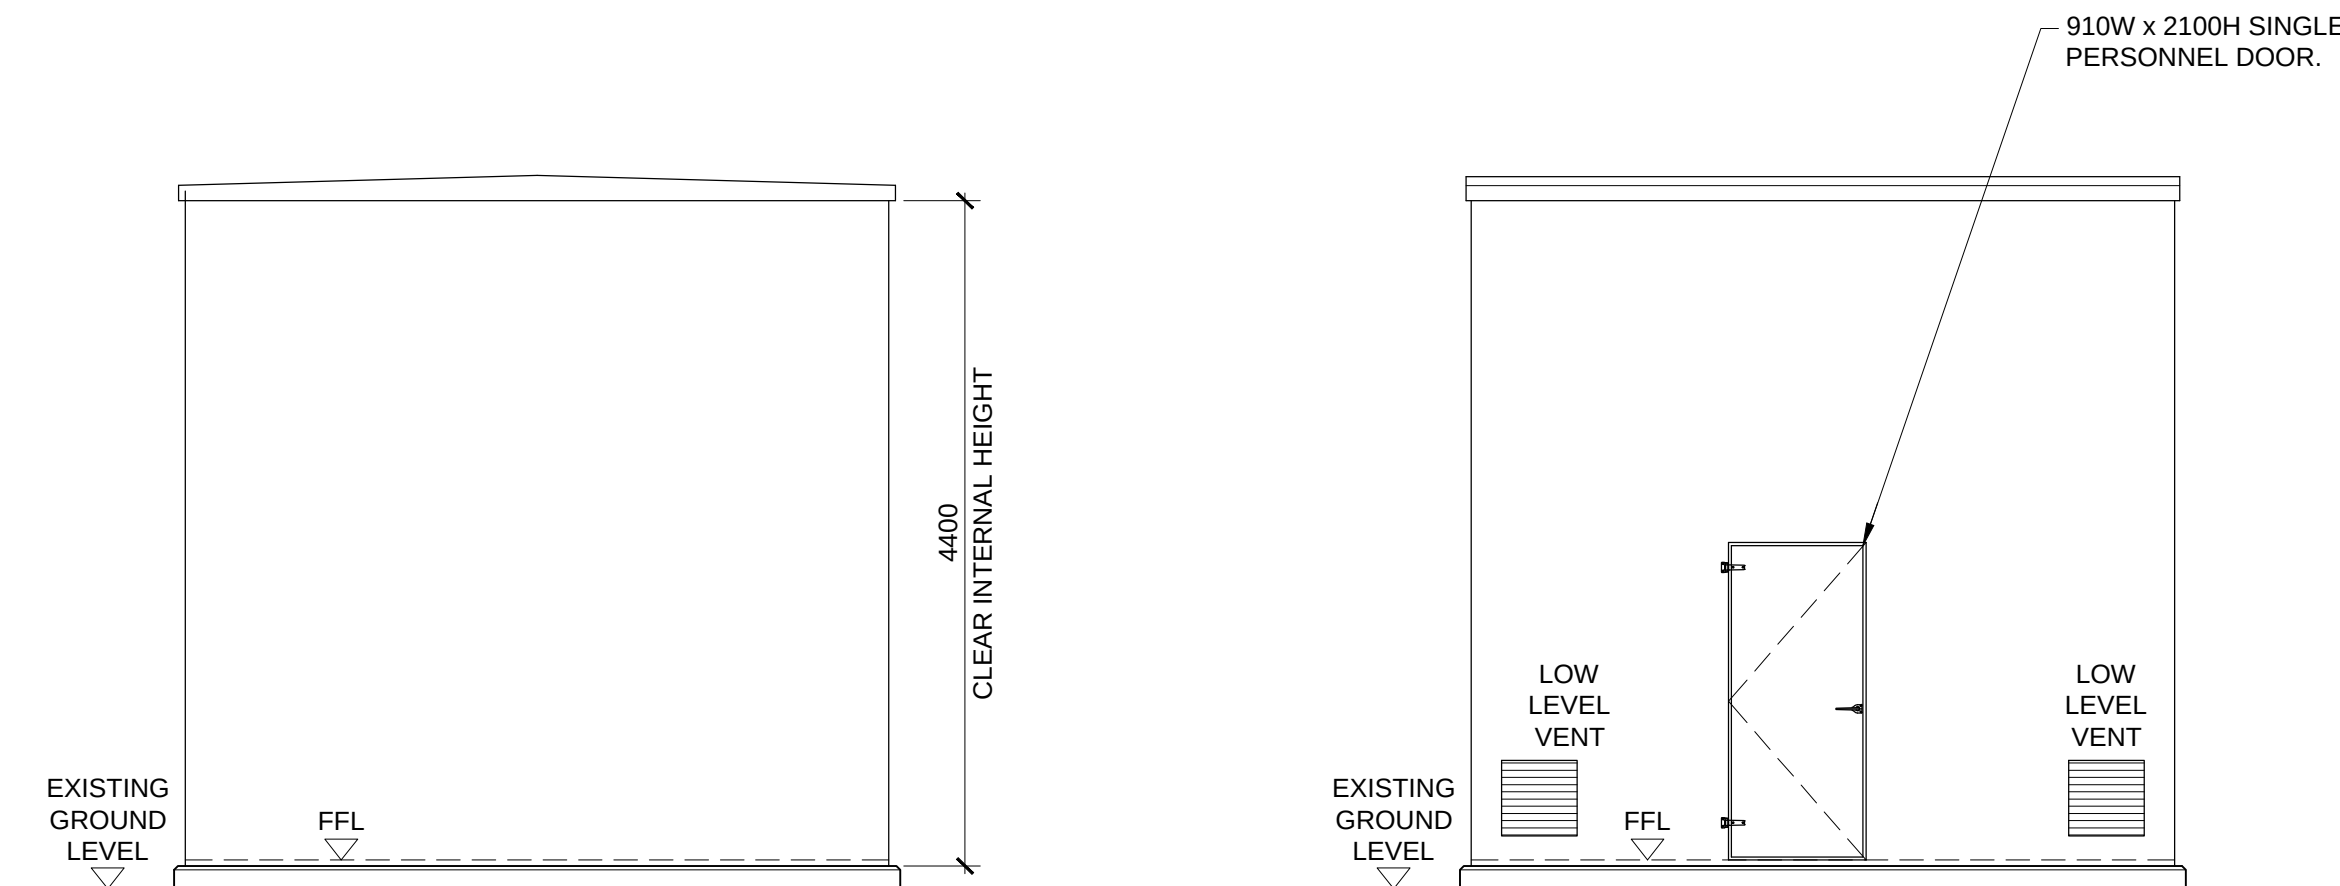


ELEVATION C
SCALE 1:50

ELEVATION D
SCALE 1:50

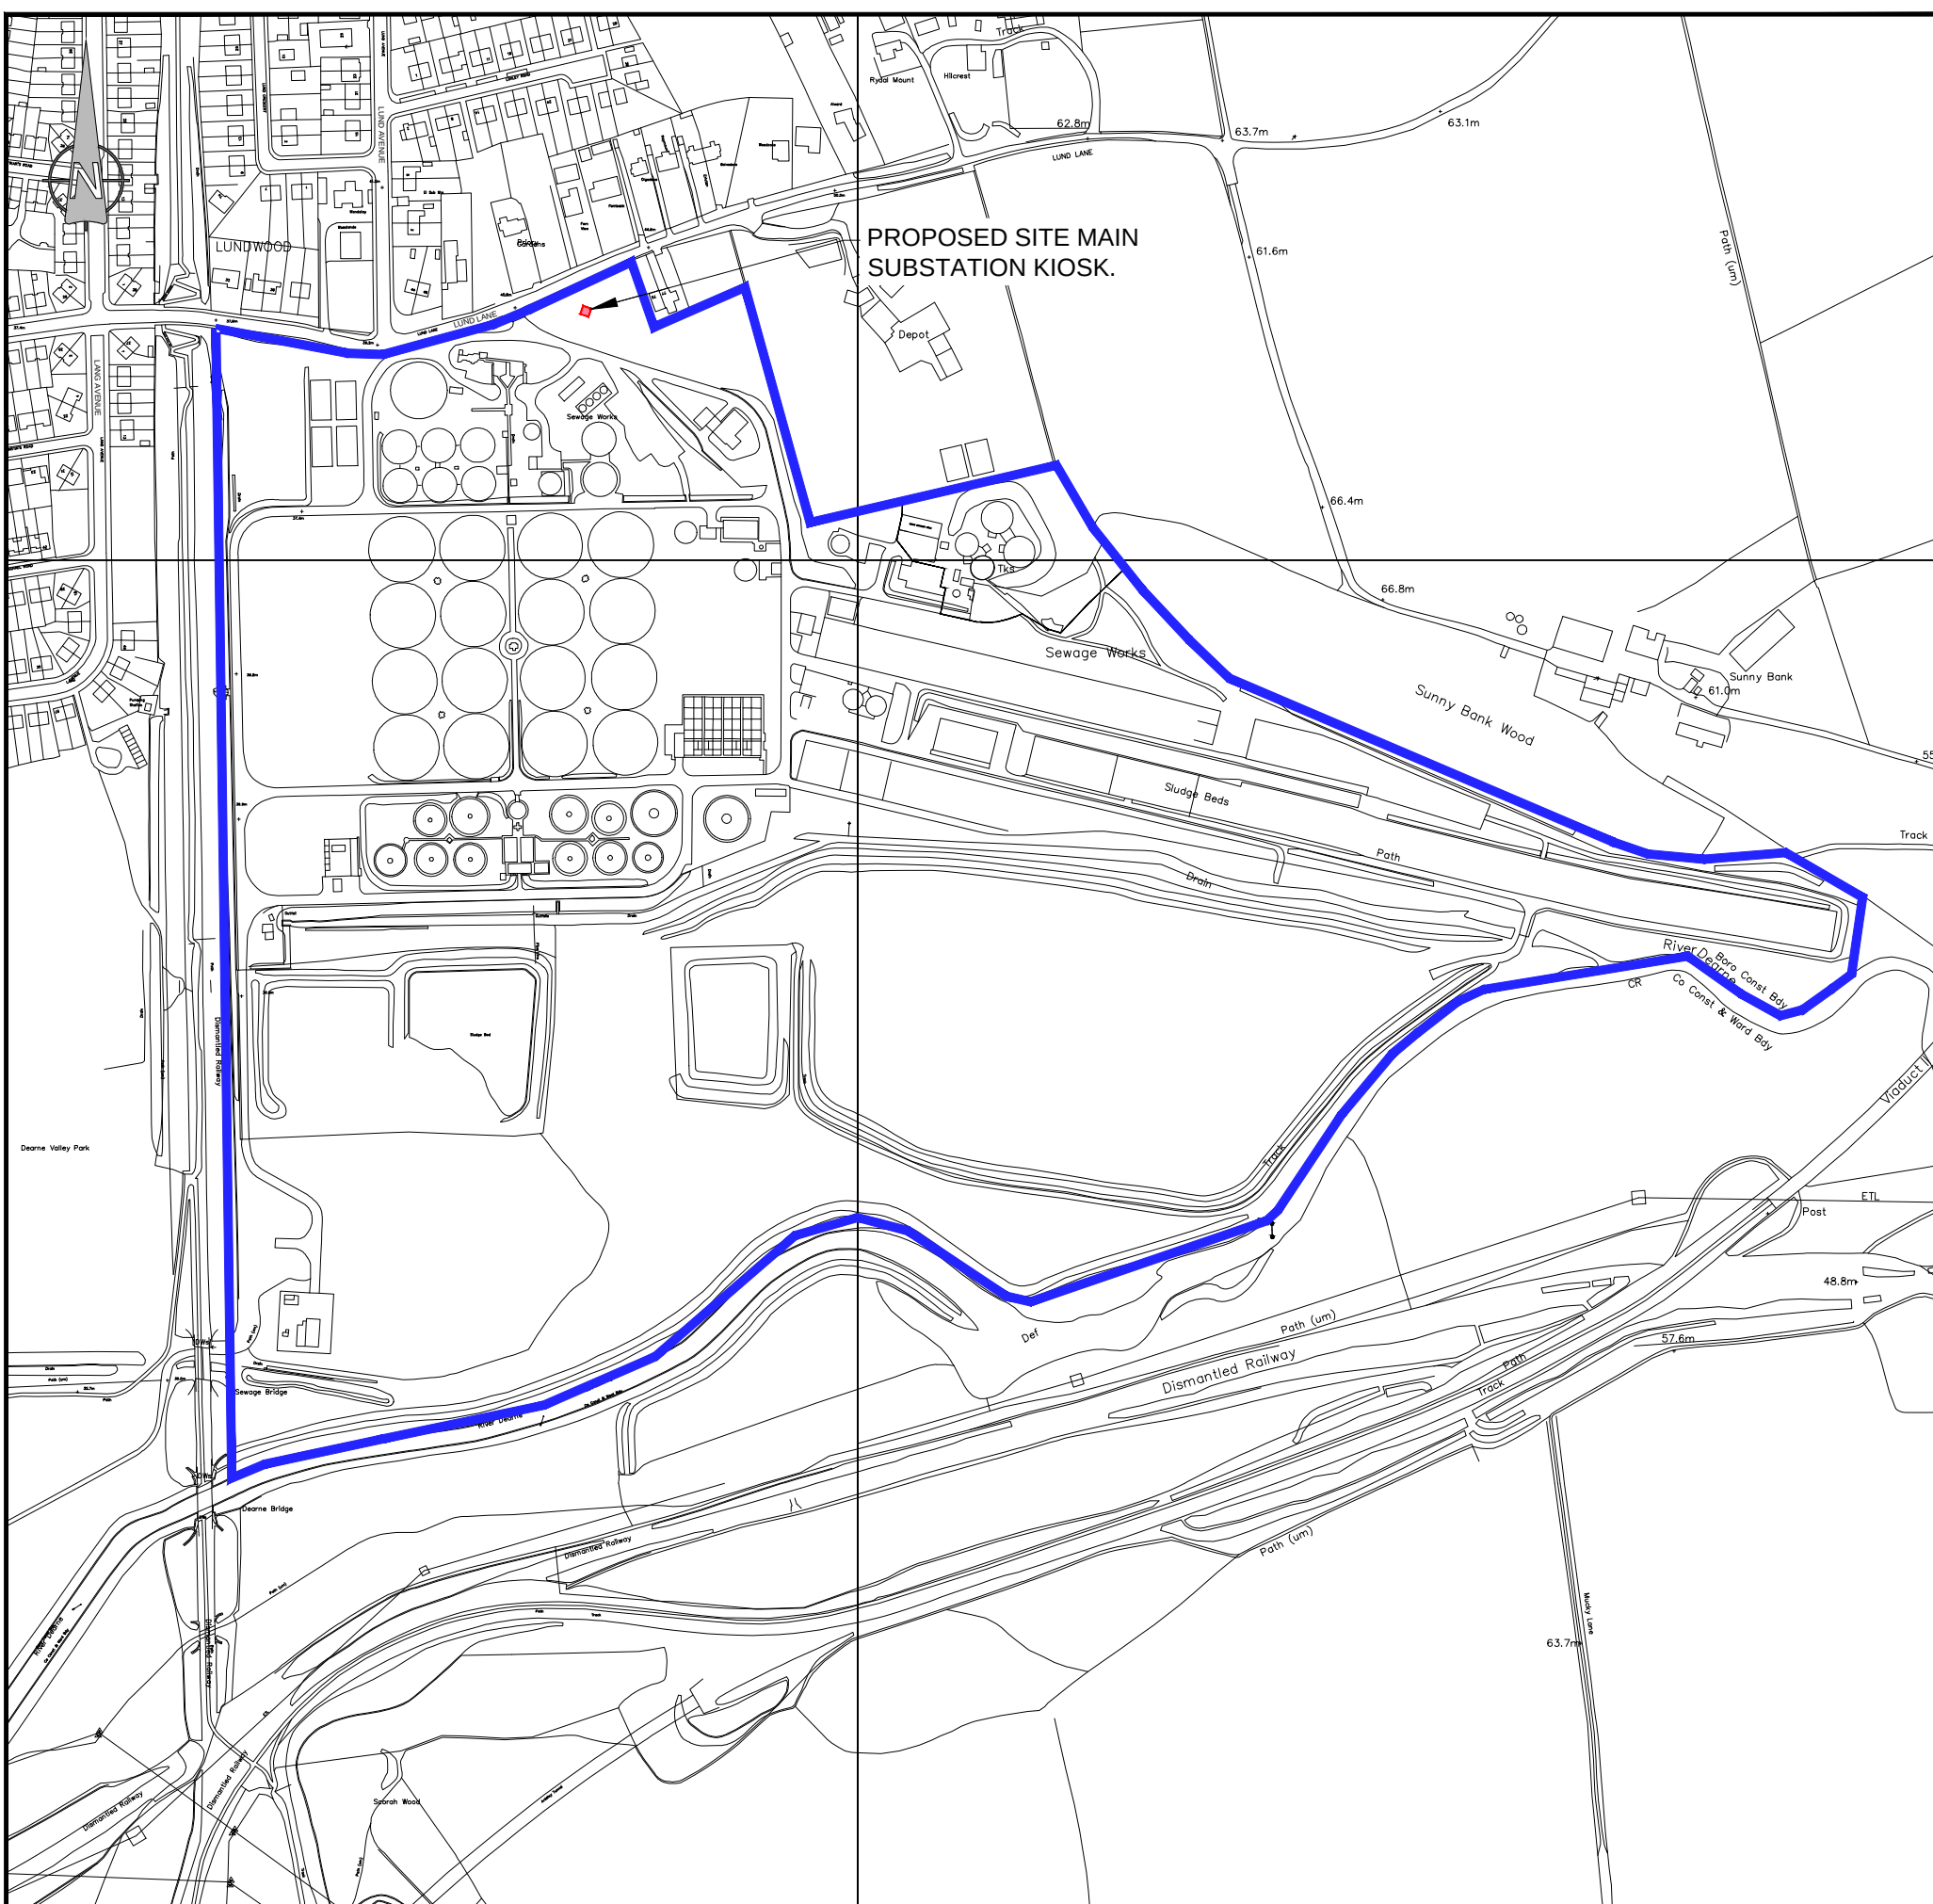


LOCATION PLAN
SCALE 1:2500

0 50 100 150 200
SCALE 1:2500 (A1)
SCALE 1:5000 (A3)
METRES

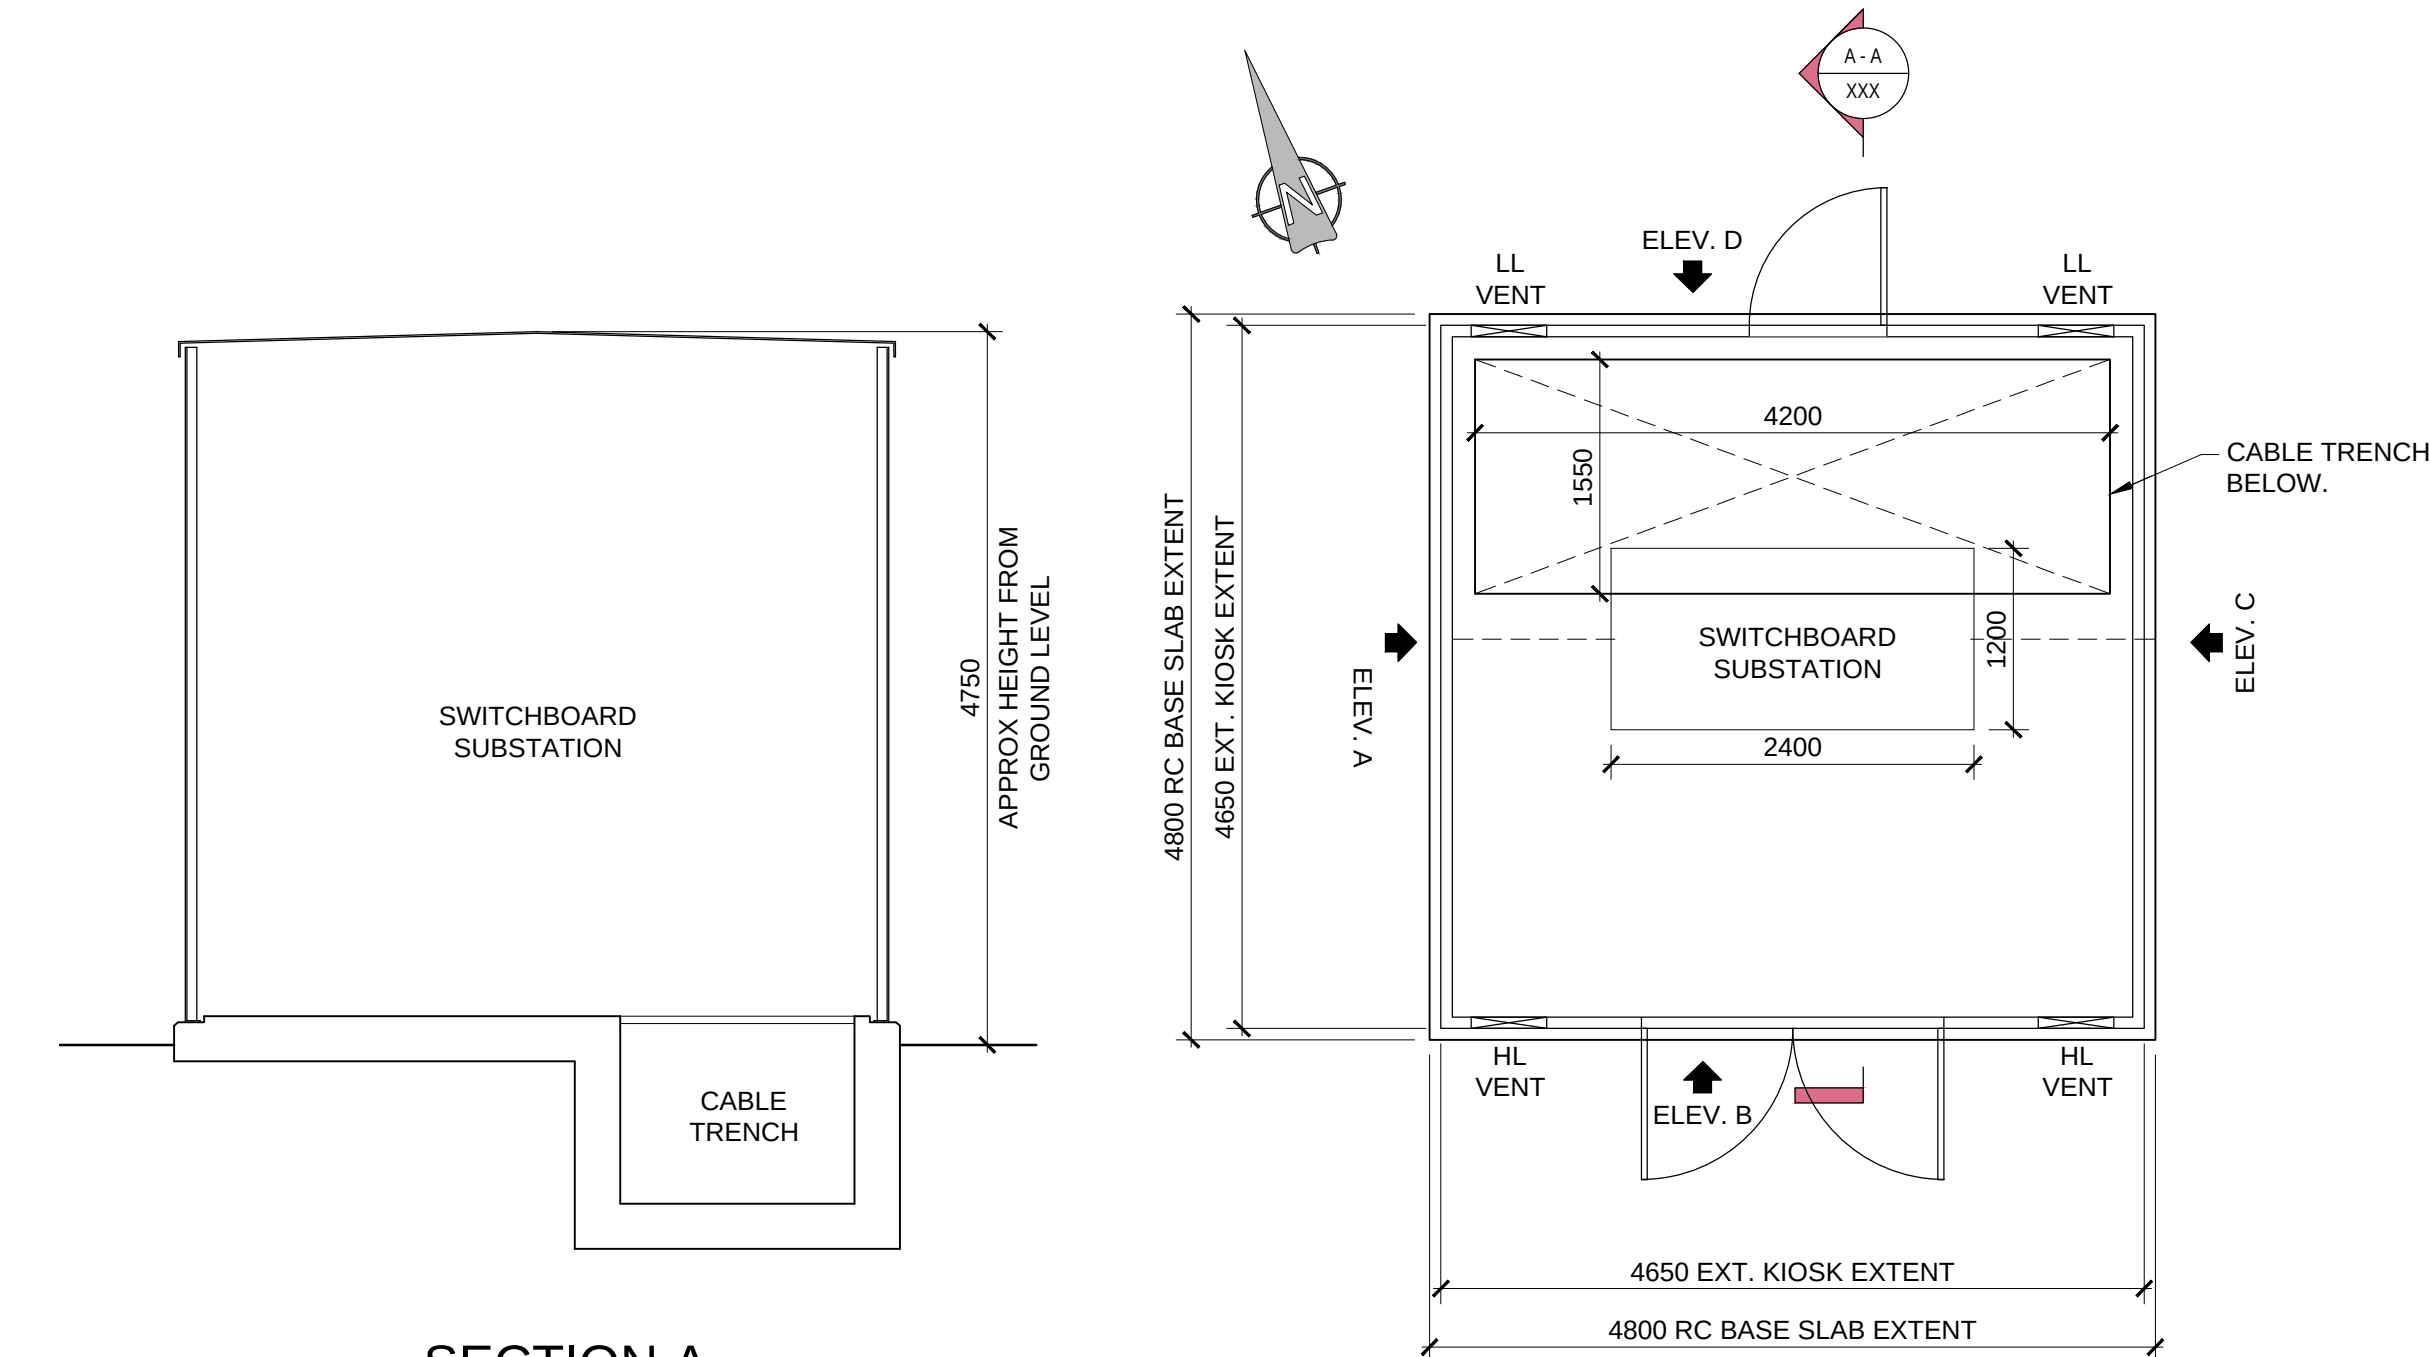

SECTION A
SCALE 1:50

SITE MAIN SUBSTATION
(YW SUBSTATION)
SCALE 1:50

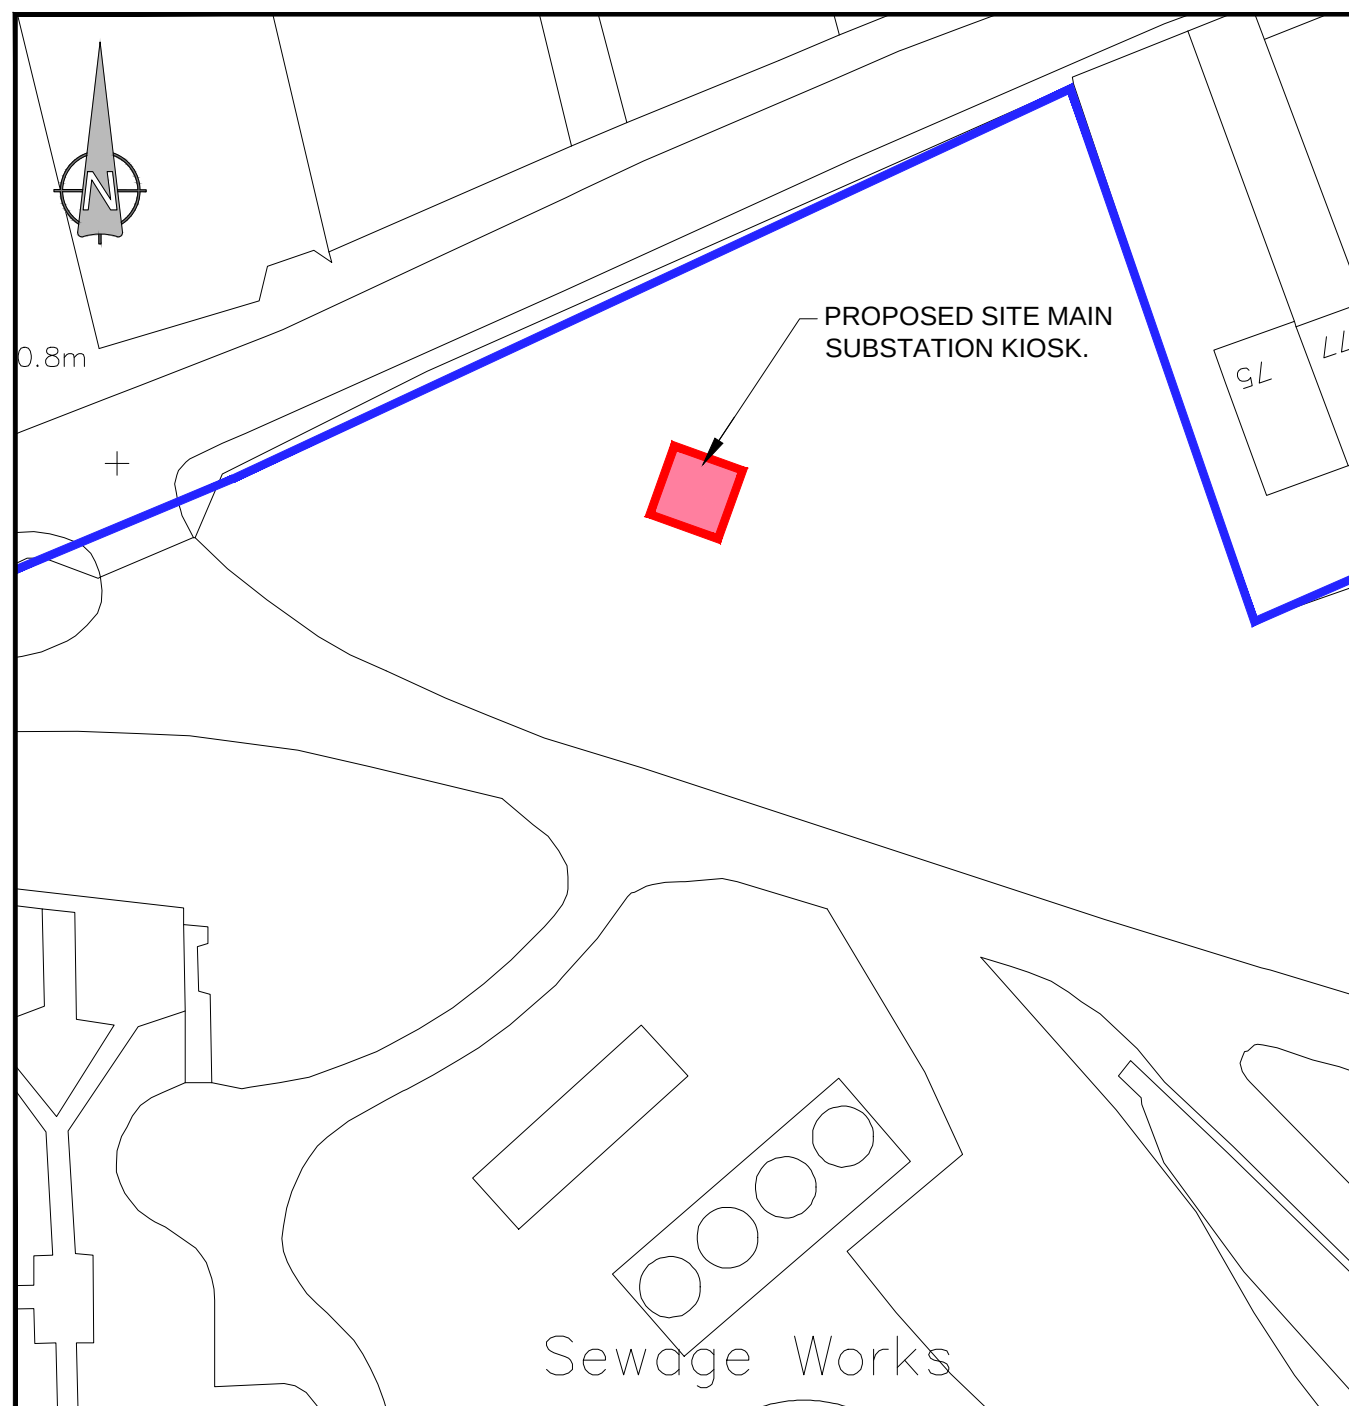

BLOCK PLAN
SCALE 1:500

0 10 20 30 40
SCALE 1:500 (A1)
SCALE 1:1000 (A3)
METRES

0 3
SCALE 1:50 (A1)
SCALE 1:100 (A3)
METRES

NOTES

- DO NOT SCALE FROM THIS DRAWING.
- ALL DIMENSIONS ARE IN MILLIMETRES (mm) & ALL LEVELS ARE IN METRES (m) AOD, UNLESS STATED OTHERWISE.
- ALL DIMENSIONS & LEVELS CHECKED ON SITE AND ANY DISCREPANCIES REPORTED TO GHD.

FINISHES

SITE SECURITY RATING: ENHANCED

KIOSK : GLASS REINFORCED PLASTIC (GRP), COLOUR - BS4800 14 C 39 (HOLLY GREEN) TO MATCH EXISTING. MANUFACTURED TO LCPB 1175 RATING 3.

DOORS : COLOUR - BS4800 14 C 39 (HOLLY GREEN) TO MATCH EXISTING. MANUFACTURED TO LCPB 1175 RATING 3.

LOUVRES : GALVANISED MILD STEEL FRAMES WITH SOLID SHEET STEEL BLADES PAINTED (HOLLY GREEN).

SLAB: REINFORCED CONCRETE BASE SLAB WITH CABLE TRENCH BELOW FINISHED GROUND

LEGEND

- EXTENT OF SITE BOUNDARY
- APPLICATION BOUNDARY

P01	ISSUED FOR PLANNING APPROVAL					20.12.17
Rev.	Change Log	Drawn	Checked	Reviewed	Approved	Date
S4	P01	CC	BS	CO	GB	20.12.17

GHD The Studio, 51 Brookfield Road
Cheadle, SK8 1ES, United Kingdom
T 0161 491 4600 E UKmail@ghd.com
W www.ghd.com

GHD is a trading name of the GHD Livium group of companies. The GHD Livium group companies are part of global engineering consultancy GHD and include: Birkett Stevens Colman Partnership Limited (number 0258138), George Hutchison Associates Limited (number 02174632), GHD Livium Limited (number 05661240) Livingston Gunn Projects Limited (number 02399356) Registered offices at Livingston House, Tavon Road, Prodburn WAB 6NN, UK.

Interserve INTERSERVE CONSTRUCTION LTD.
INTERSERVE HOUSE
KEYS ROAD
NIX'S HILL INDUSTRIAL ESTATE
ALFRETON
DERBYSHIRE
DE55 7FQ
Tel: 01773 547500
Fax: 01773 547501

INTERSERVE CONSTRUCTION LIMITED

Client: Yorkshire Water Services Ltd
Western House,
Western Way,
Halifax Road,
BD6 2SZ

YorkshireWater

Framework: AMP 6	Work Stream: LARGE
YW Batch ID / Project Code: R1263	YW Solution ID: 3022012
Site: LUNDWOOD WwTW UPGRADE AMP 6	
OS Grid Reference: SE378071	DAZ or DMA Reference: DAZ 308/309
Drawing Title: PLANNING SUBMISSION SITE MAIN SUBSTATION KIOSK PLANS AND ELEVATIONS	
SAP Reference: SA100002497	
Original Design / OEM Reference: ---	Scale: AS SHOWN Size: A1
Status Description: FOR CONSTRUCTION APPROVAL	Status: S4 Revision: P01
Drawing Number: R1263-GHD-316-01-DR-C-01046	