
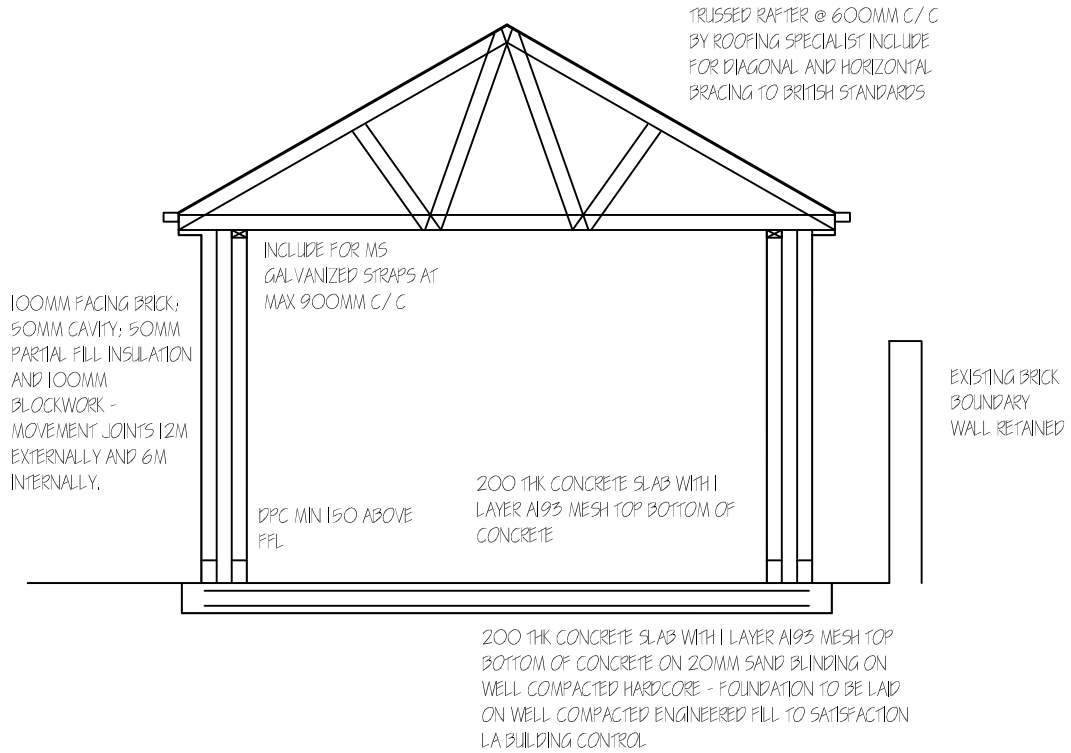



TYPICAL SECTION
1:50

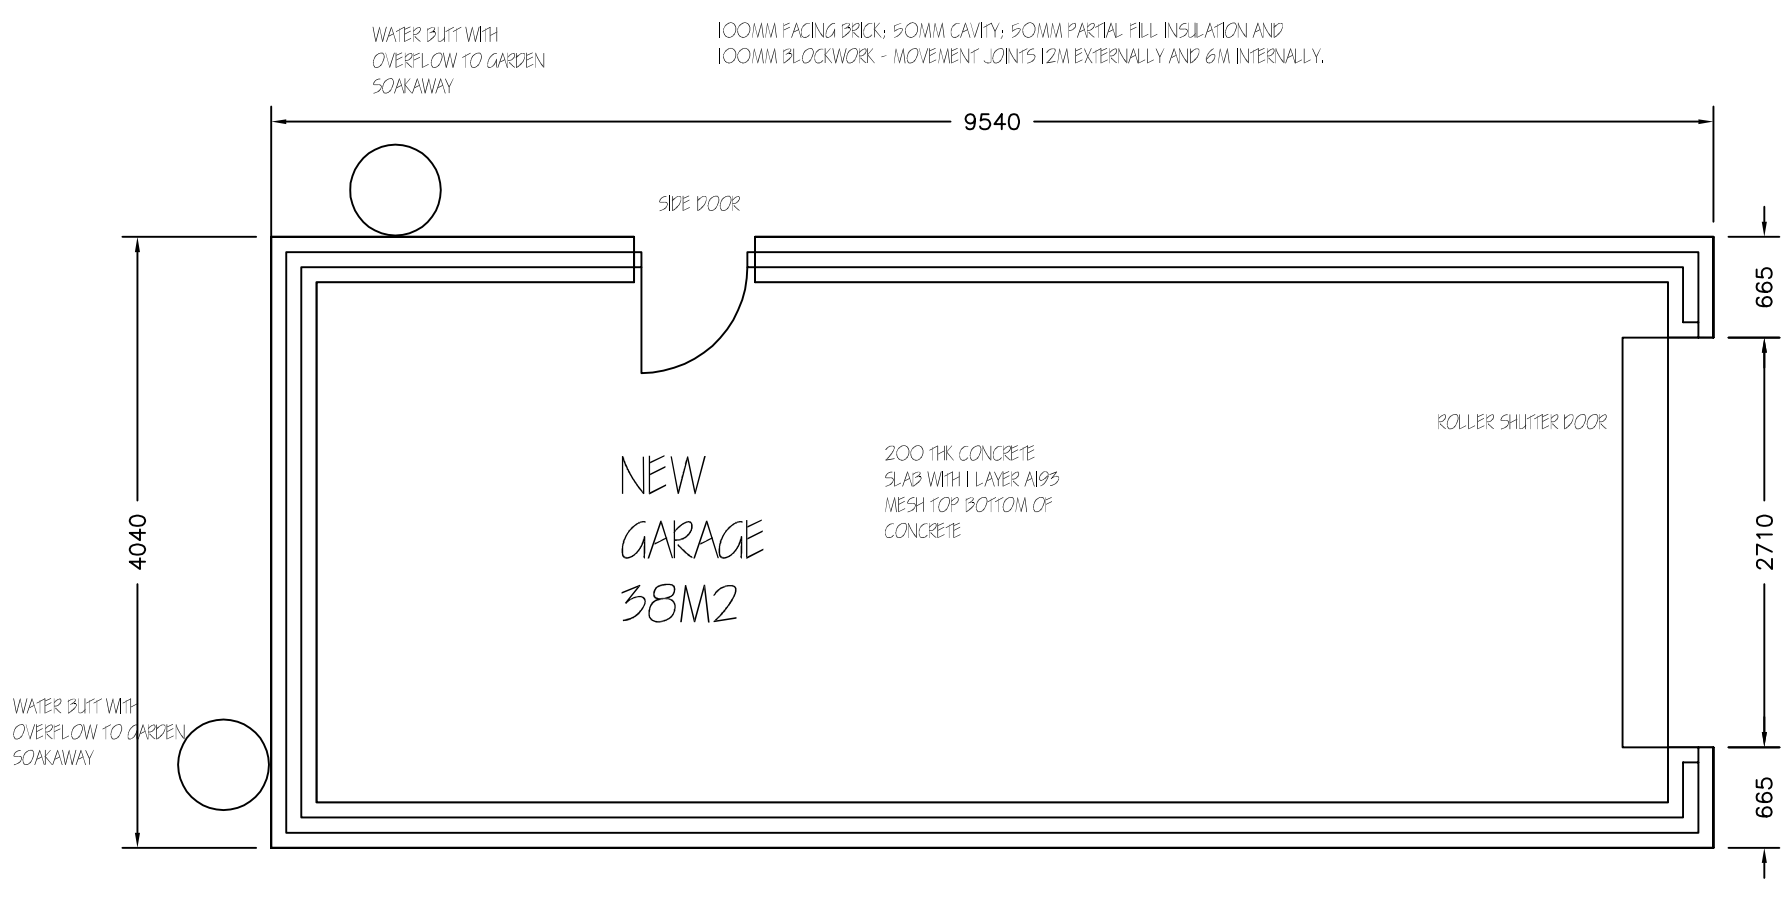


PROPOSED PLAN 1:50

| | | |
|---|---|---|
| Revisions | A. A---- | 00-00-00 |
| This drawing is for planning permission only and is not a construction drawing. | | |
| Drawing Title | PROPOSED-GARAGE-PLAN-AND-SECTION | |
| Job No. - Dwg No. | MY/2014/05 . - | |
| Client: | MICHAEL YARDLEY<br>12 CORONATION CRESCENT<br>BIRDWELL BARNSLEY<br>S75 5RN | |
| Scale. | 1:50 | |