
Alfresco Drawing Template 24.09.08

AEW Architects
Century Buildings
St. Mary's Parsonage
Manchester M3 2DD
t: +44 (0) 161-214 4370
f: +44 (0) 161-214 4371

North

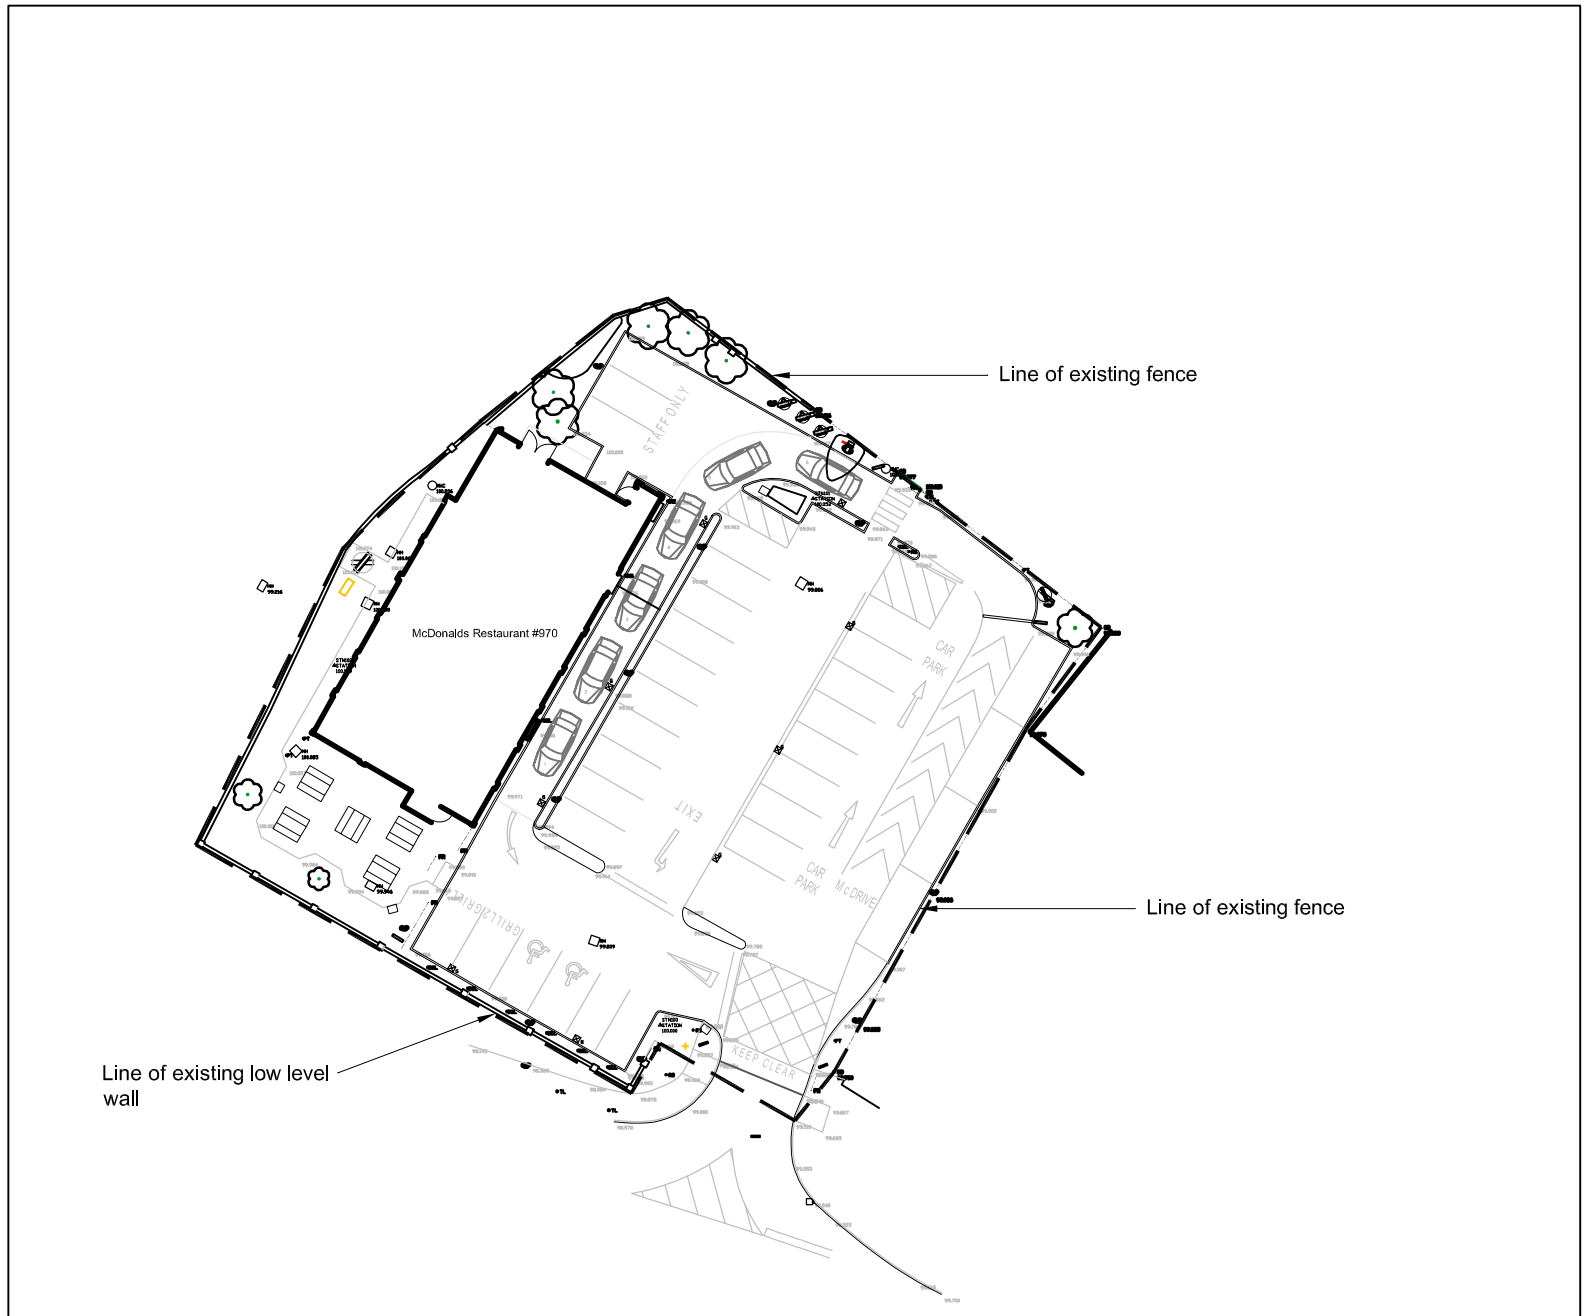

Notes:
All drawings to be read in conjunction with all other drawings as noted on issue sheet.

Extent of Site Boundary indicated thus:

SITE FINISHES	
PERIMETER FENCE	TIMBER FENCE
BOUNDARY WALL	BRICK
CAR PARK FINISH	TARMAC
DRIVE THRU FINISH	TARMAC
PATIO FINISH	BLOCK PAVING
FOOTPATHS	TARMAC
SOFT LANDSCAPING	LOW LEVEL SHRUBS/ TREES

BLOCK PLAN

SCALE BAR

0 10 20 50m

REV.	DATE.	DRAWING REVISIONS.	BY.	CHECKED

GENERAL NOTES:
All works are to be undertaken in accordance with the Building Regulations and the latest British Standards.
All proprietary materials and products are to be used strictly in accordance with the manufacturers recommendations.
All dimensions to be checked on site prior to construction.

PROPOSED DEVELOPMENT AT
Barnsley

STORE No :–
0970

ON BEHALF OF :–
McDonald's Restaurants Ltd

DRAWING TITLE :–
BLOCK PLAN

DRAWN BY	CHECKED BY	DRAWING No.	REV No.
CP	DP	4138_0970_02	
SCALE & SIZE	DATE		
1:500@A3	01.12.09		

AEW Architects
Century Buildings
St. Mary's Parsonage
Manchester M3 2DD
t: +44 (0) 161-214 4370
f: +44 (0) 161-214 4371