


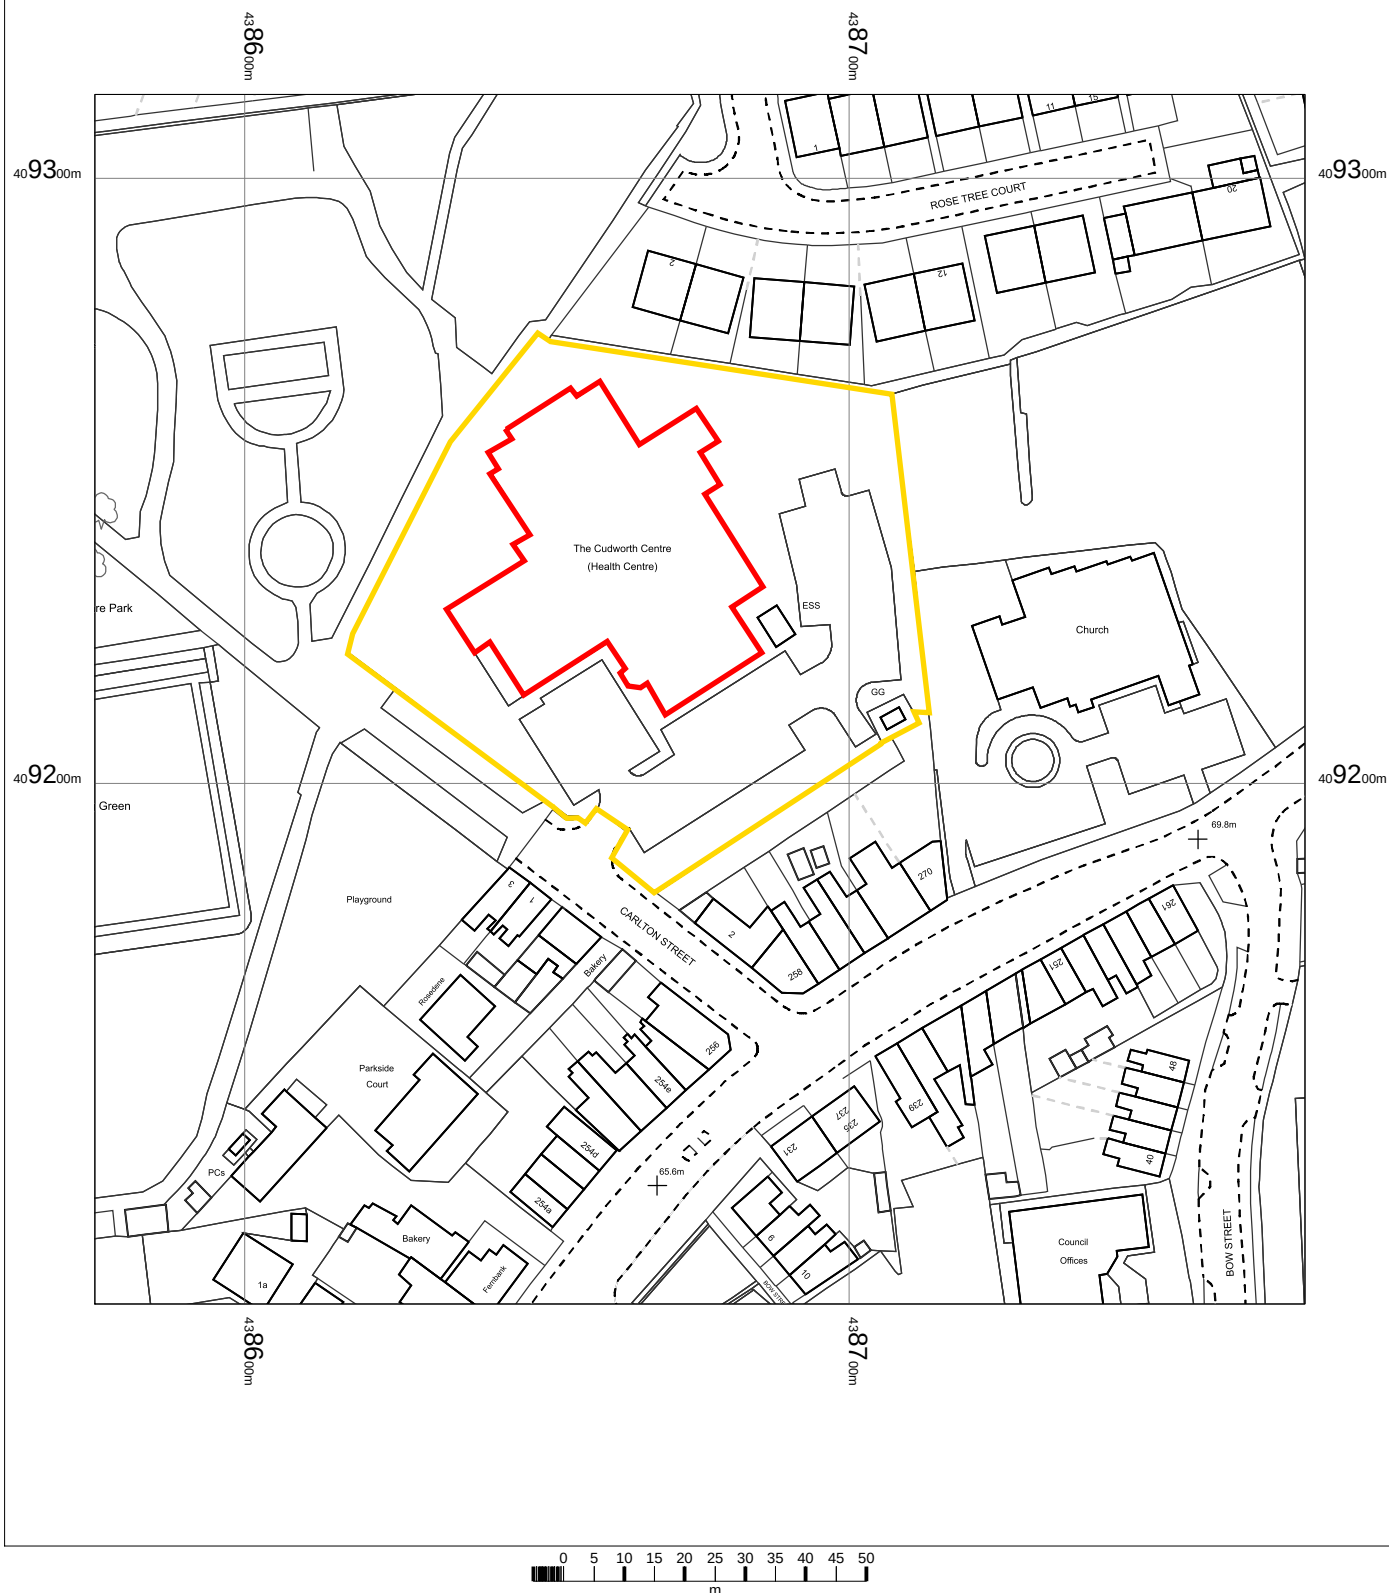


The Health Centre
Carlton Street
Cudworth
Barnsley
S728ST

OS MasterMap 1250/2500/10000 scale
24 April 2015, ID: BW1-00422506
www.blackwellmapping.co.uk

1:1250 scale print at A4, Centre: 438675 E, 409214 N

©Crown Copyright Ordnance Survey. Licence no.
100041040

Mapping
sourced from

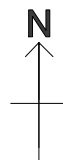

BLACKWELL'S
www.blackwellmapping.co.uk

TEL: 0113 245 2623
maps.leeds@blackwell.co.uk