



Typical Tree Pit Detail in Soft
Scale 1:20

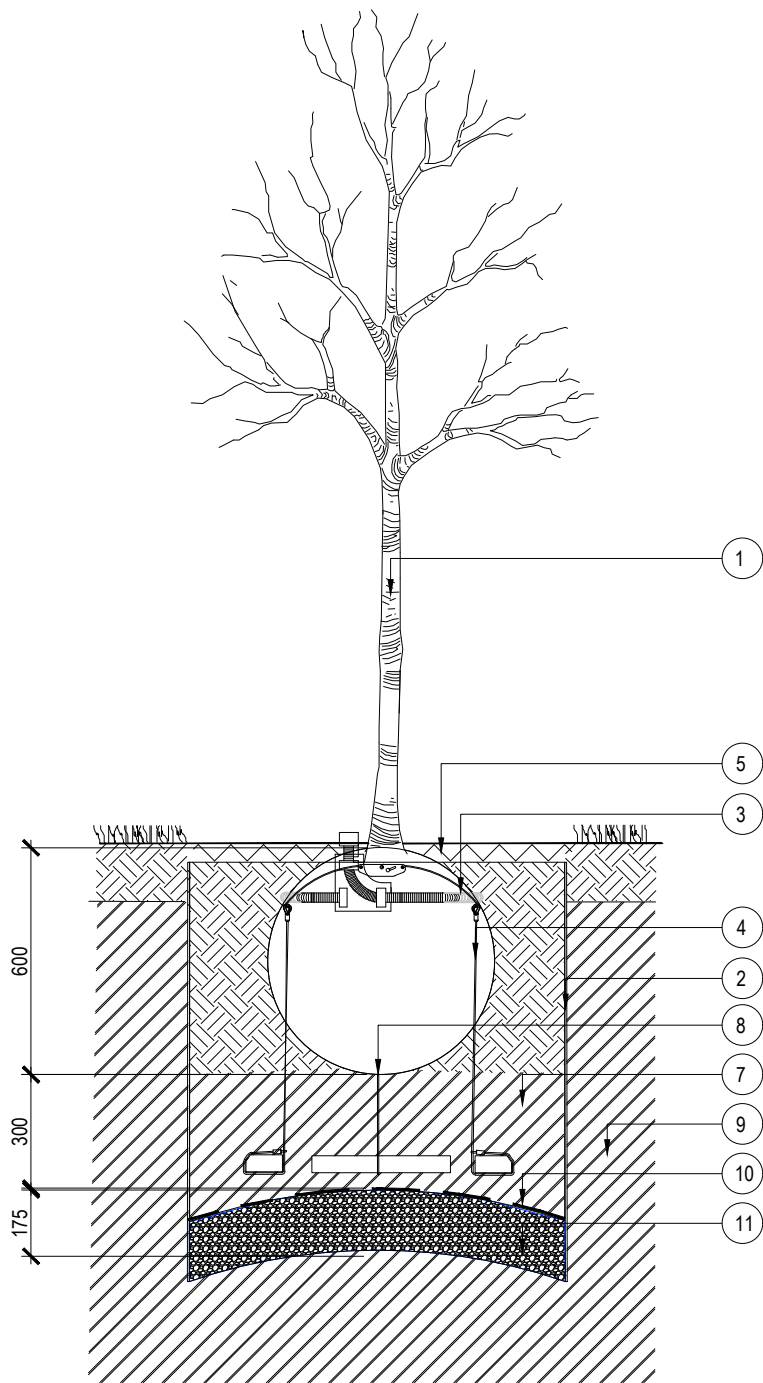

EXTRA HEAVY STANDARD TREE PLANTING IN SOFT

Typical Shrub Planting Detail
Scale 1:20

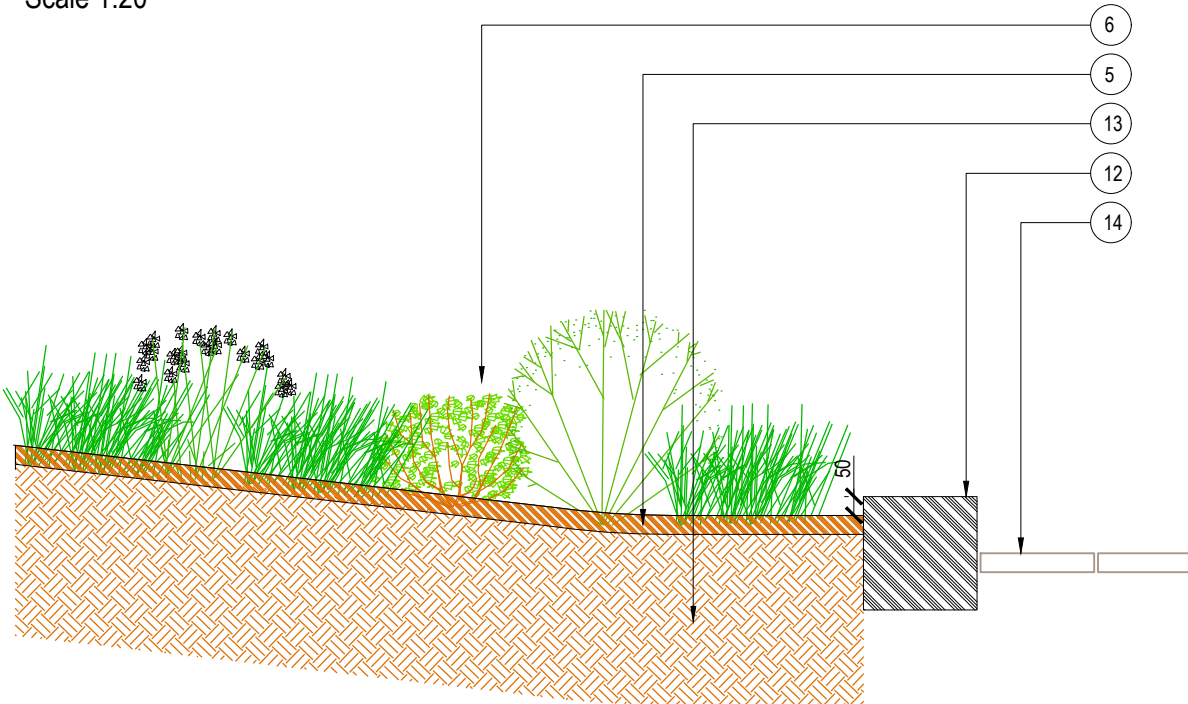

LEGEND

- 1 Tree Planting - See Planting Plans
- 2 Root Barrier - NBS Q31 / 510
- 3 Tree Irrigation System - NBS Q31 / 512
- 4 Underground Tree Guying System - NBS Q31 / 526
- 5 75mm depth Bark Mulch - NBS Q28 / 845
- 6 PL1 Planting Type 1 - See Planting Plans
- 7 Tree pit backfill material - Q28
- 8 Retain rootball in HBS
- 9 Subsoil
- 10 Geotextile membrane
- 11 Drainage layer - NBS Q31 / 515
- 12 K3 Kerb Type 3 - NBS Q10 / 120B
- 13 Topsoil - NBS Q28
- 14 P19 Paving Type 19 - NBS Q25 / 315B

Notes:

- This drawing is copyright.
- Do not scale dimensions from this drawing.
- This drawing is to be read in conjunction with all other relevant drawings.
- All discrepancies on this drawing are to be reported to the architect.
- Do not modify any element of this drawing.
- Use drawing only for purpose(s) issued.

North Sign / Key Plan

The following external model files are included within this drawing:

C02	26/12/22	Issued for planning condition purposes	DW	DW
C01	05/04/22	Issued for Construction purposes	DW	DW
P02	24/04/20	Tender Issue	MJS	CL
P01	13/11/18	Suitable for Review & Comment	DW	CL
Rev	Date	Revision Notes	Dn	Rv

Client / Contractor

IBI Intelligence Buildings Infrastructure www.ibigroup.com

Project
BARNSELY PUBLIC REALM

Drawing Title
TYPICAL SOFT LANDSCAPE DETAILS

Job Number 51268	Drawing Originated Date 26/10/18	PAS 1192 Status Code
Scale@A3 1:20	Purpose PLANNING	

Drawing Number BGW2-IBI-PB-XX-DT-L-G700-0001	Revision C02
---	-----------------