
© THESE DRAWINGS ARE THE COPYRIGHT OF OAKWORTH HOMES LTD. NO PART OF THESE DRAWINGS ARE TO BE COPIED OR REPODUCED WITHOUT THE WRITTEN CONSENT OF THE DESIGNER.

OAKWORTH
HOMES
Oakworth Homes Ltd.
Sustainable Building Centre.
35 Handsworth Road, Handsworth, Sheffield. S9 4AA.
Tel: 0870 85 007 85 - Fax: 0114 243 8150

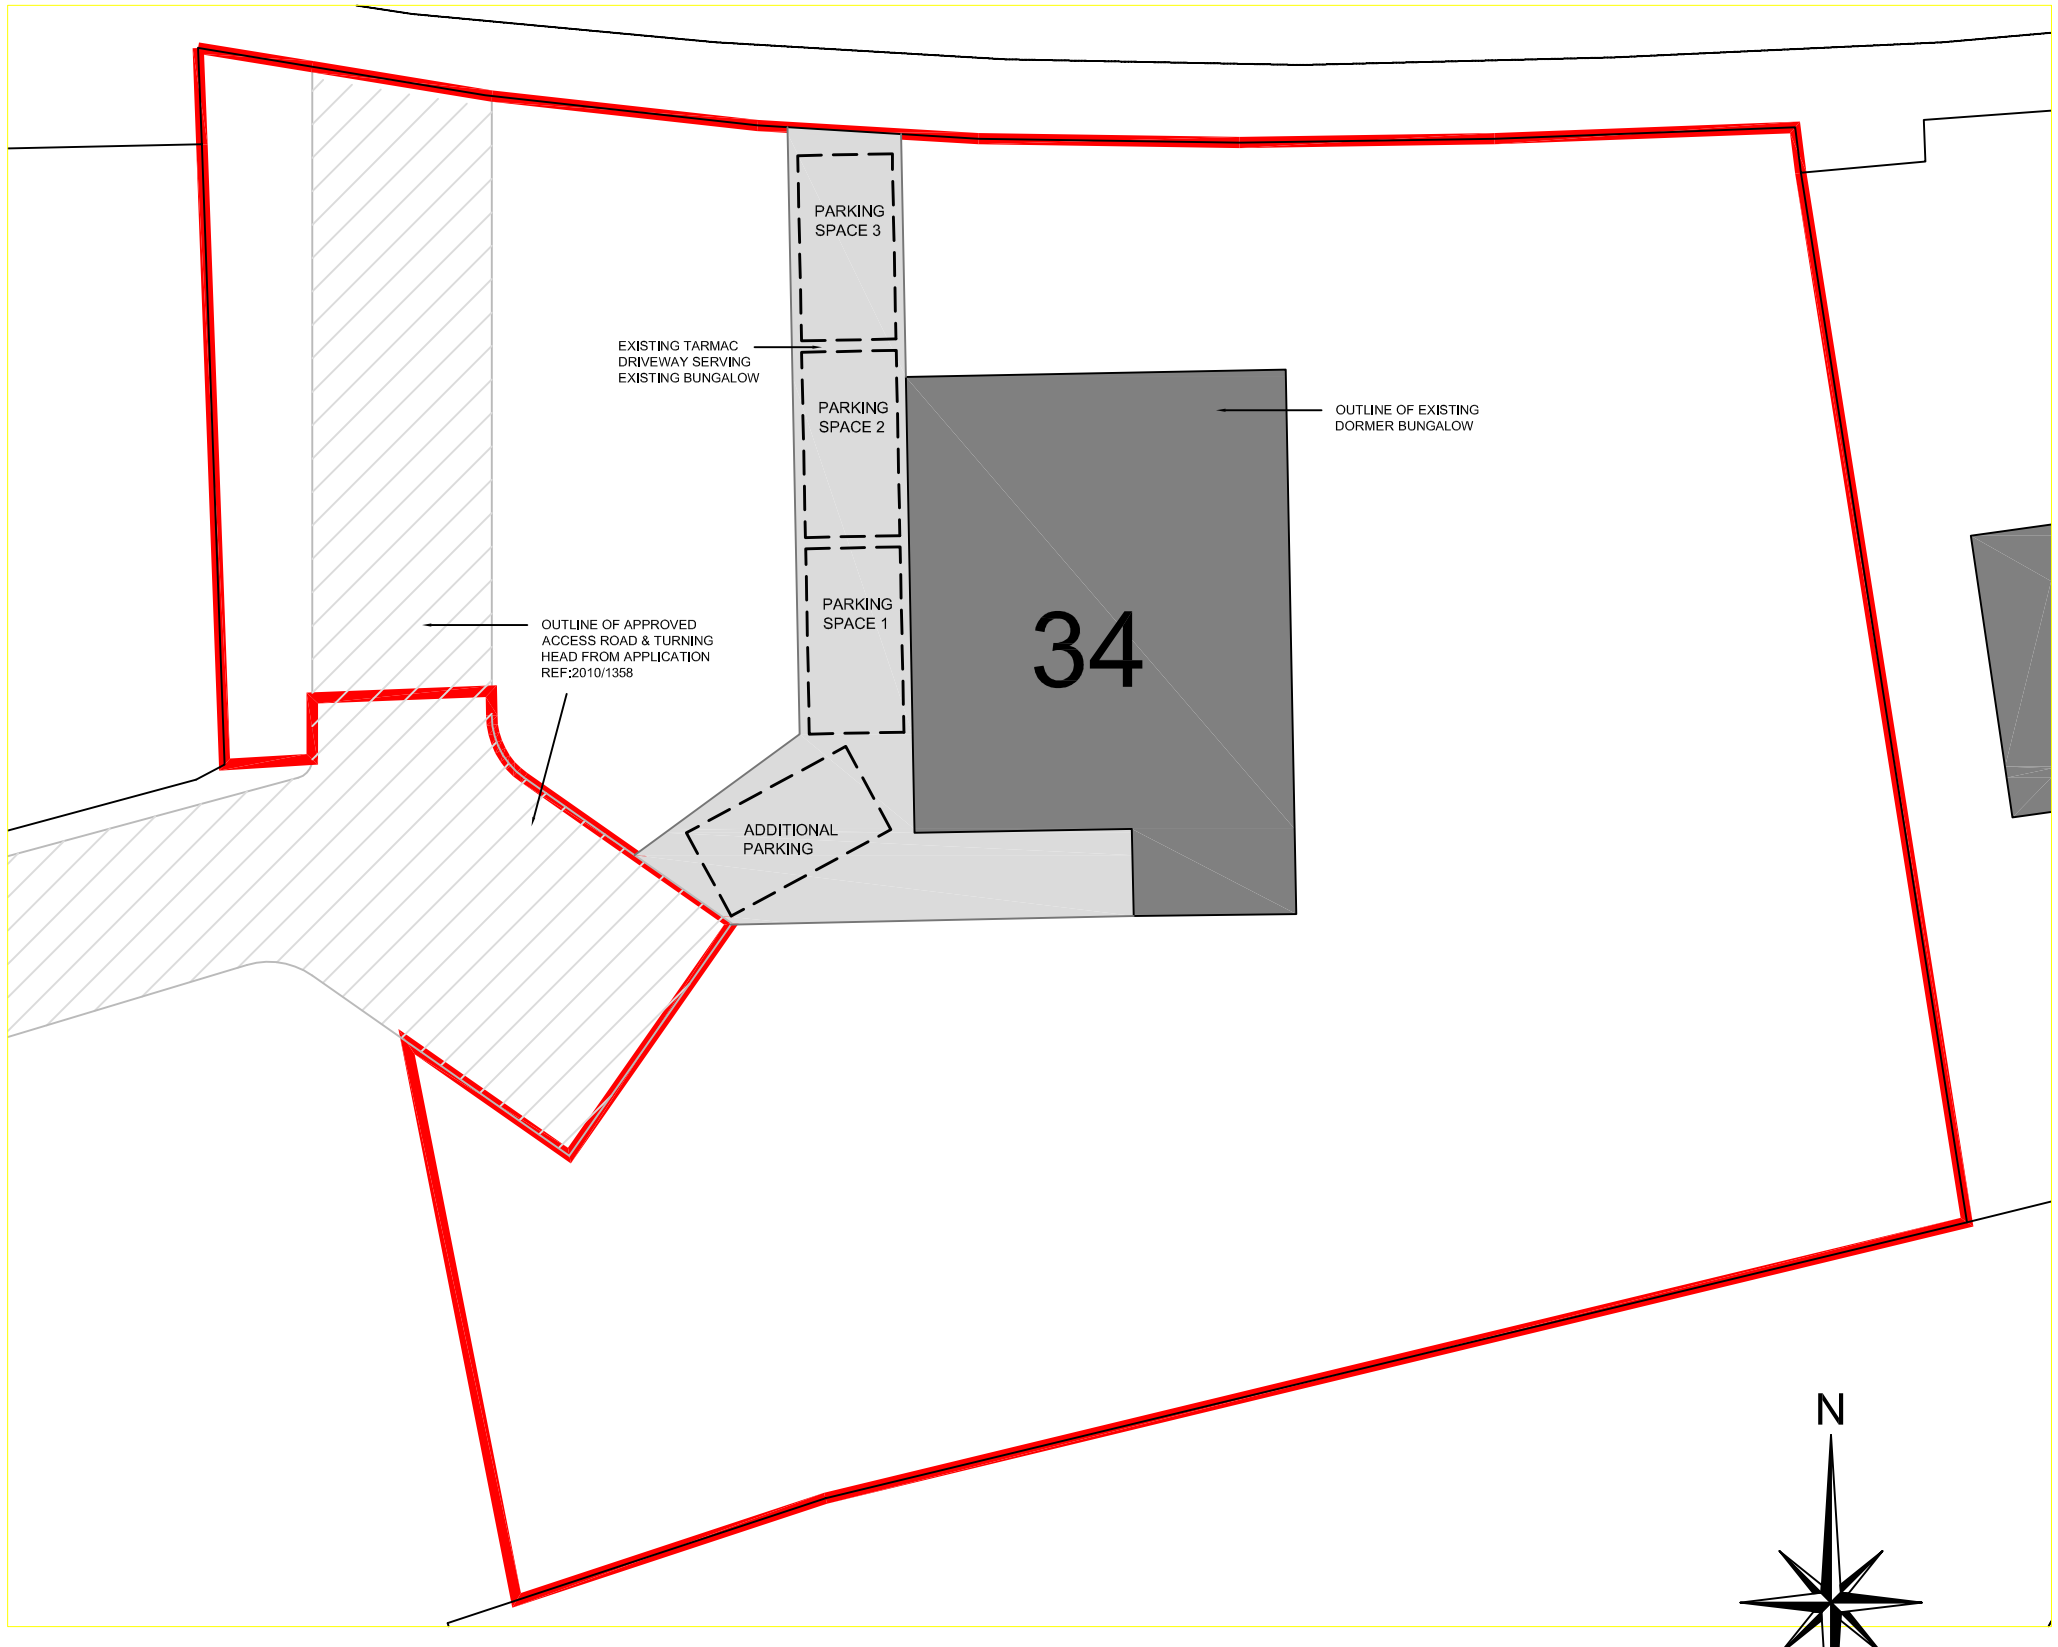

PLEASE NOTE: Area of site relating to approved access road was cleared of dilapidated chicken sheds, dead foliage, overgrowing hedges, weeds etc. prior to previous application relating to the site (ref:2010/1358).

The existing garden amenity to the north, south & eastern aspects of the site to be retained as much as possible.

Revision:	Description:	Date:

Customer Reference:	6101		
Client:	Wm Property Development.		
Site Address:	'Kilnclaye'; 34, Westgate. MONK BRETTON. Barnsley. S71 2DJ.		
Project Name:	Proposed Dormer Garage Development.		
Drawing Title:	Existing Vehicular Access		
Scale:	1: 200	**Drawing No:**	A004
Date:	Mar 2011	**Revision:**	
Drawn By:	EF	**Checked By:**	JC