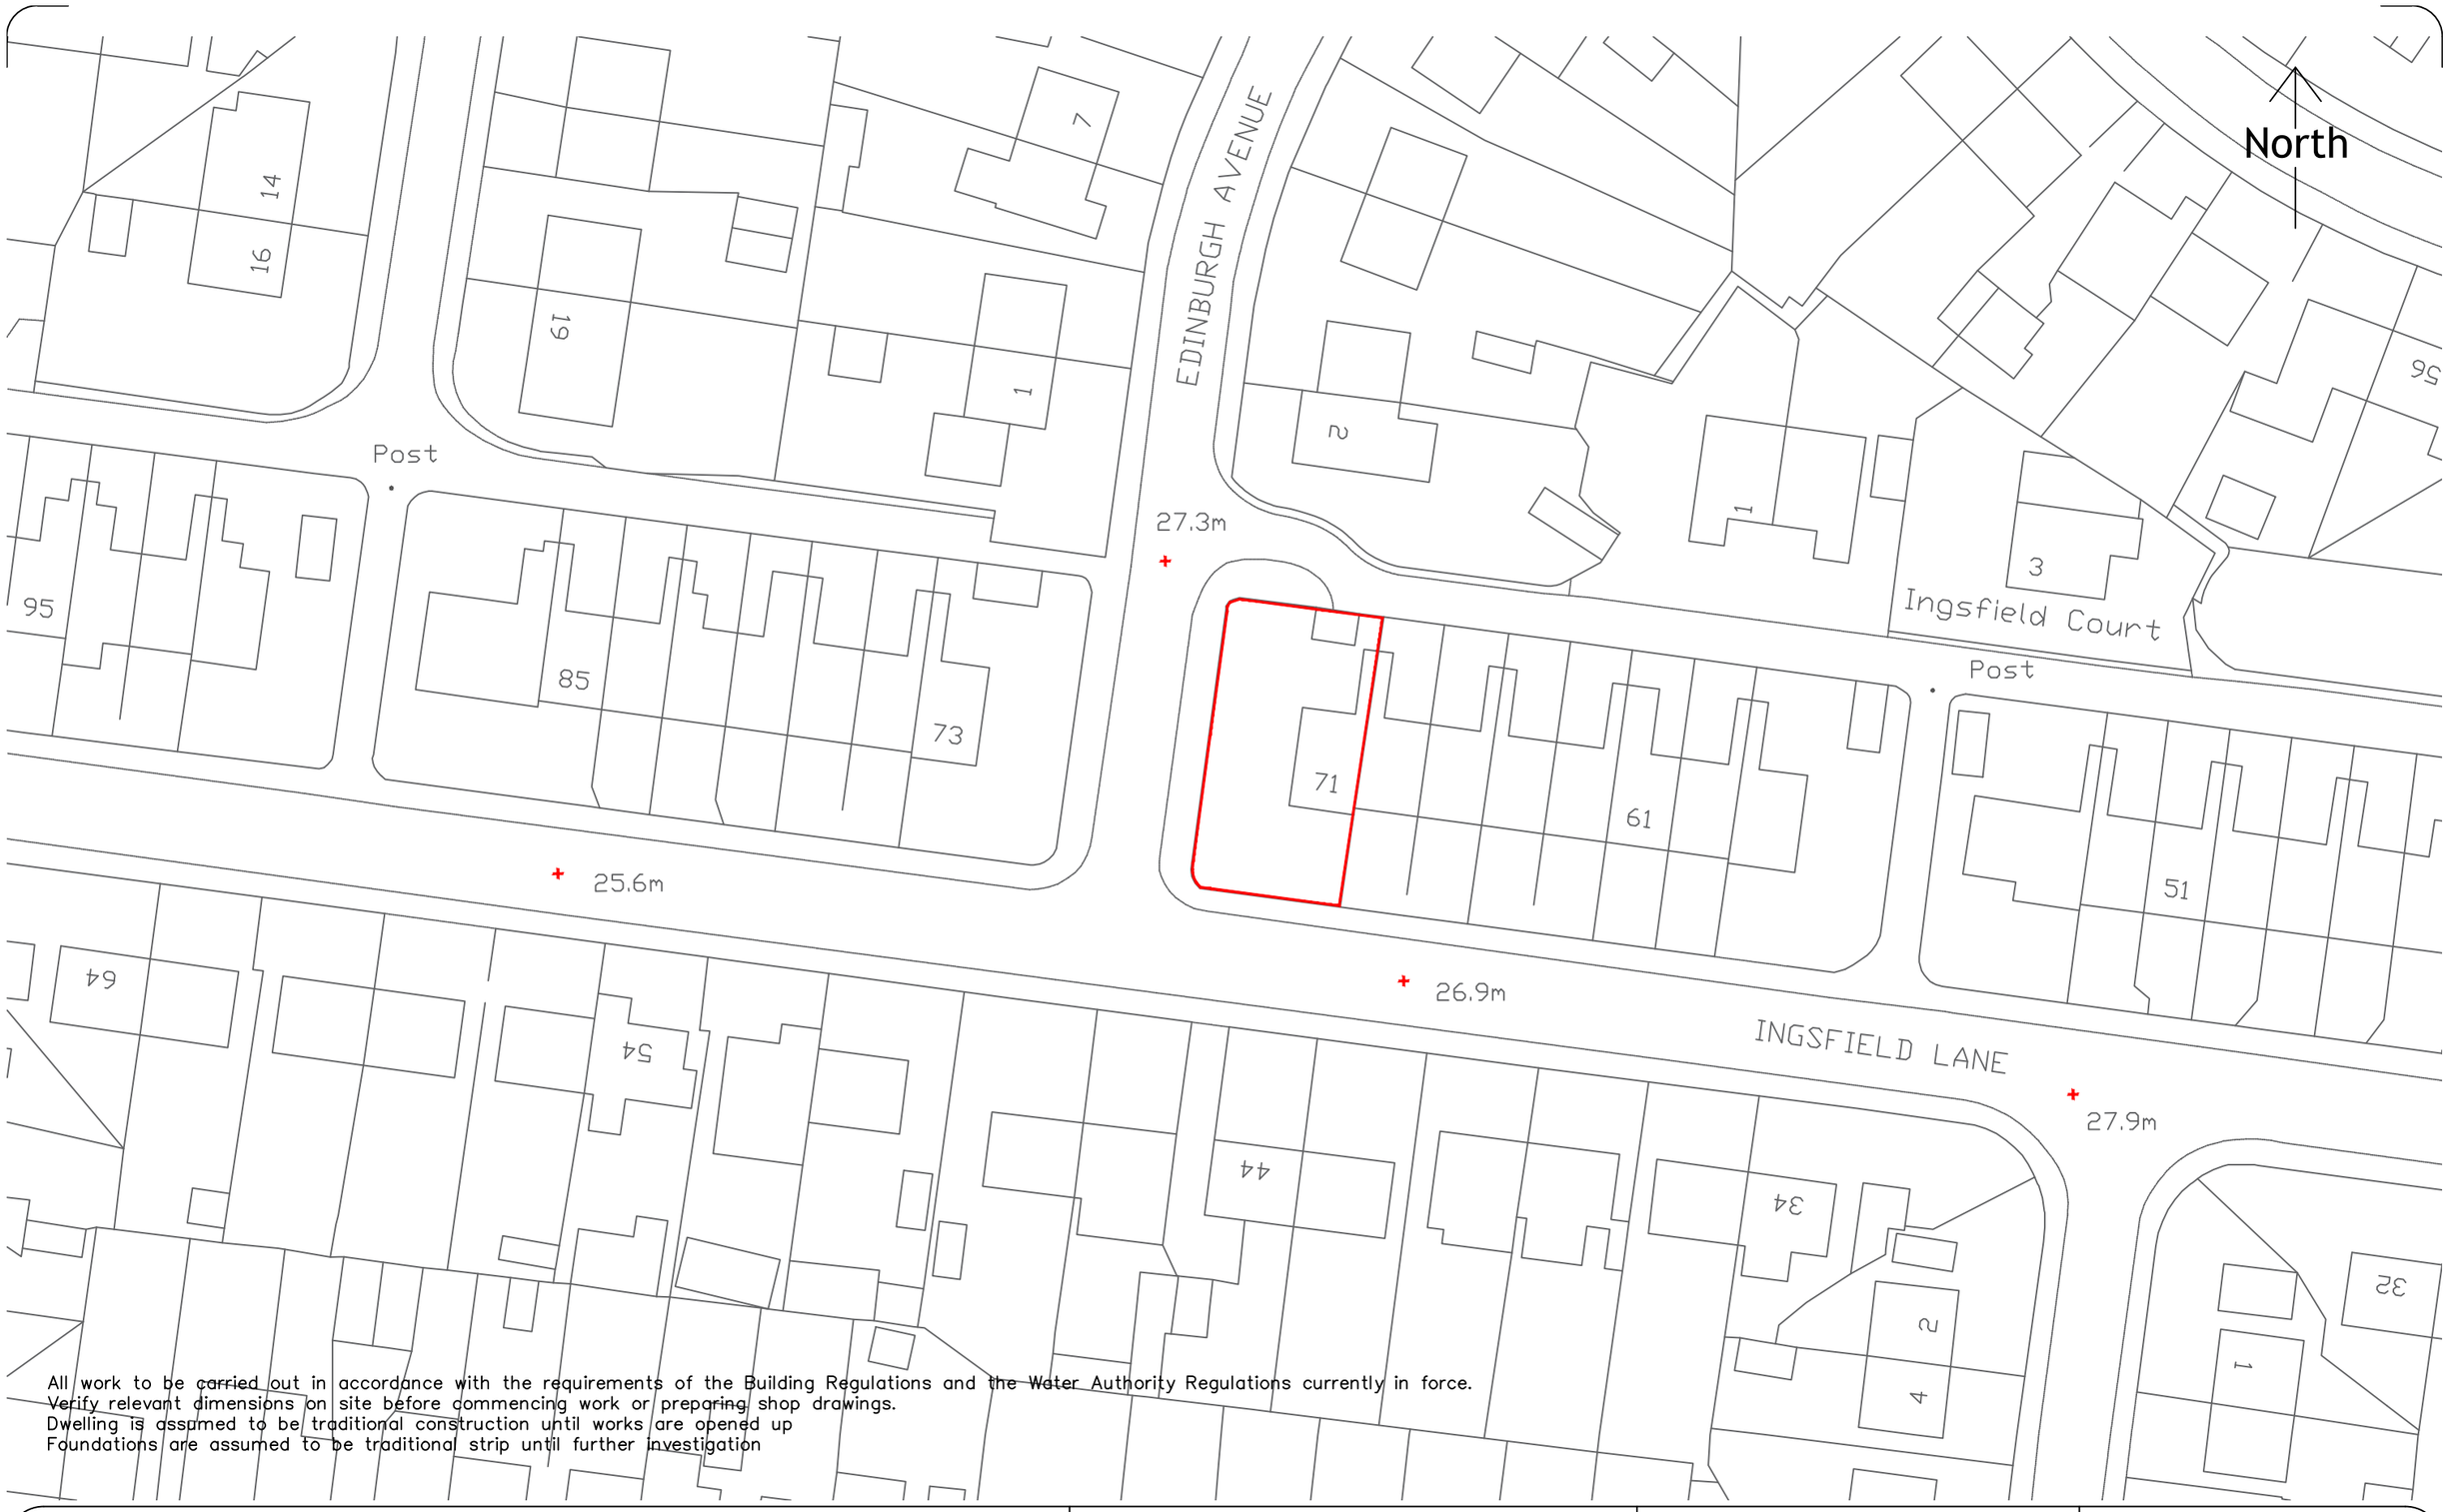


All work to be carried out in accordance with the requirements of the Building Regulations and the Water Authority Regulations currently in force.
Verify relevant dimensions on site before commencing work or preparing shop drawings.
Dwelling is assumed to be traditional construction until works are opened up
Foundations are assumed to be traditional strip until further investigation

Project

71 Ingsfield Lane, Bolton on Dearne, Rotherham, S63 8ED

Title

Location Plan

Drawing No -

001-012-BH

Scale - 1/500
Date - JAN 2020
Drawn By - BH