
| Rev | Date | Description |
|---|---|---|
| XX | XX:XX:XX | XXXX |

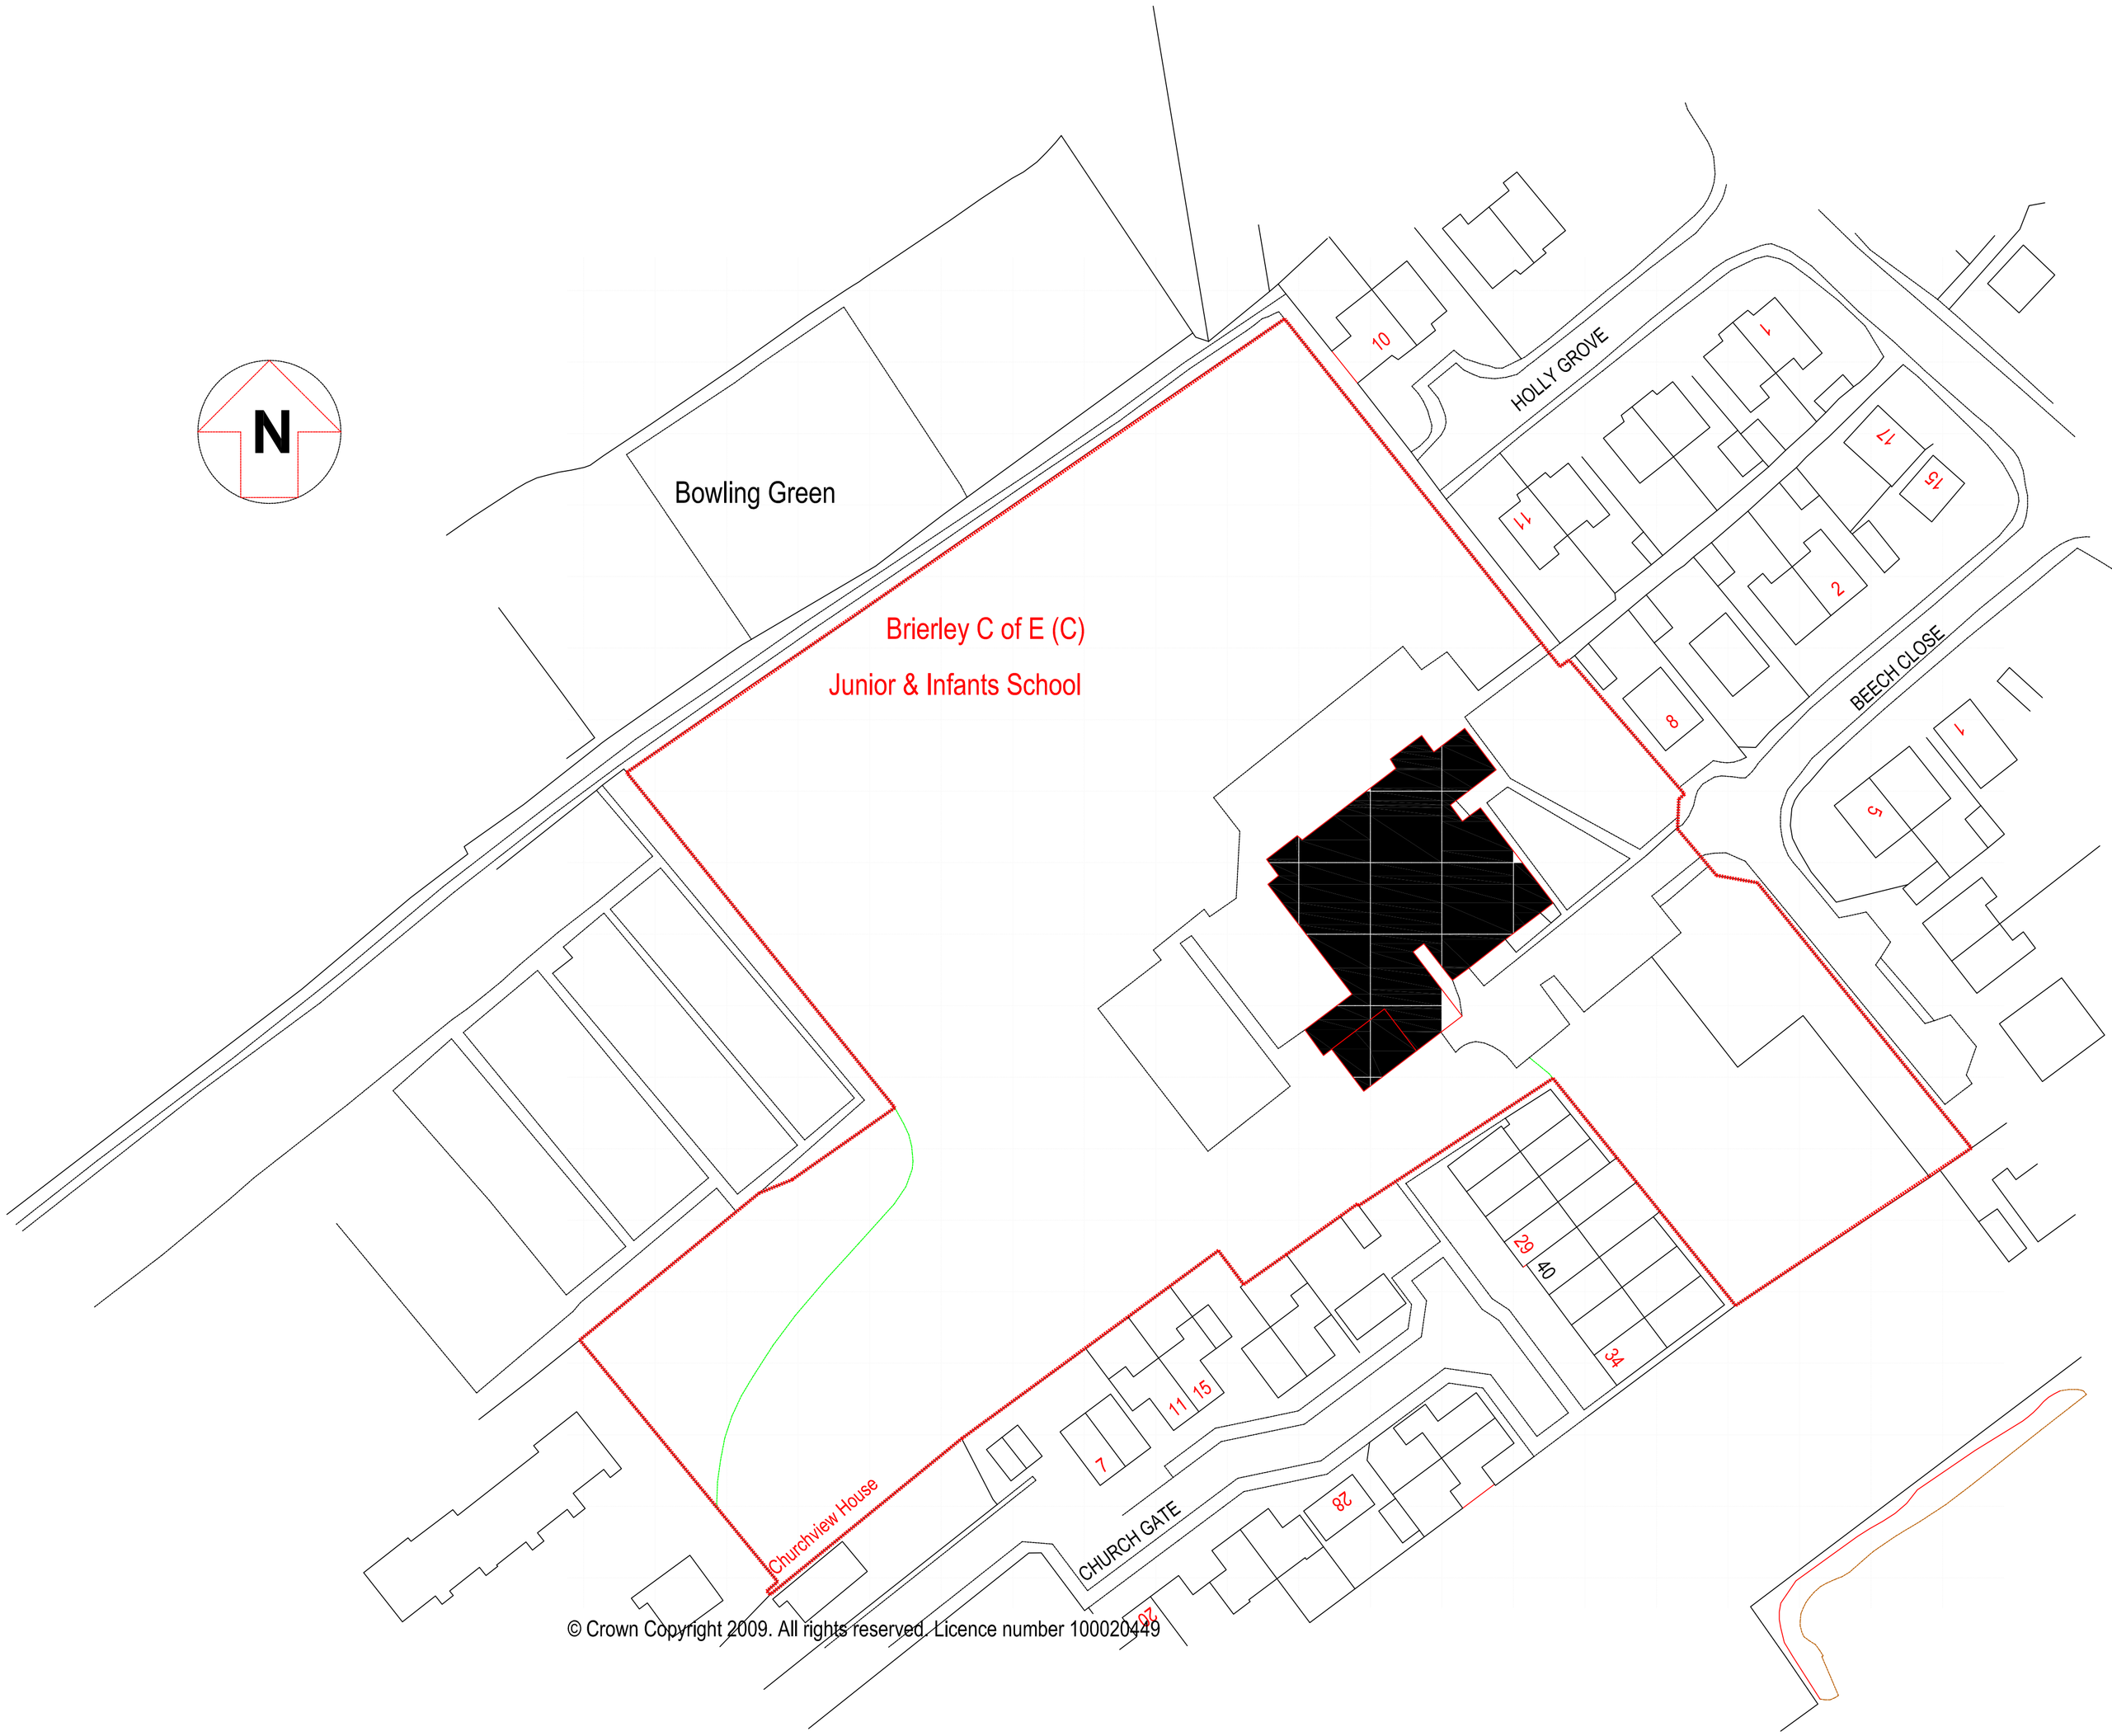


© Crown Copyright 2009. All rights reserved. Licence number 100020449

# SITE LOCATION PLAN

ARCUS CONSULTING

Arcus Consulting LLP
Leeds 0113 281 5350 Manchester 0161 905 3222 Sheffield 0114 227 0002
Liverpool 0151 708 1080 Newcastle 0191 272 5781 info@arcus.uk.com
www.arcus.uk.com

Client
BARNSLEY MBC

Project
BRIERLEY CE PRIMARY SCHOOL
BRIERLEY BARNSLEY

Title
SITE LOCATION PLAN

| Scale | Date | Stage |
|---|---|---|
| 1:500 | 06:04:09 | PL |
| Job No | Drawing No | Rev |
| 1428 | 001 | XX |
| Drawn | Approved | |
| AW | XX | |

This drawing is the copyright of Arcus. Contractors must check all dimensions on site. Do not scale the drawings.Only figured dimensions are to be worked to.