Drawing No.	Rev No.
MCS001 -001	A

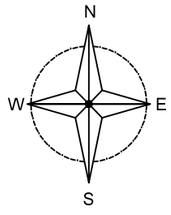

INDICATIVE ONLY

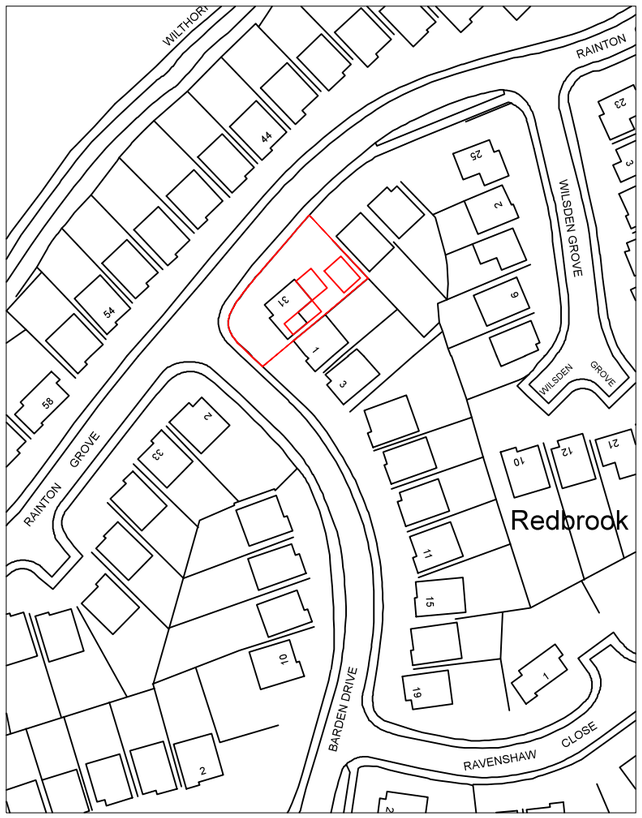

LOACATION PLAN
SCALE 1:1250 AT A3

SITE AREA 424m^2

PROPOSED EXTENSION AREA 70m^2

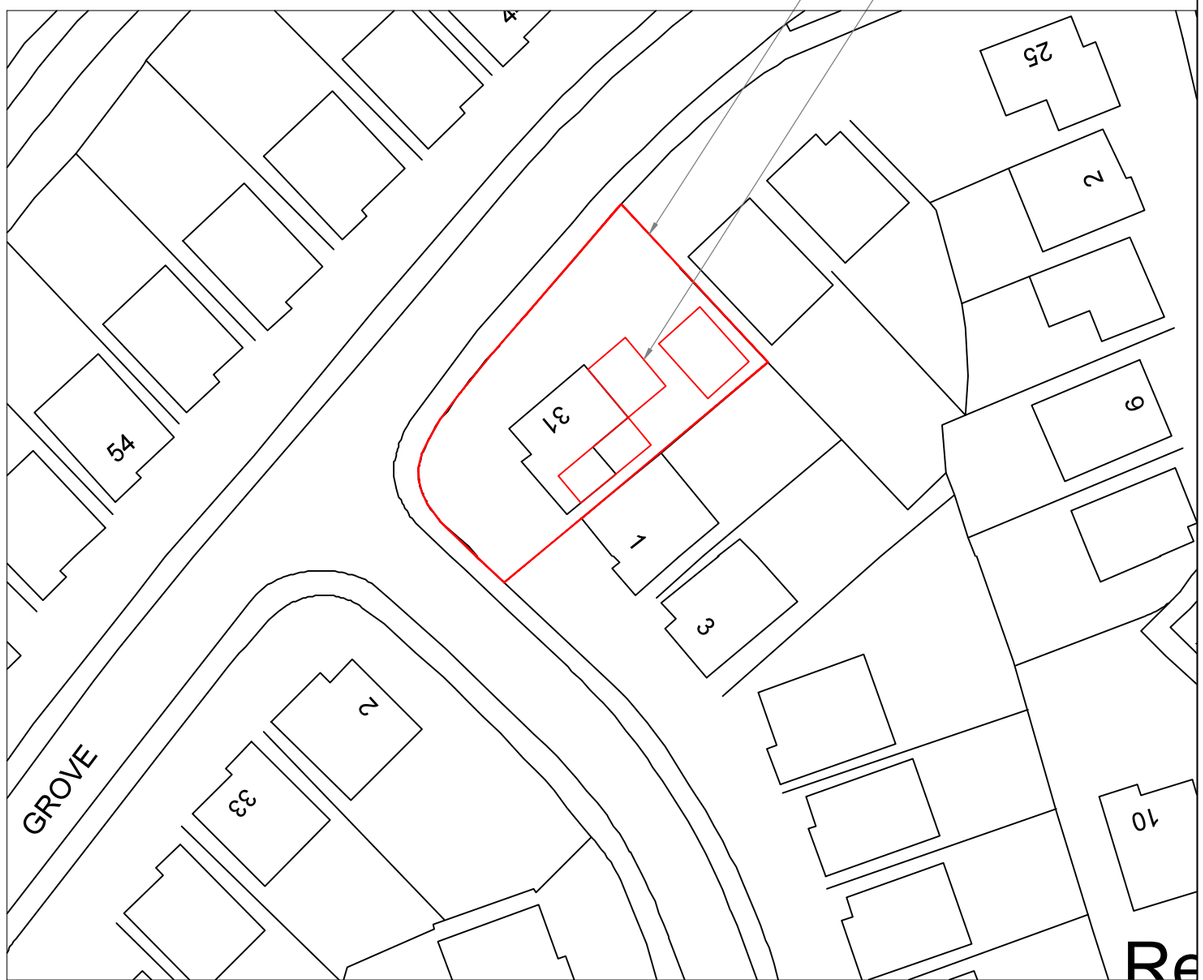

SITE PLAN
SCALE 1:500 AT A3

DO NOT SCALE: Contractor to check all dimensions and report any omissions or errors

NOTES

Rev	Description	By	Chk	App	Date
A	Garage & extension moved	JRB			08/11/22

JRB DESIGNS Ltd
1 Saville Road
Cudworth
Barnsley
S72 8LT
Tel: 01226 383542
Fax: 01226 380078
Mob: 07970 541192
Email: john@jrbdesigns.co.uk

This drawing is copyright. © jrbdesigns Ltd.

Client
MR. C SMITH

Drawing Title
SITE PLANS

Address
31 RAINTON GROVE
REDBROOK
BARNSLEY
S75 2QZ

Project Title:
PROPOSED TWO STOREY REAR & SINGLE SIIDE EXTENSIONS

Purpose of Issue:
PLANNING

Drawing Status
FIRST ISSUE

Scale at A3	Drawn By	Date
AS SHOWN	JRB	08/07/2022
Checked By	Date	Approved By / Date
	08/07/2022	08/07/2022
Project No.	Drawing No.	Revision
MCS001	001	A

APPROVAL [X] INFORMATION [ ] TENDER [ ] CONTRACT [ ] CONSTRUCTION [ ]