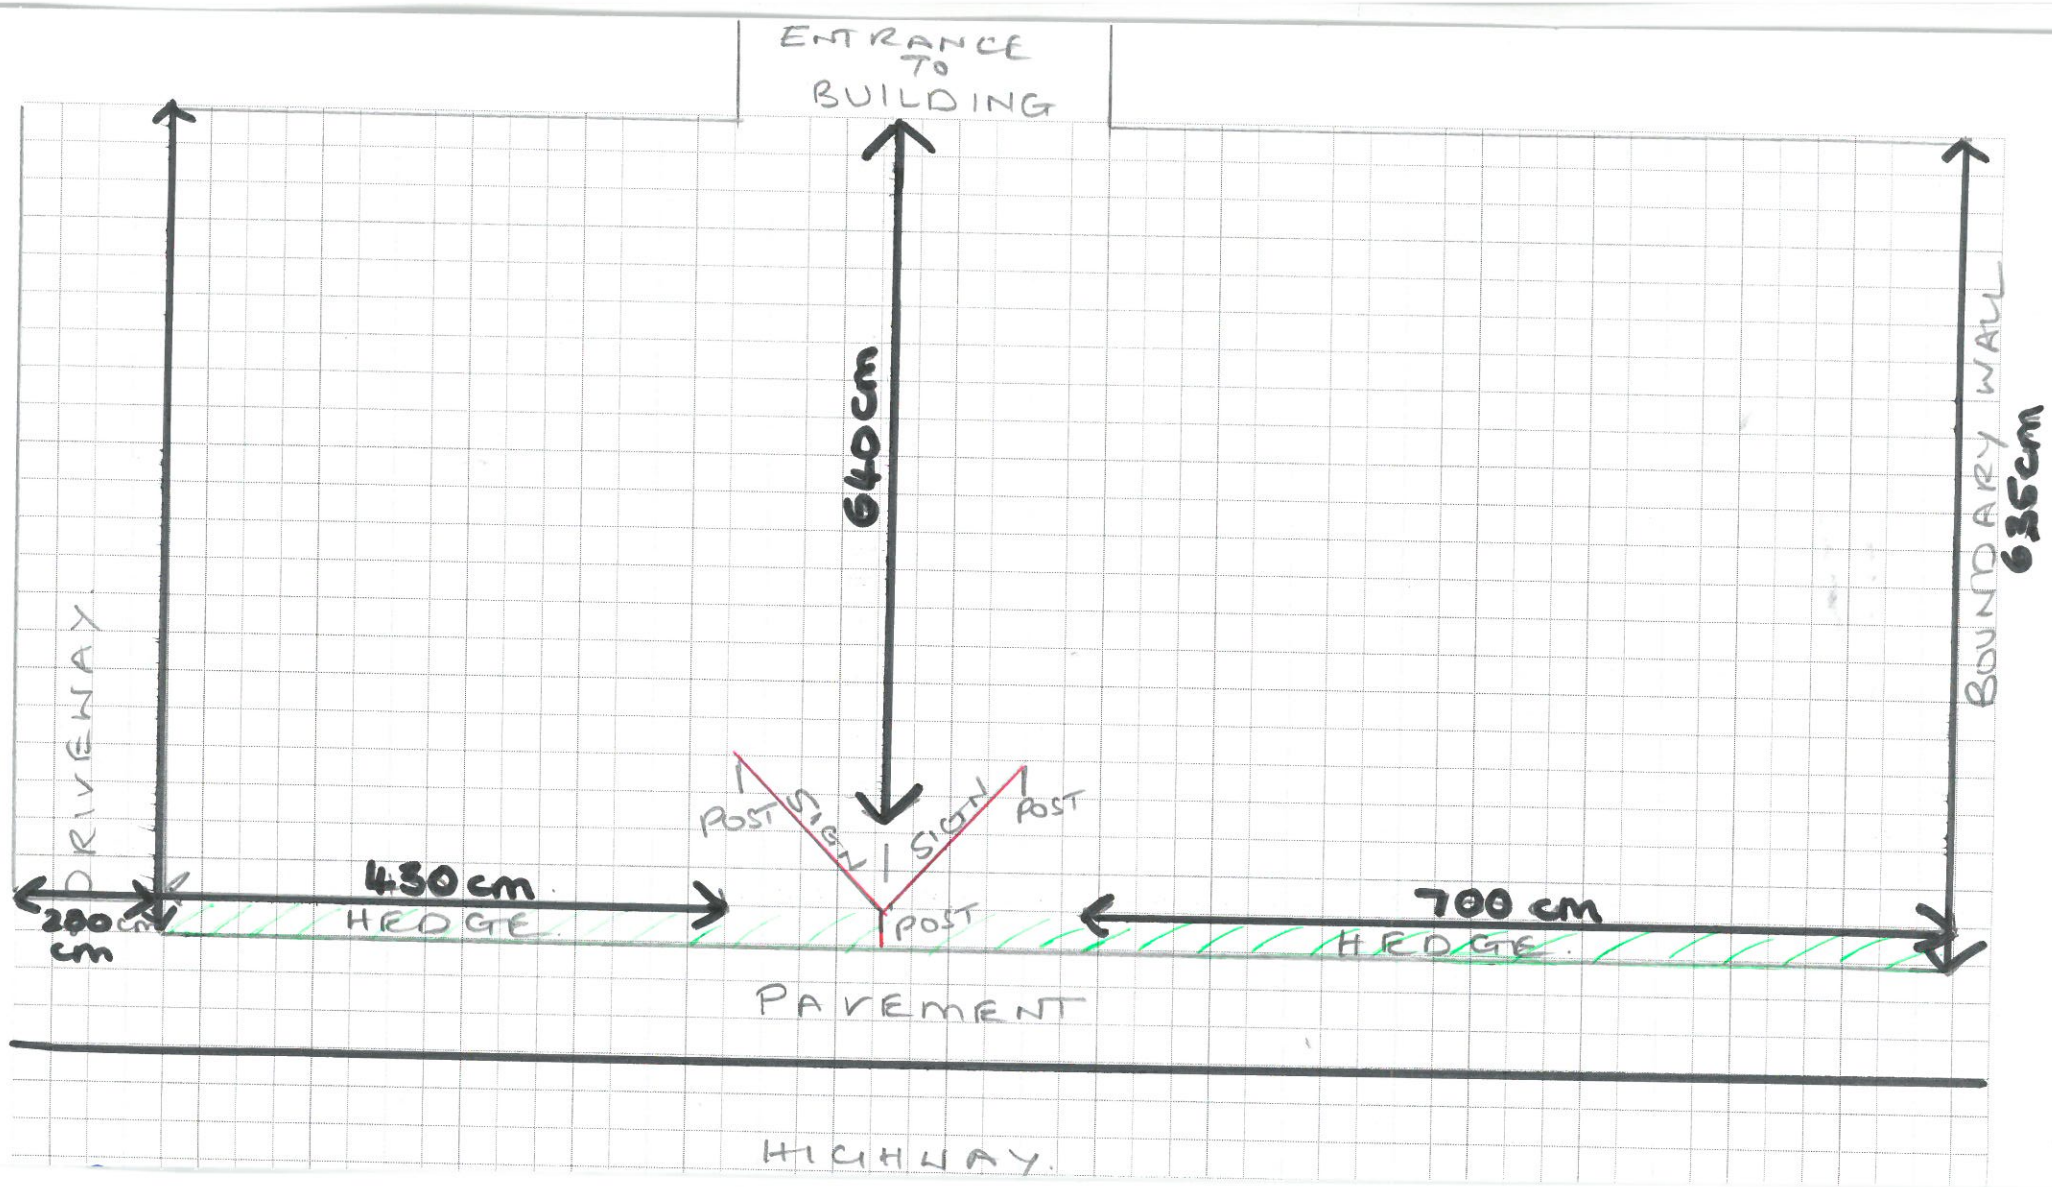

ENTRANCE TO BUILDING
640 cm
DRIVEWAY
200 cm
430 cm
HEDGE
POST
SIGN
SIGN
POST
POST
700 cm
HEDGE
BOUNDARY WALL
635 cm
PAVEMENT
HIGHWAY.