
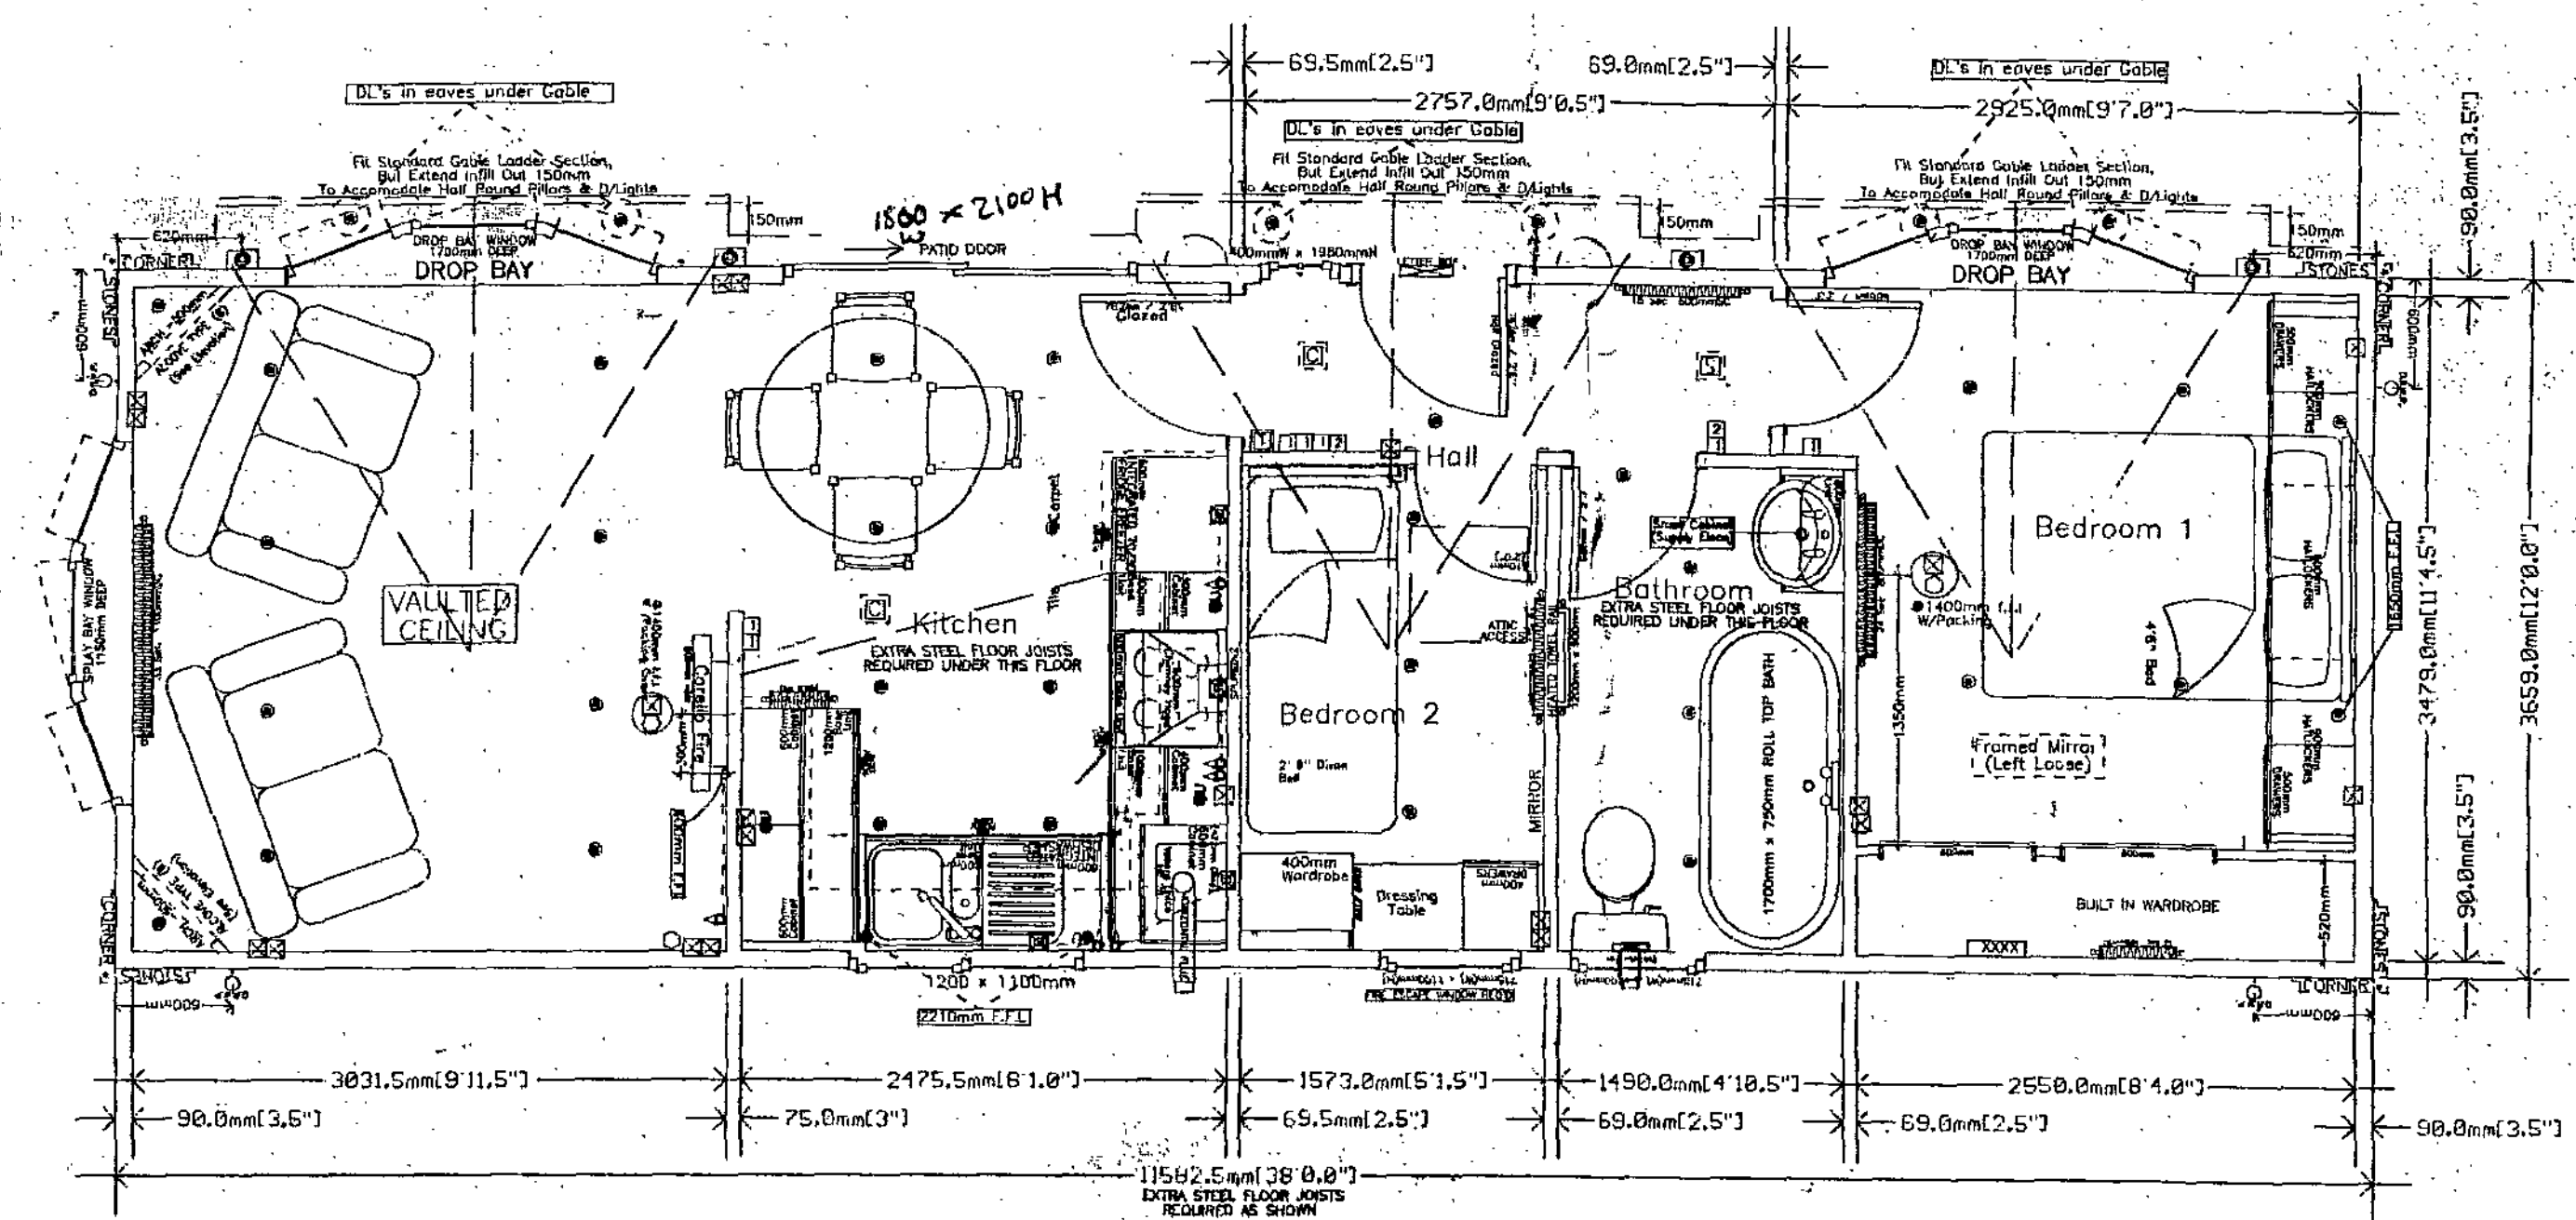
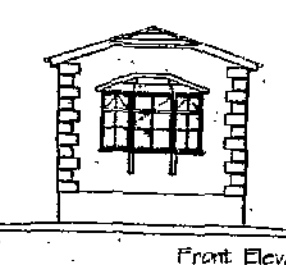
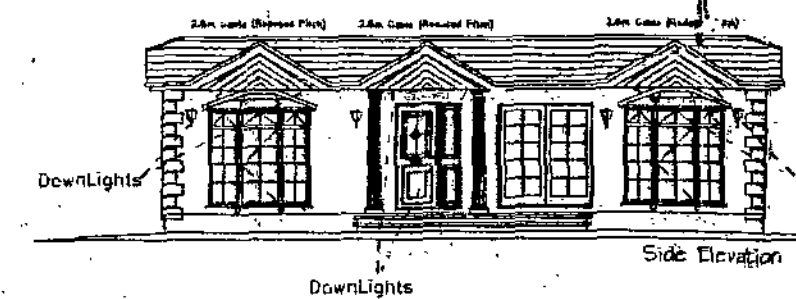


3842

Elevations are for illustrative purposes only. (They are not exact scale).

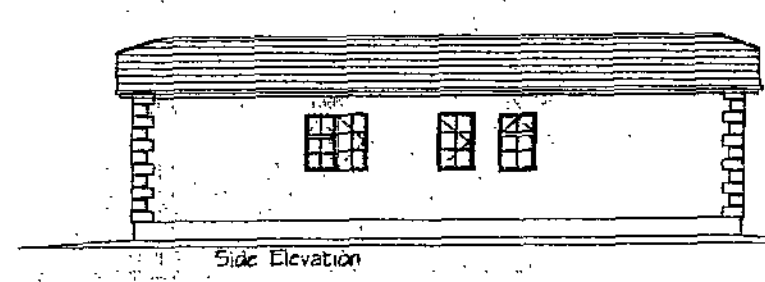

LEGEND

SYMBOL	DESCRIPTION	SYMBOL	DESCRIPTION	SYMBOL	DESCRIPTION	SYMBOL	DESCRIPTION
	Radiator		External light		Light switch		Rainwater down pipe
	Single power point		Ceiling Rose (Light)		Two-way light switch		Extractor fan
	Double power point		Wall light		Three-way light switch		Soil and vent pipe
	TV Point		Tri light (under cavity panel)		Thermostat		Smoke Detector
	Sky Point		Recessed Downlighter		Electric meter box		Carbon Monoxide Detector
	Spot operable to a switch (above worktop)		Recessed Downlighter (under cavity panel etc)		Consumer unit		

PLEASE NOTE
FOR CONSTRUCTION PURPOSES
REFER TO THE DIMENSIONS IN
MILLIMETRES. (DIMENSIONS IN
BRACKETS ARE APPROXIMATIONS).

REVISIONS
Revised: ****

PLAN
32A MICHAELS
ESTATE
GRIMETHORP
PLANS SKETCHING
ELEVATIONS
OF CHANGES
TO BE ERECTED

