




2 MELLWOOD GROVE
HEMINGFIELD
BARNSELY
S73 0PW

OS MasterMap 1250/2500/10000 scale
19 March 2015, ID: BW1-00412064
www.blackwellmapping.co.uk

1:1250 scale print at A4, Centre: 439151 E, 401703 N


©Crown Copyright Ordnance Survey. Licence no.
100041040

Mapping
sourced from
 Ordnance
Survey

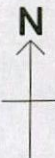

BLACKWELL'S
www.blackwellmapping.co.uk

TEL: 0114 268 7658
maps.sheffield@blackwell.co.uk

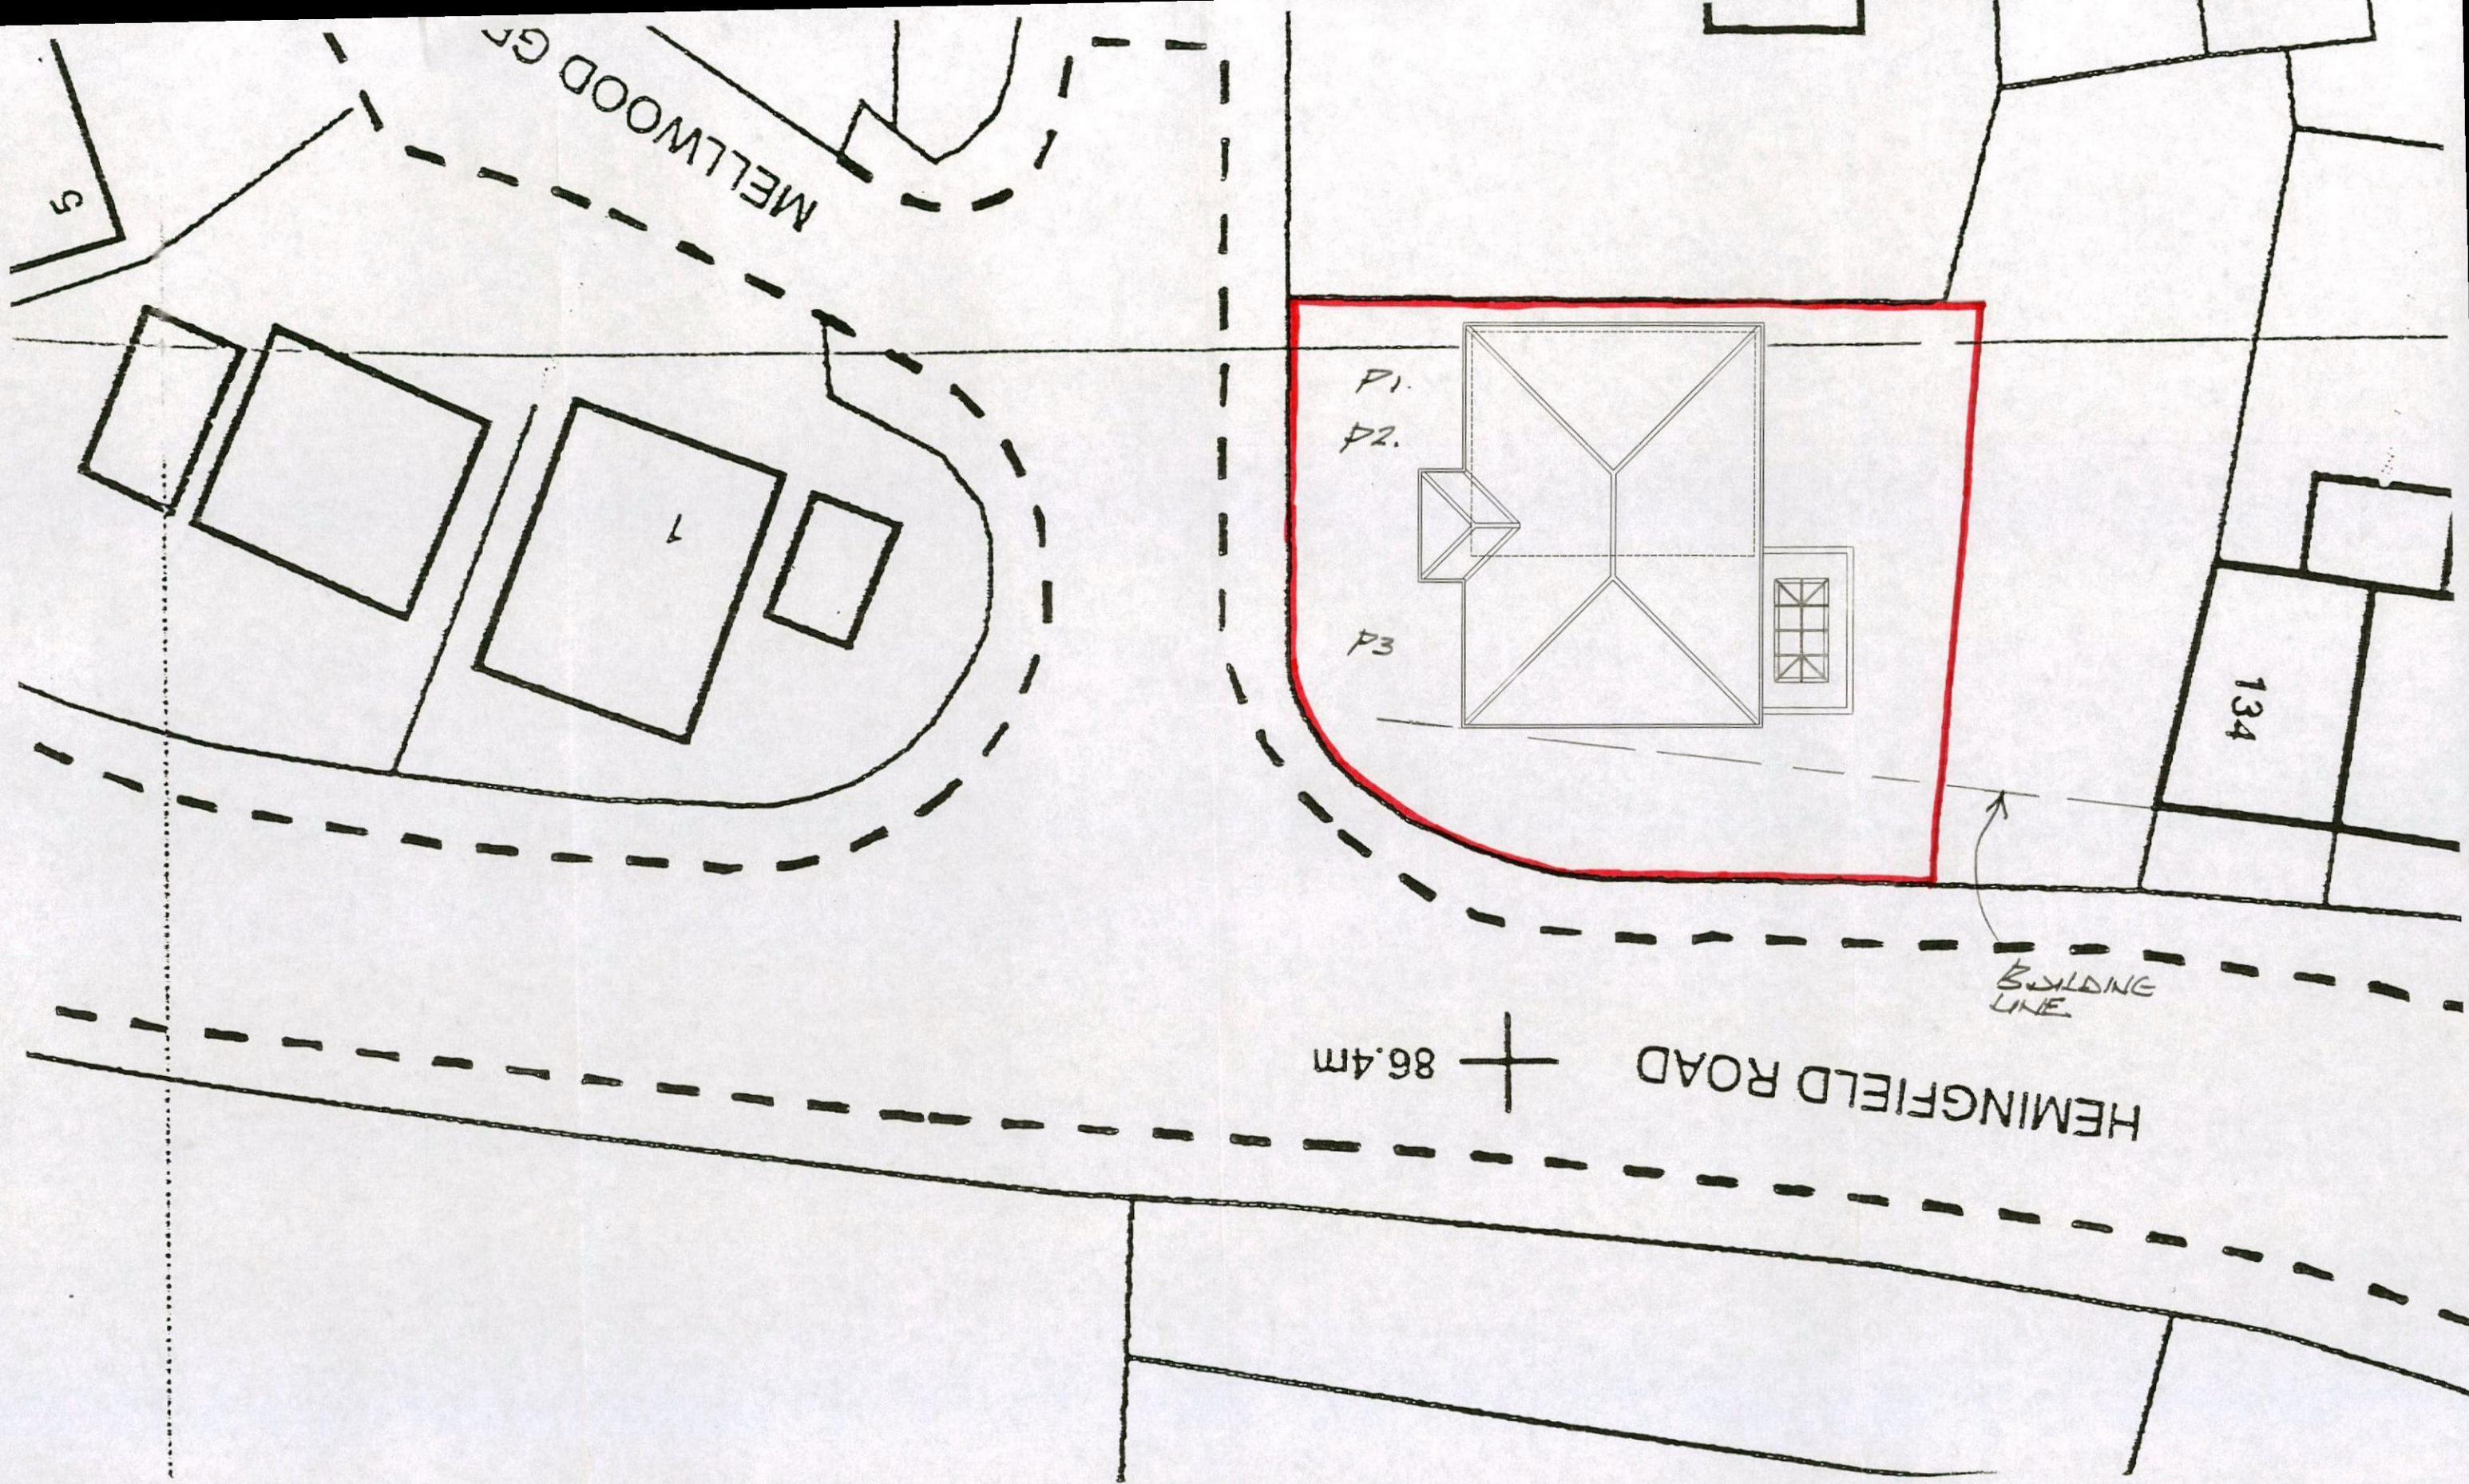

BLOCK PLAN 1:200
2 MELLWOOD GROVE HEMINGFIELD
PROPOSED EXTENSIONS

JBA. 3330. BP1. 11 MAY 2015