

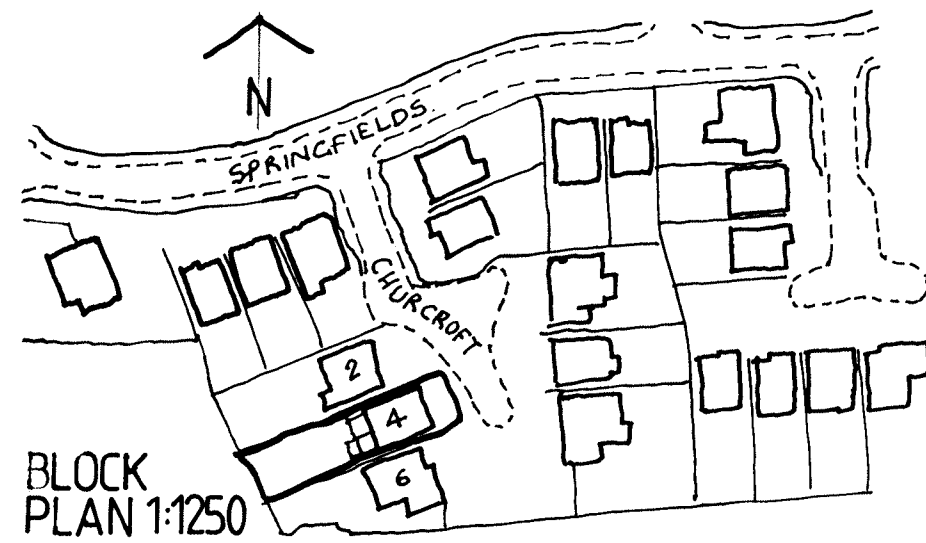
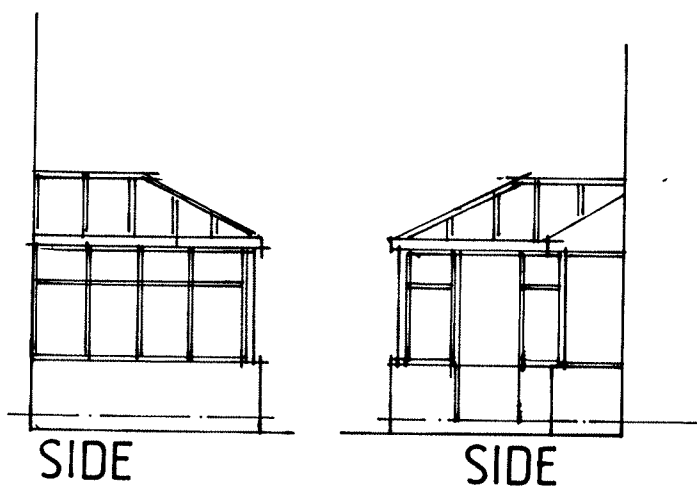
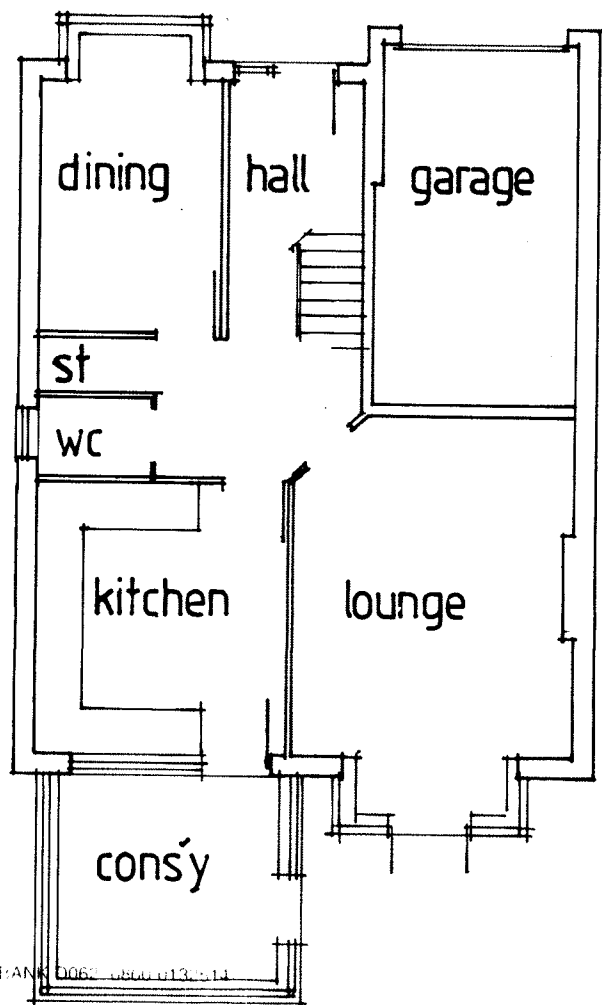
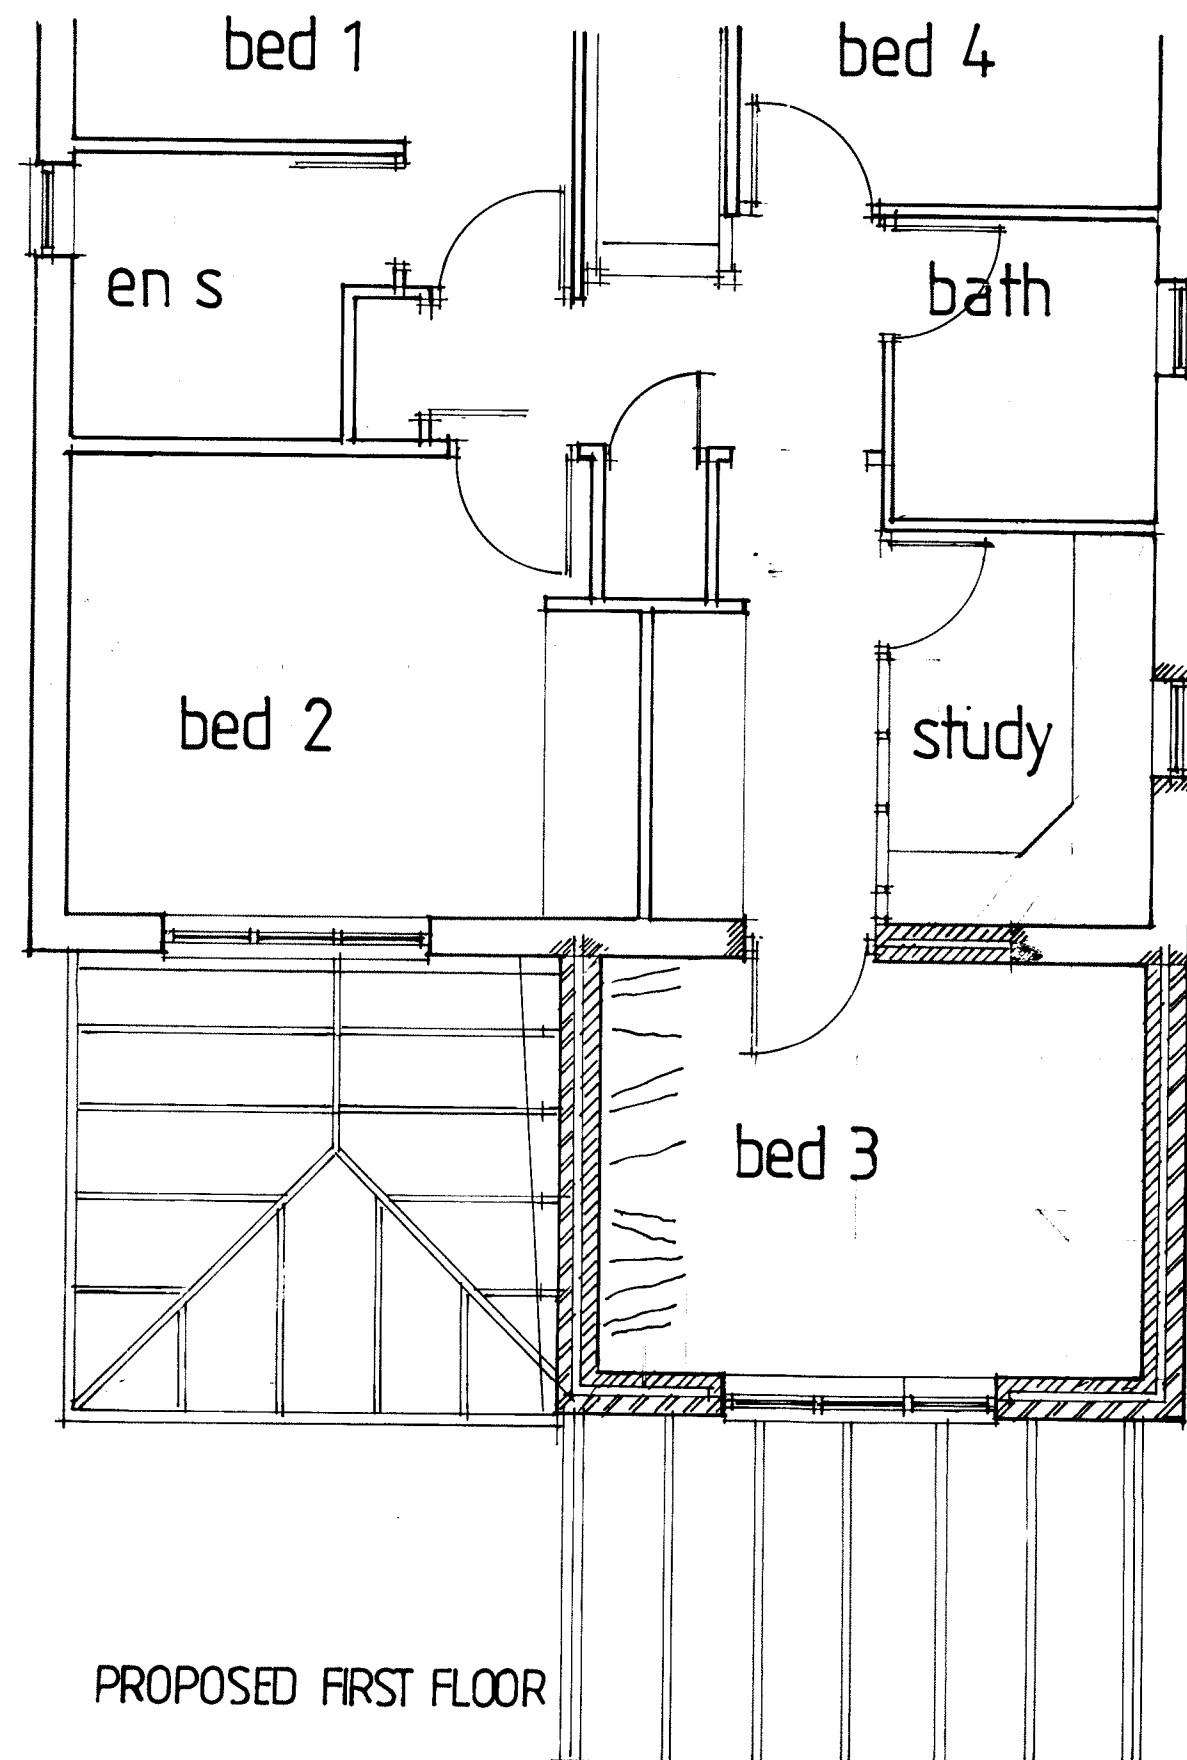
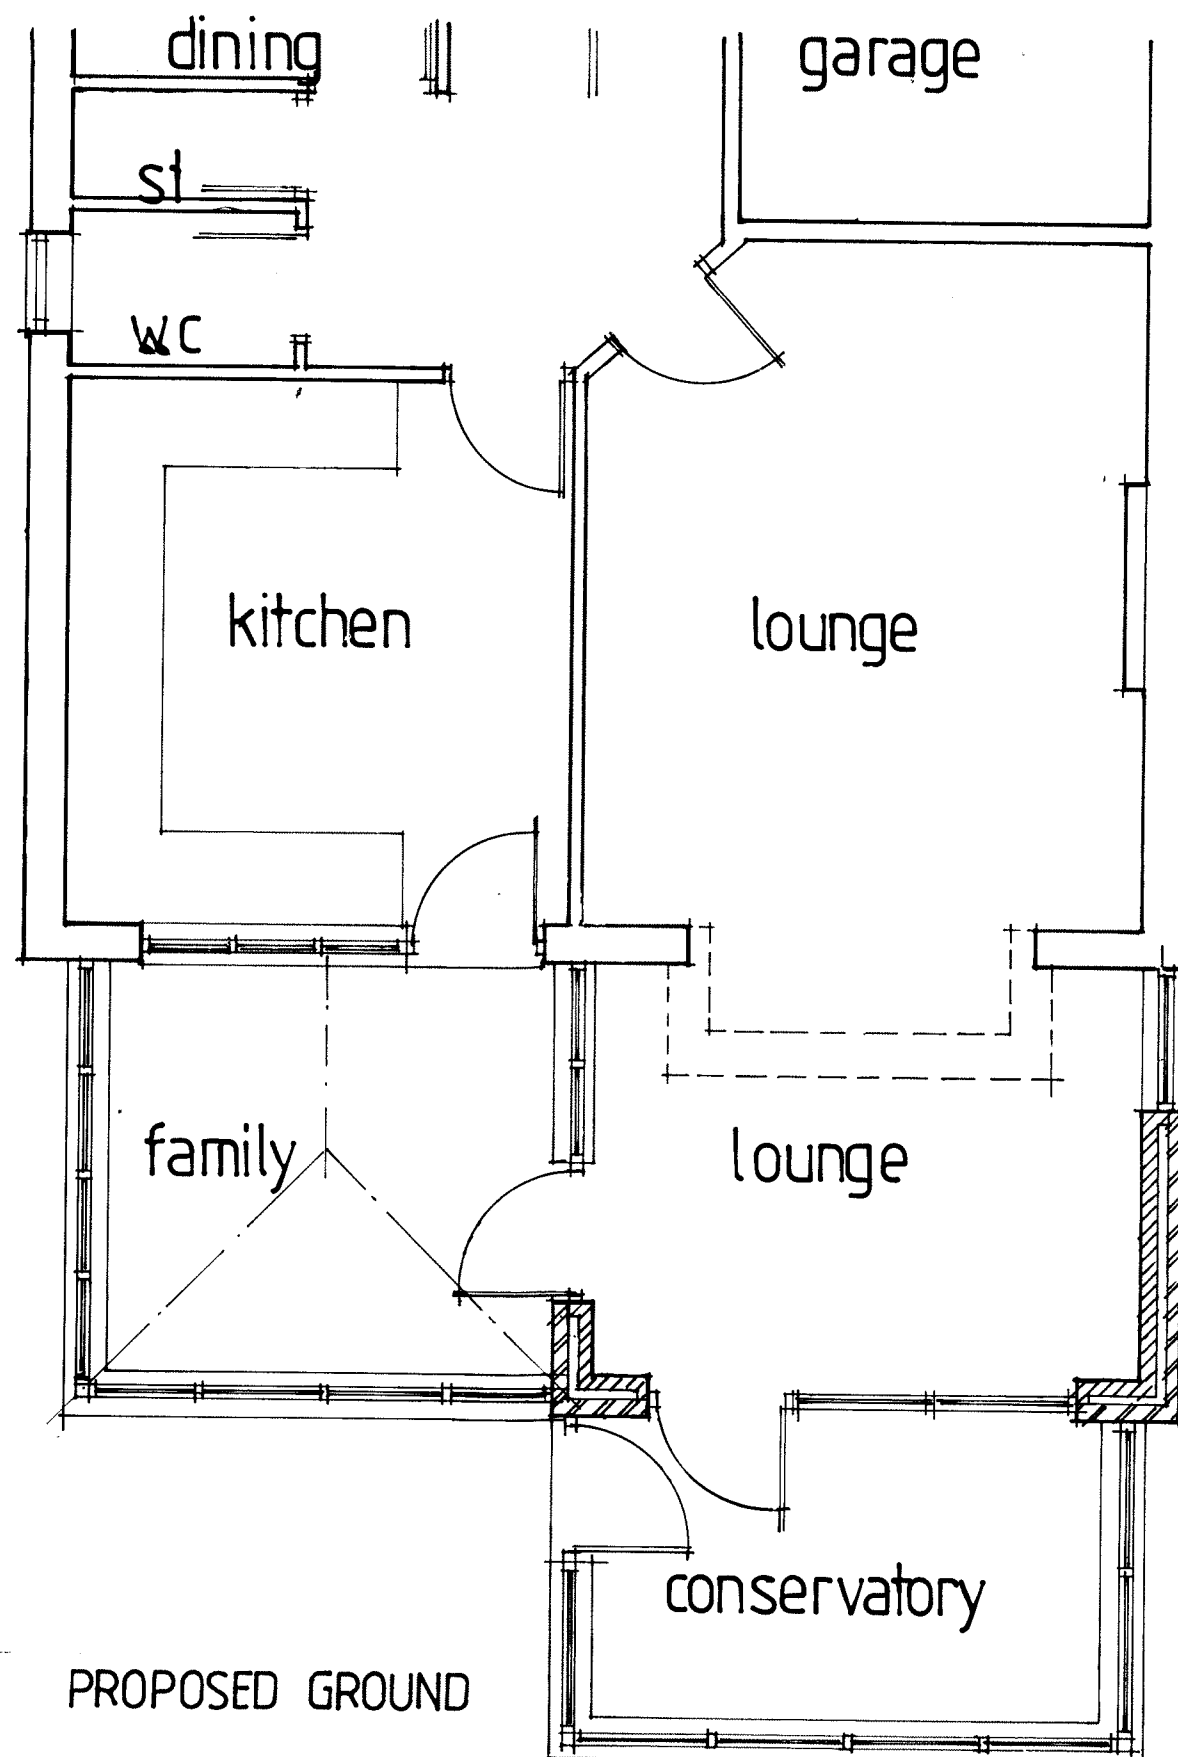
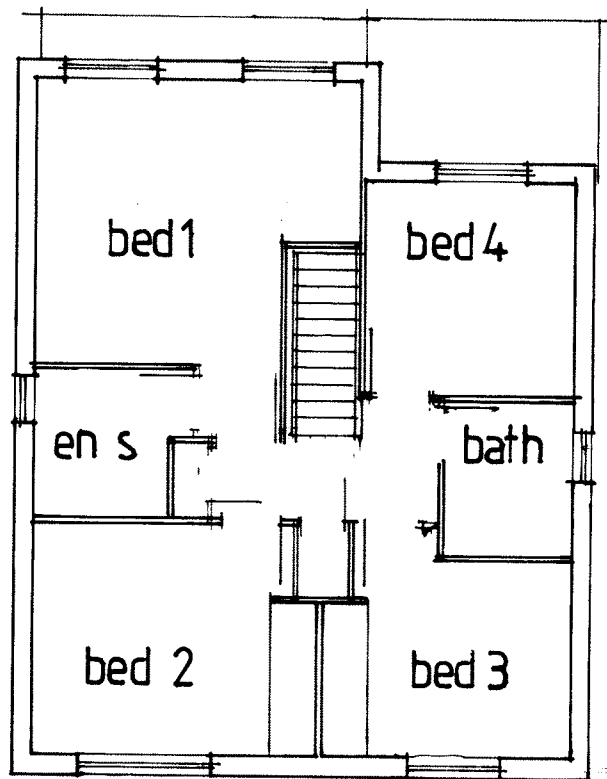


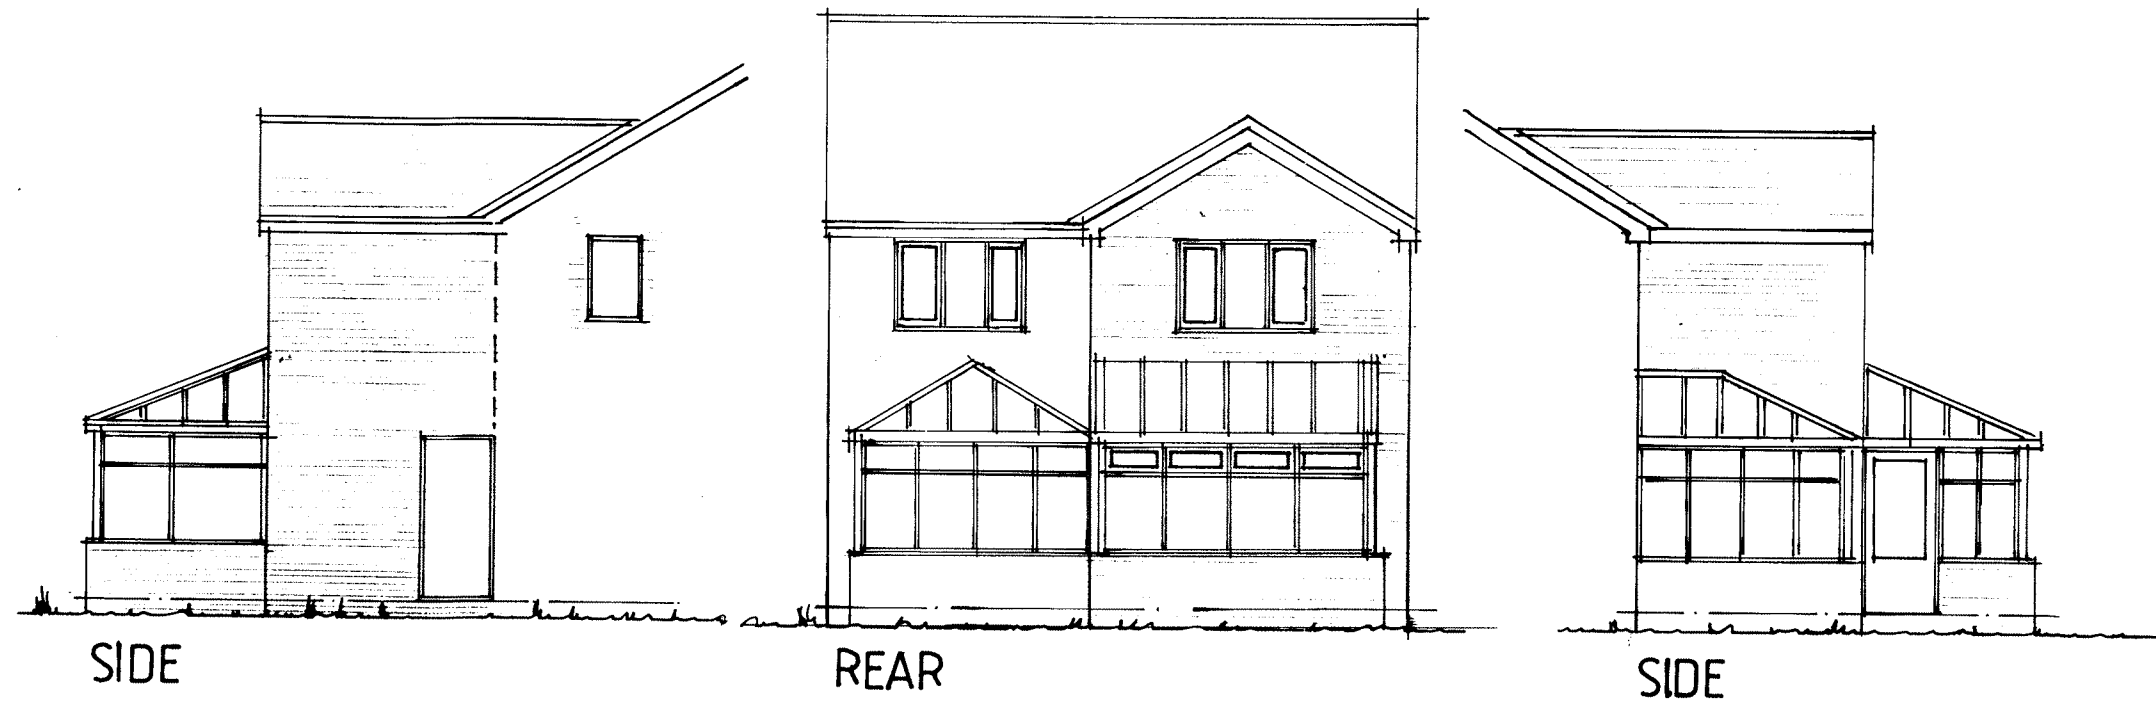

NOTE:
ALL DIMENSIONS MUST BE CHECKED ON SITE AND NOT SCALED FROM THIS DRAWING.

COPYRIGHT.
THIS DRAWING IS THE PROPERTY OF THE COMPANY AND MAY NOT BE COPIED, USED OR DISCLOSED FOR ANY PURPOSE EXCEPT AS AUTHORISED IN WRITING BY THE COMPANY.

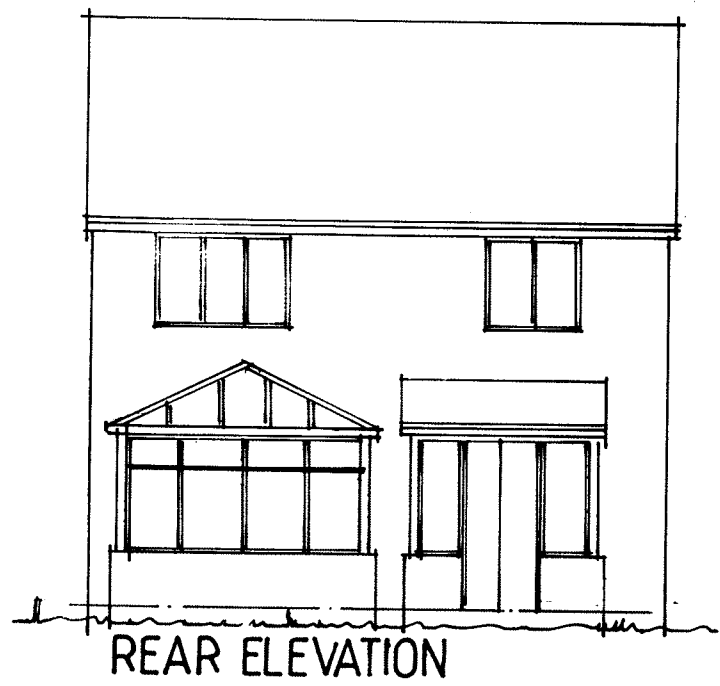

REV.	DATE	AMENDMENT
CLIENT MR + MRS G. DICKENSON		
TITLE EXTENSION AT REAR TO FORM LOUNGE EXTENSION PLUS CONSERVATORY AND BEDROOM OVER. A CHURCROFT REDBROOK BARNLEY S75 8HE		
 P. Dimelow B.A. hons Dip Arch. M.A. Architectural Design and Planning Consultant		
Ash Barn Finkle Street Wortley Sheffield S35 7DH 0114 2884937		
SCALE 1:50 / 1:100	DATE FEB. 2010	DRAWN PD.
DRAWING No. GDR - 210 - 1.	REV.	