

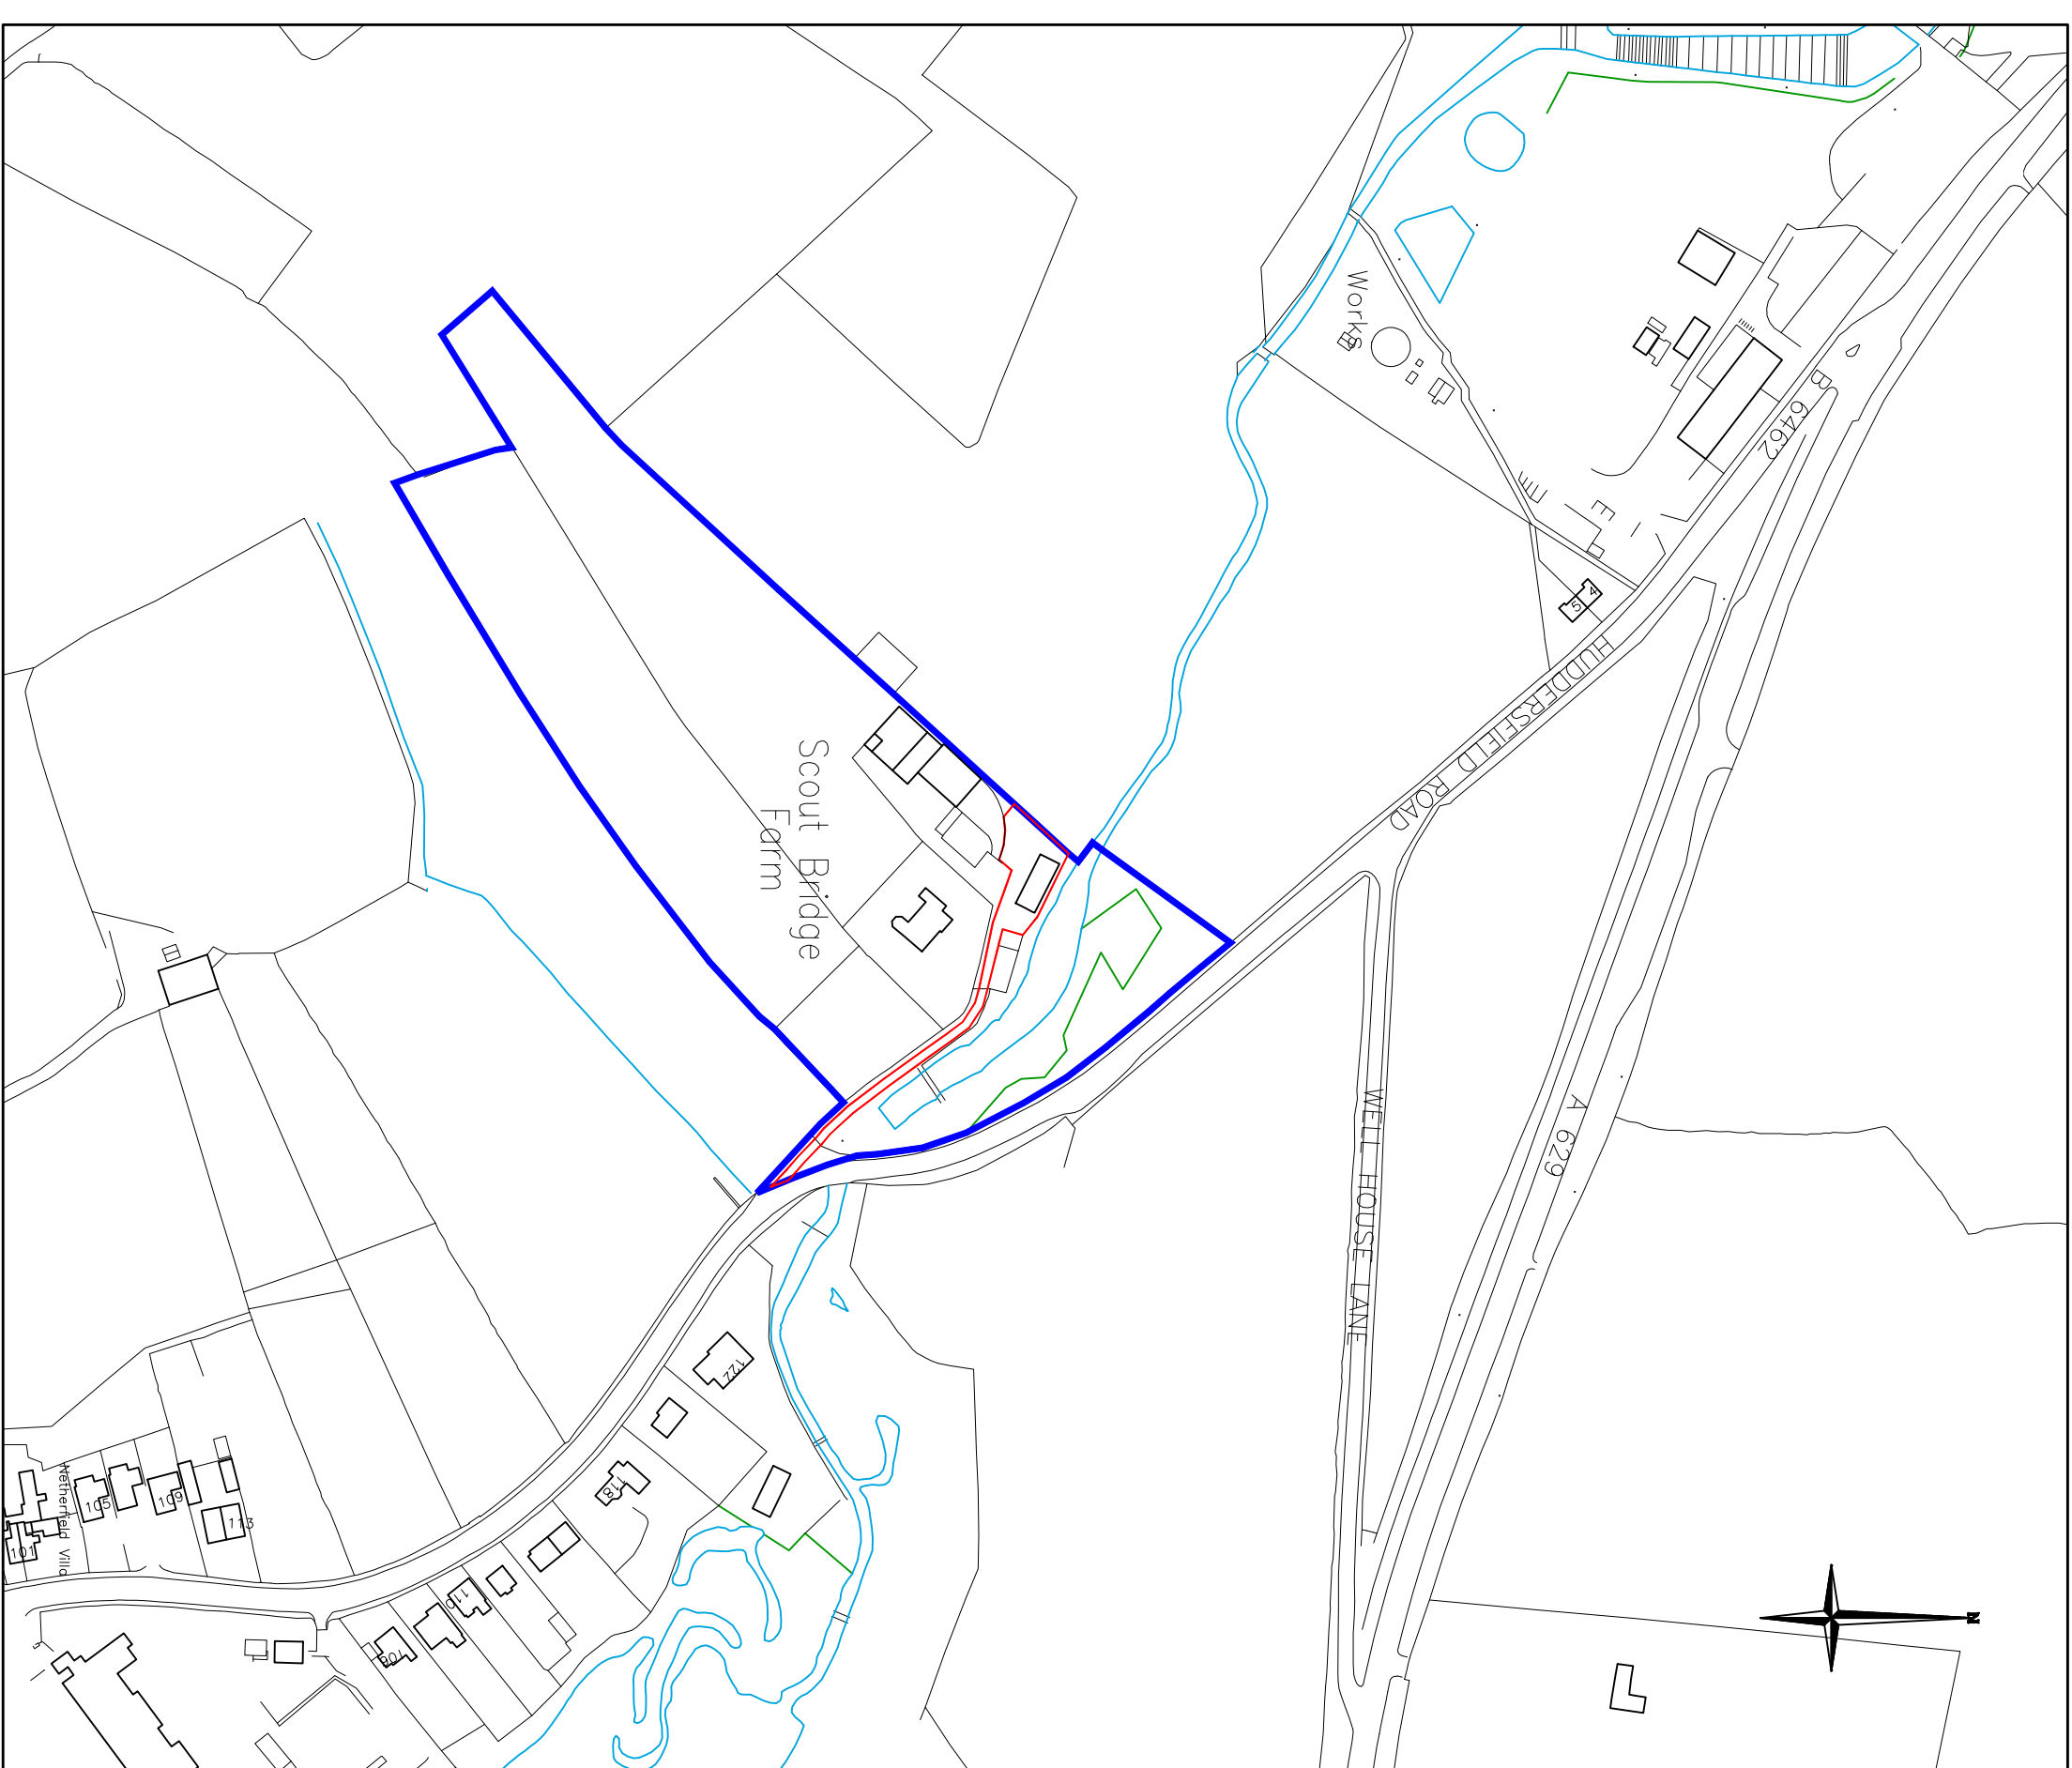
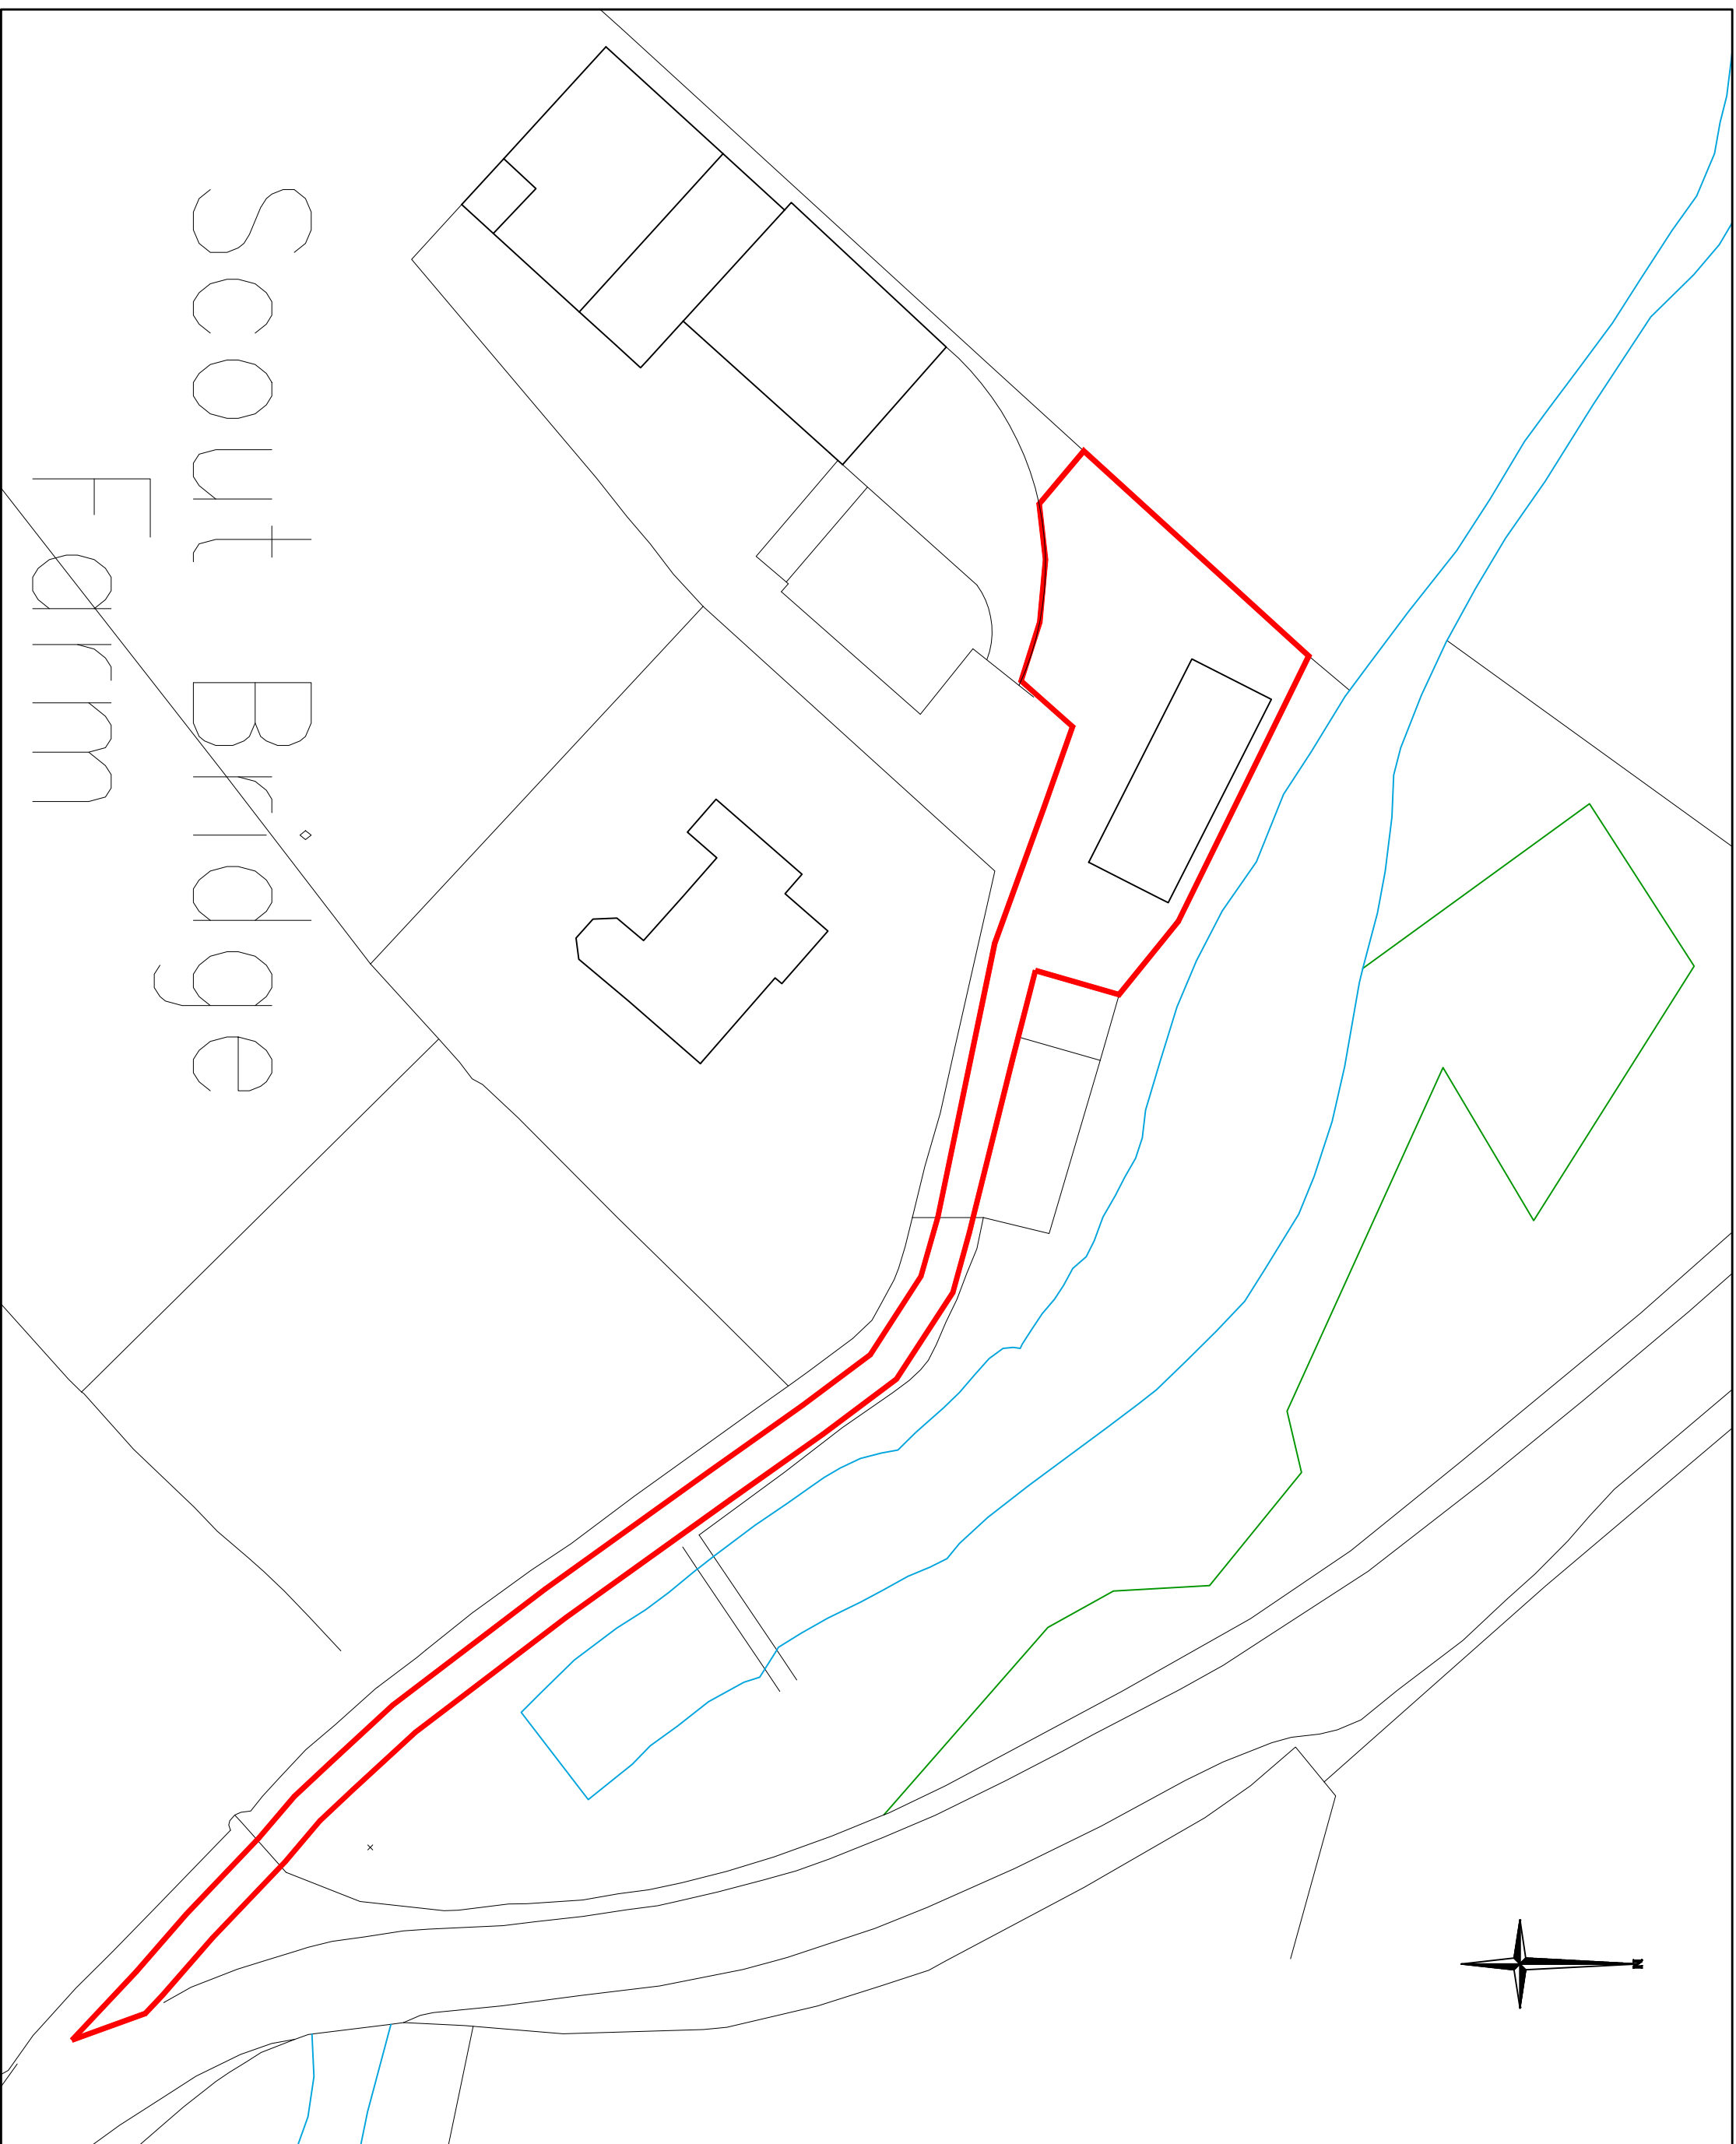


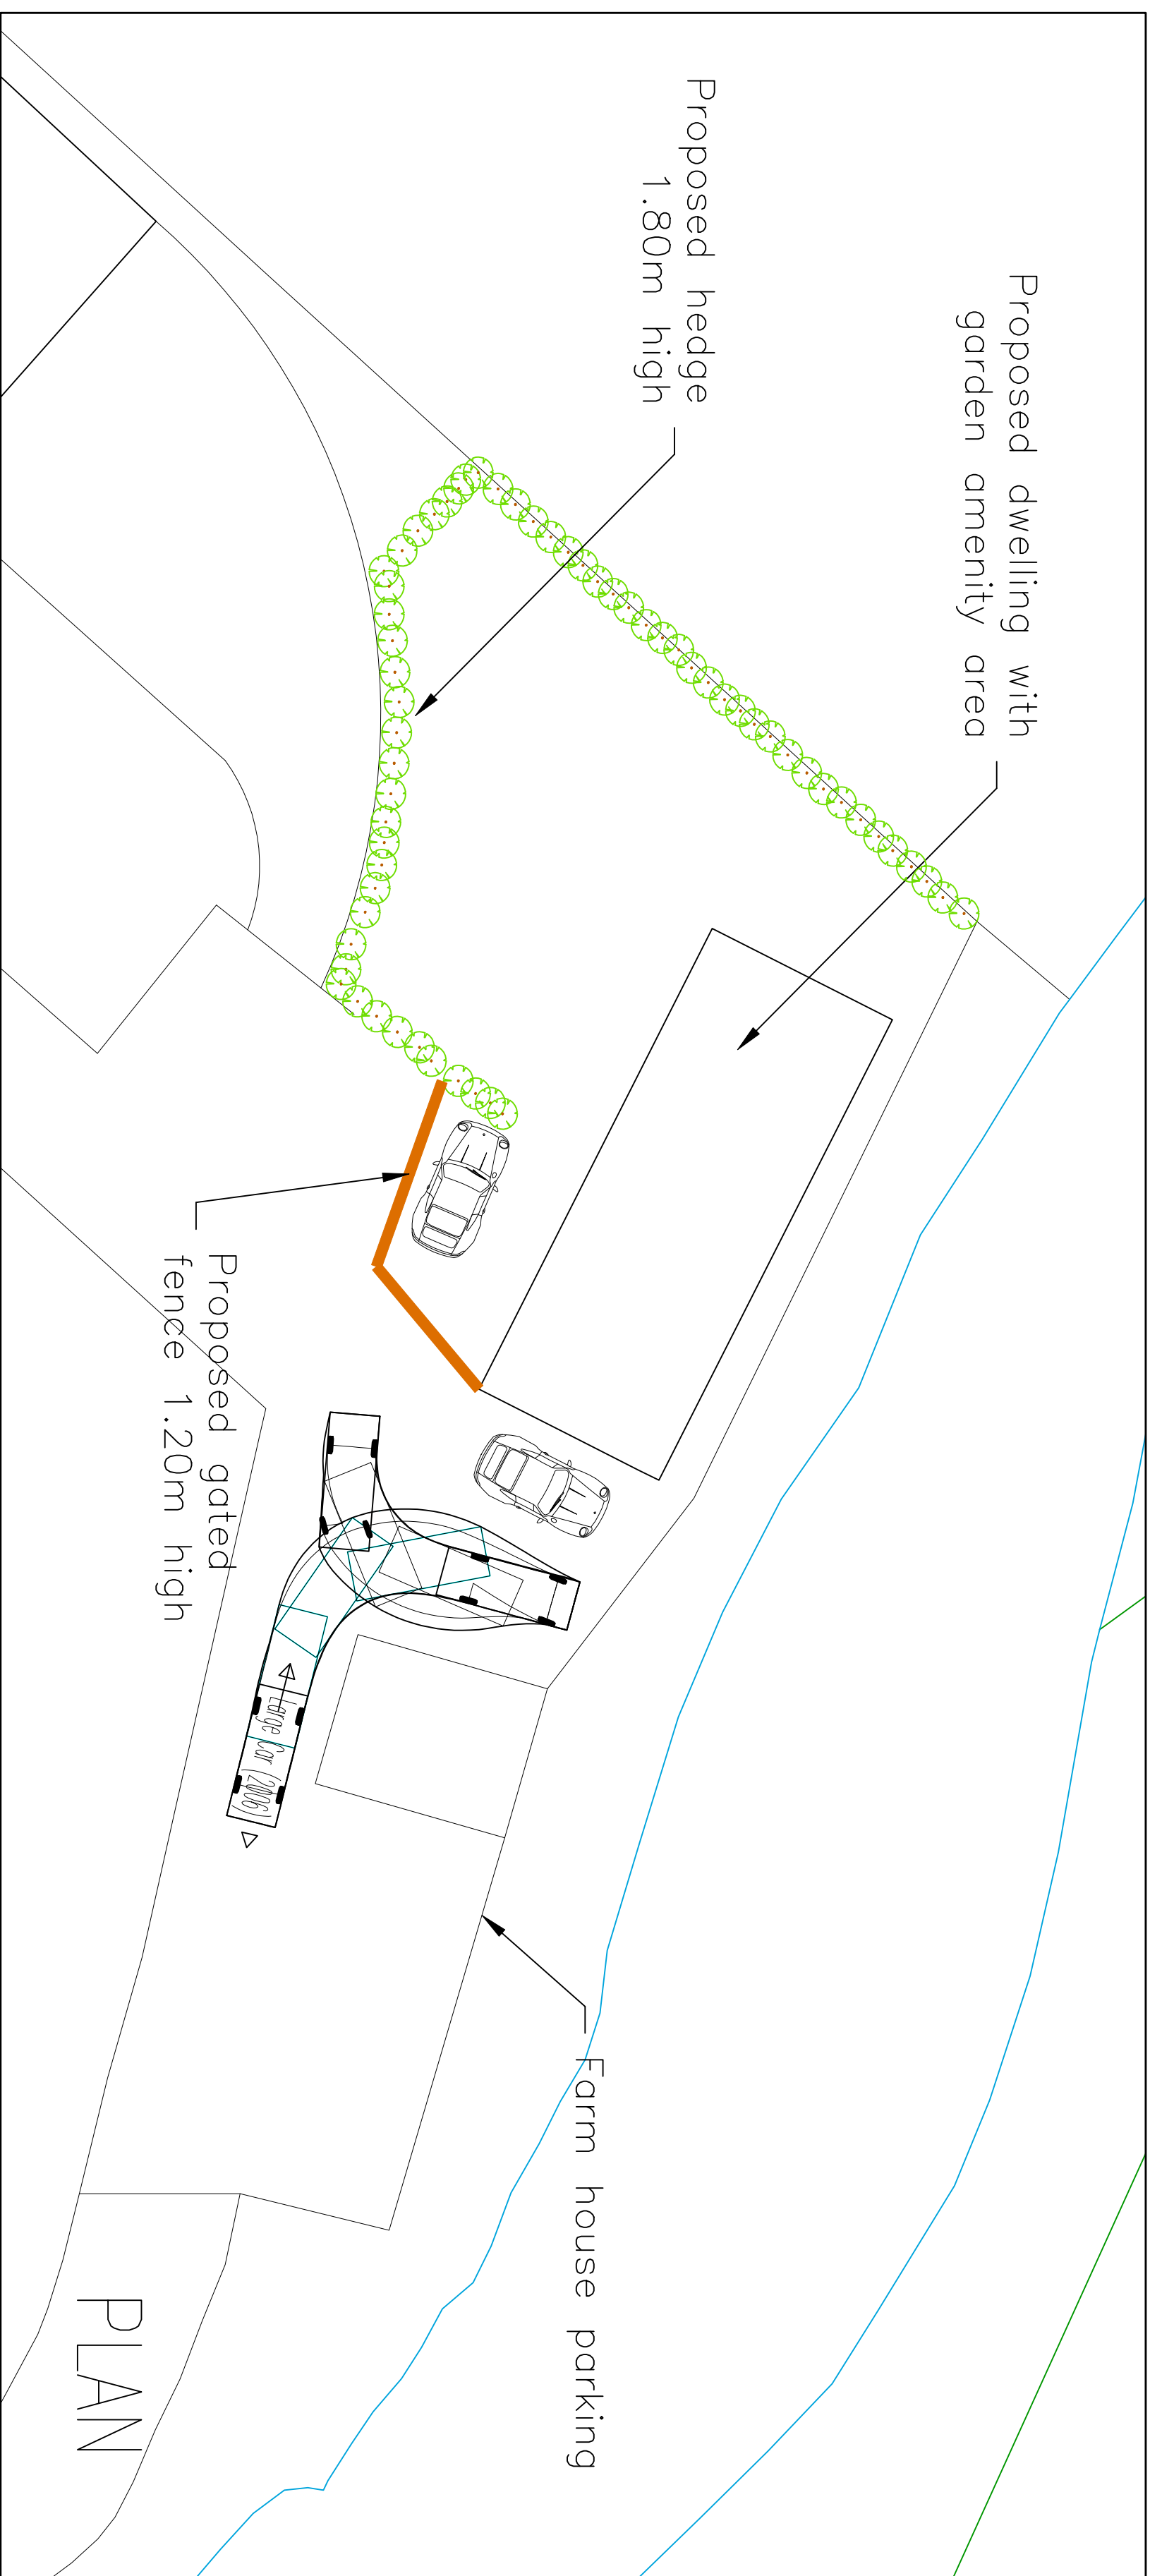

BLOCK PLAN

LOCATION PLAN

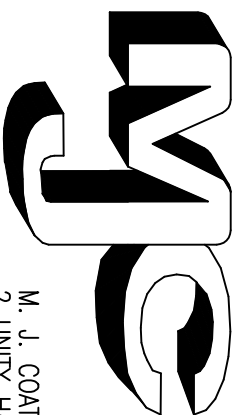

	
TELEPHONE 0113 2525625	M. J. COATES & COMPANY 2 UNITY HALL COURT WIGHAM ROAD WAKEFIELD WF3 7ED
DESIGN AND BUILDING SERVICES	LAND SURVEYS - COMPLETED DESIGN BUILDING SERVICES
CLIENT MR. R. ALICKLAND SCOUT BRIDGE FARM 17, HUDDERSFIELD ROAD PENSTONE S36 7BX	
PROJECT CHANGE OF USE OF EXISTING OUTBUILDING TO SINGLE RESIDENTIAL DWELLING	
TITLE LOCATION, BLOCK, PLAN & PLAN	
SCALE PLAN 1:200 BLOCK PLAN 1:500 LOCATION PLAN 1:2500 DRAWN BY MJC	DATE NOVEMBER 2013 CHECKED
DRAWING NO 287-001A	REVISION