existing trees along boundary to be retained

existing stone boundary wall retained

proposed garage
7.93m x 5.35m

proposed garage
7.93m x 5.35m


line of existing outbuildings


existing stone boundary wall retained

existing stone archway to be retained

ROOF - stone slates to match dwelling
pitch of roof to match dwelling
WALLS - stone to match

GROUND FLOOR

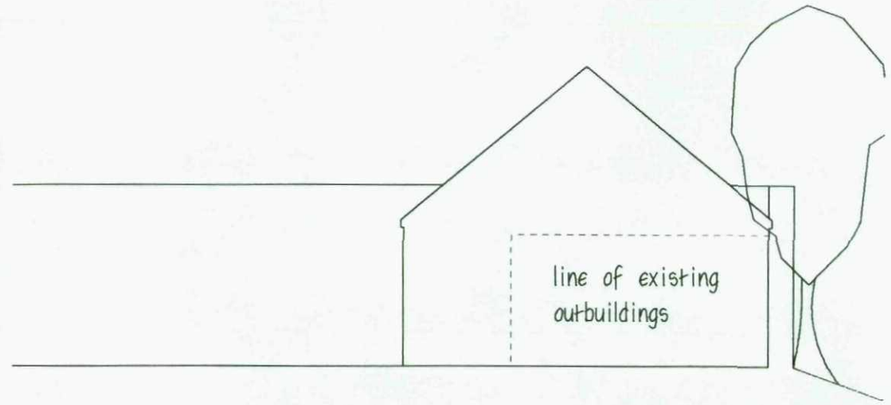

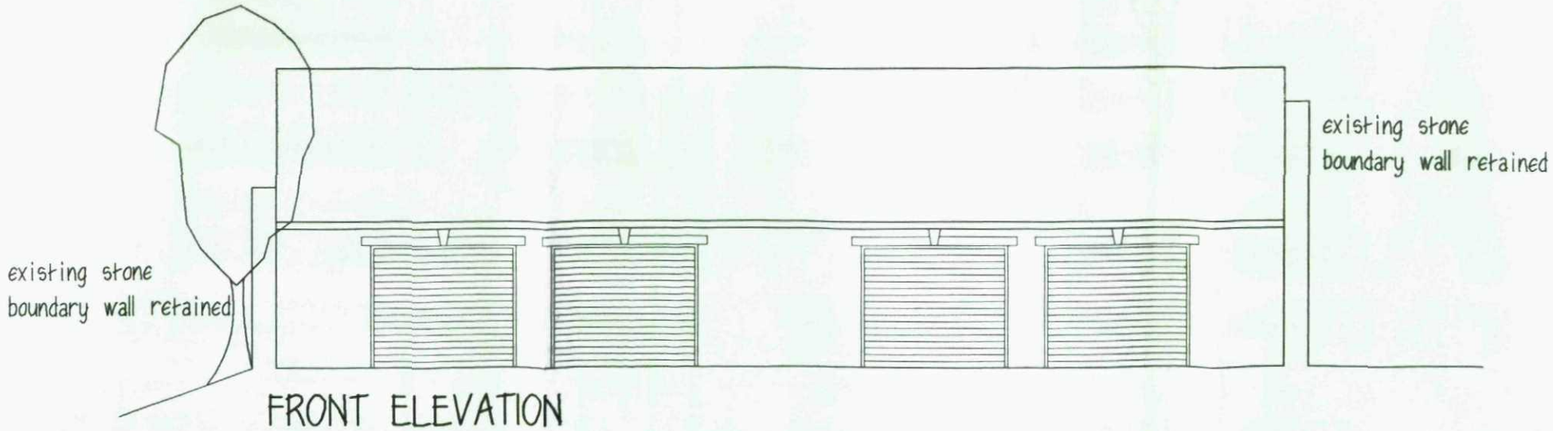

FRONT ELEVATION

Mr & Mrs G CHARLESWORTH

PROPOSED GARAGES
THE CROFT
WORSBROUGH ROAD
WORSBROUGH VILLAGE

PLANS & ELEVATIONS

1:100@A3 JUNE 12 Rev A

Peter Thompson
"Linwood"
Barnsley Road
Dodworth
Barnsley S75 3JR
M.C.I.A.T.
tel. 01226 201391
m. 07973251730
e-mail peter-thompson@hotmail.co.uk