
INFORMATION WITHIN THIS DRAWING IS NOT NECESSARILY PRODUCED TO SCALE.
ALWAYS USE FIGURED DIMENSIONS. REFER TO CO-ORDINATES IF IN DOUBT. ASK.

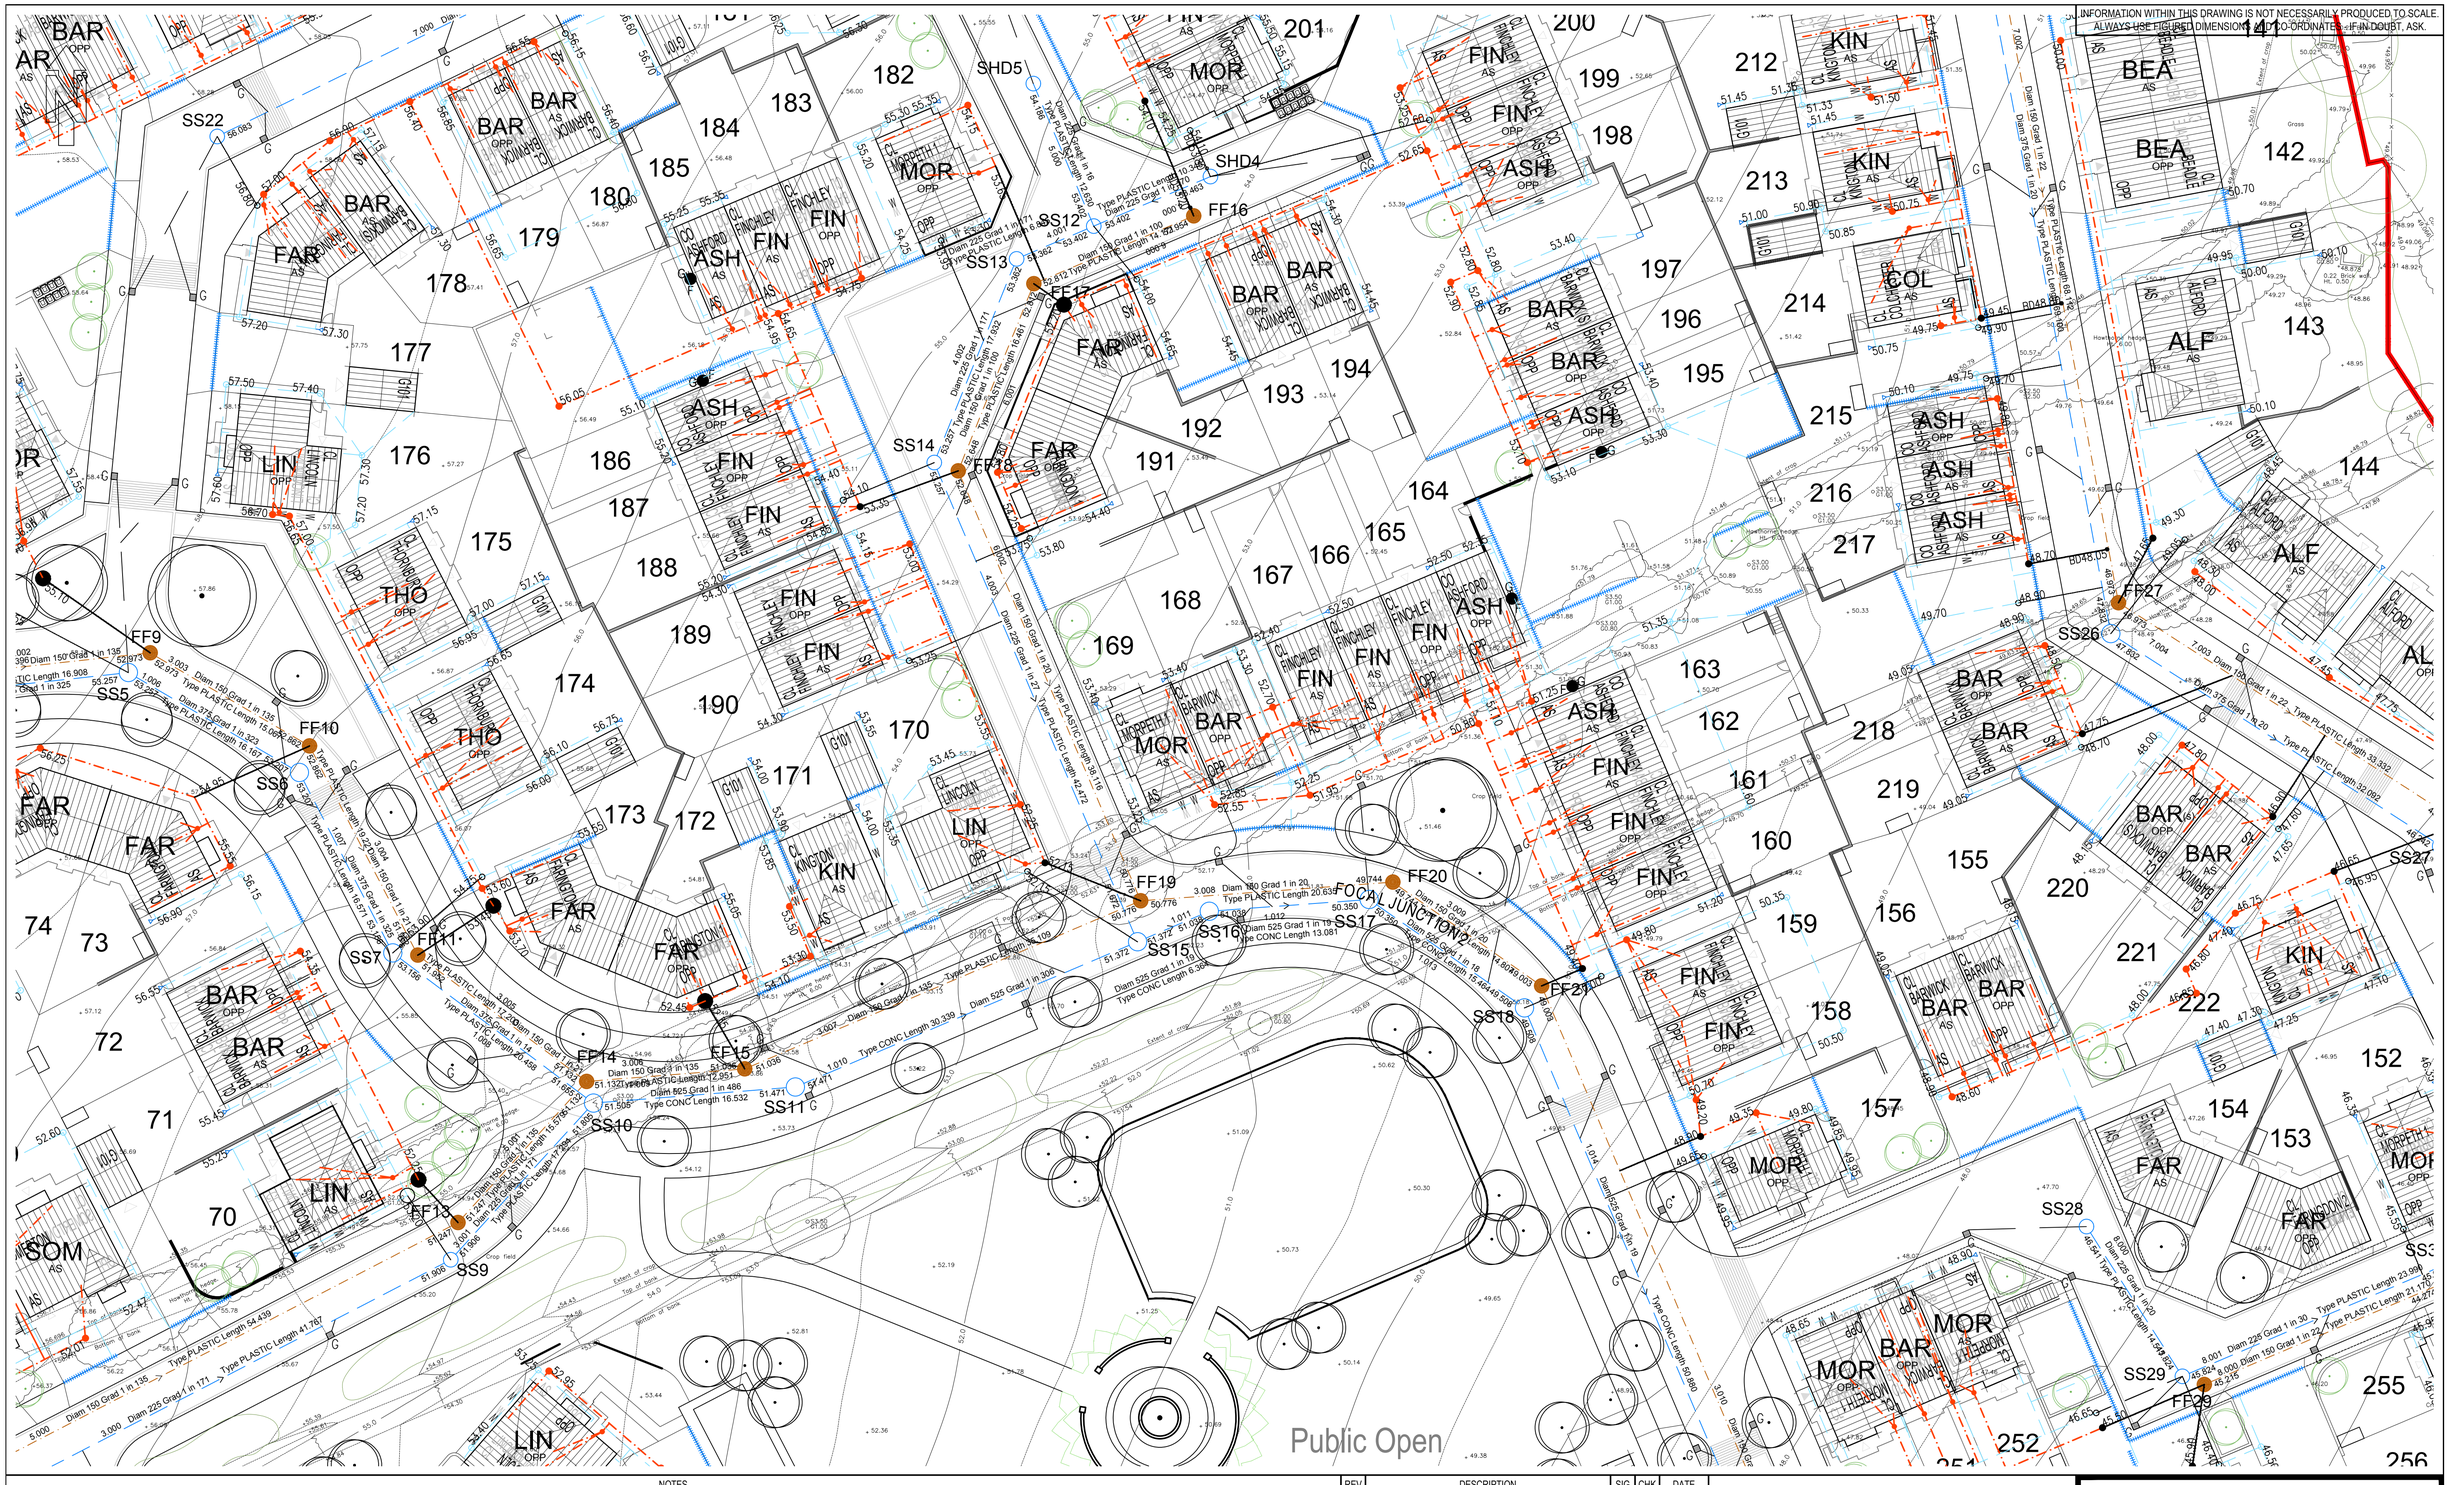

NOTES

REV	DESCRIPTION	SIG	CHK	DATE
A	First Issue.			

BARRATT & DAVID WILSON HOMES
YORKSHIRE WEST

LAND OFF CARRS LANE, CUDWORTH,
BARNSLEY, SOUTH YORKSHIRE

PLOT DRAINAGE - SHEET 04 OF 09

Eastwood & Partners
CONSULTING ENGINEERS
St. Andrew's House
23 Kingfield Road
Sheffield
S11 9AS
Tel 0114 255 4554
Fax 0114 255 4330
mail@eastwoodandpartners.com
www.eastwoodandpartners.com

SCALE WHEN PLOTTED AT A1	DRAWING STATUS
1:250	PRELIMINARY

DRAWN	CHECKED	DATE	DRAWING NUMBER	REV
BJM	CH	11.12.15	39094/029	A