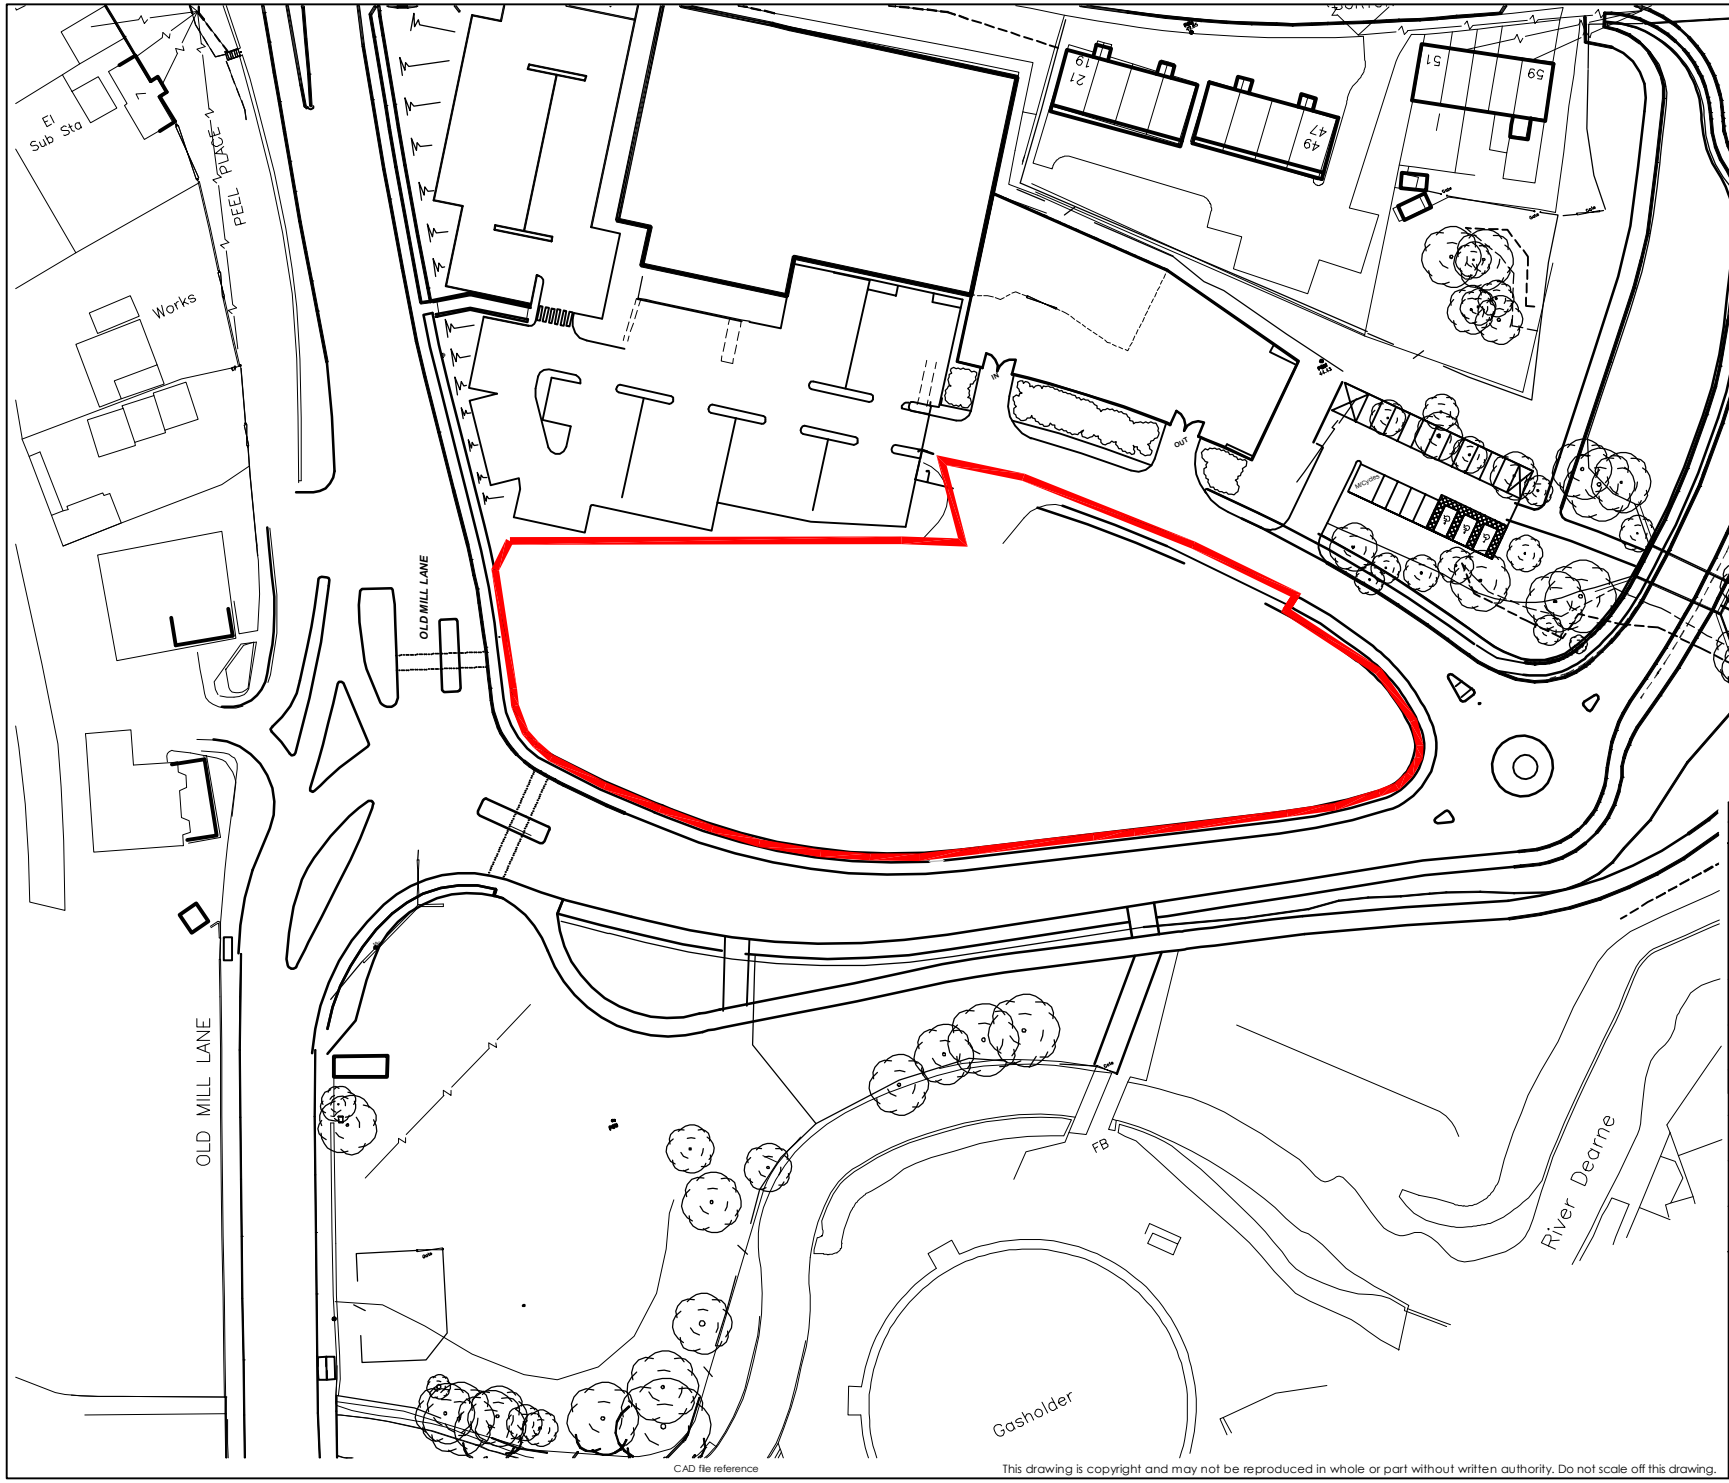

Rev	Date	Description	Rev By	Chk'd By
-	dd-mm-yy	-------	---	---

Project Title	Proposed Development Old Mill Lane BARNSLEY				
Client	Aldi Stores Ltd				
Status	PLANNING				
Scale	1:1250		Drawing Size	A4	
Drawn By	LH	Checked By	NJC	Date	03-2016
Drawing Title	Location Plan				
Job-Dwg No	1210-50			Rev	-

THE HARRIS PARTNERSHIP WAKEFIELD
2 St. Johns North, Wakefield, WF1 3QA
t. 01924 291 800 f. 01924 290 072

THE HARRIS PARTNERSHIP MANCHESTER
2nd Floor, Carvers Warehouse,
77 Dale Street, Manchester, M1 2HG
t. 0161 238 8555 f. 0161 244 5809

THE HARRIS PARTNERSHIP MILTON KEYNES
The Old Rectory, 79 High Street
Newport Pagnell, MK16 8AB
t. 01908 211 577 f. 01908 211 722

THE HARRIS PARTNERSHIP READING
101 London Road, Reading, RG1 5BY
t. 0118 950 7700 f. 0118 956 8642

THE HARRIS PARTNERSHIP
ARCHITECTS
www.harrispartnership.com

CAD file reference

This drawing is copyright and may not be reproduced in whole or part without written authority. Do not scale off this drawing.