

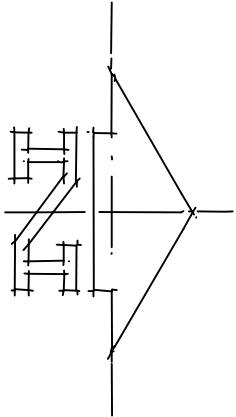
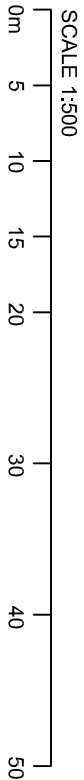
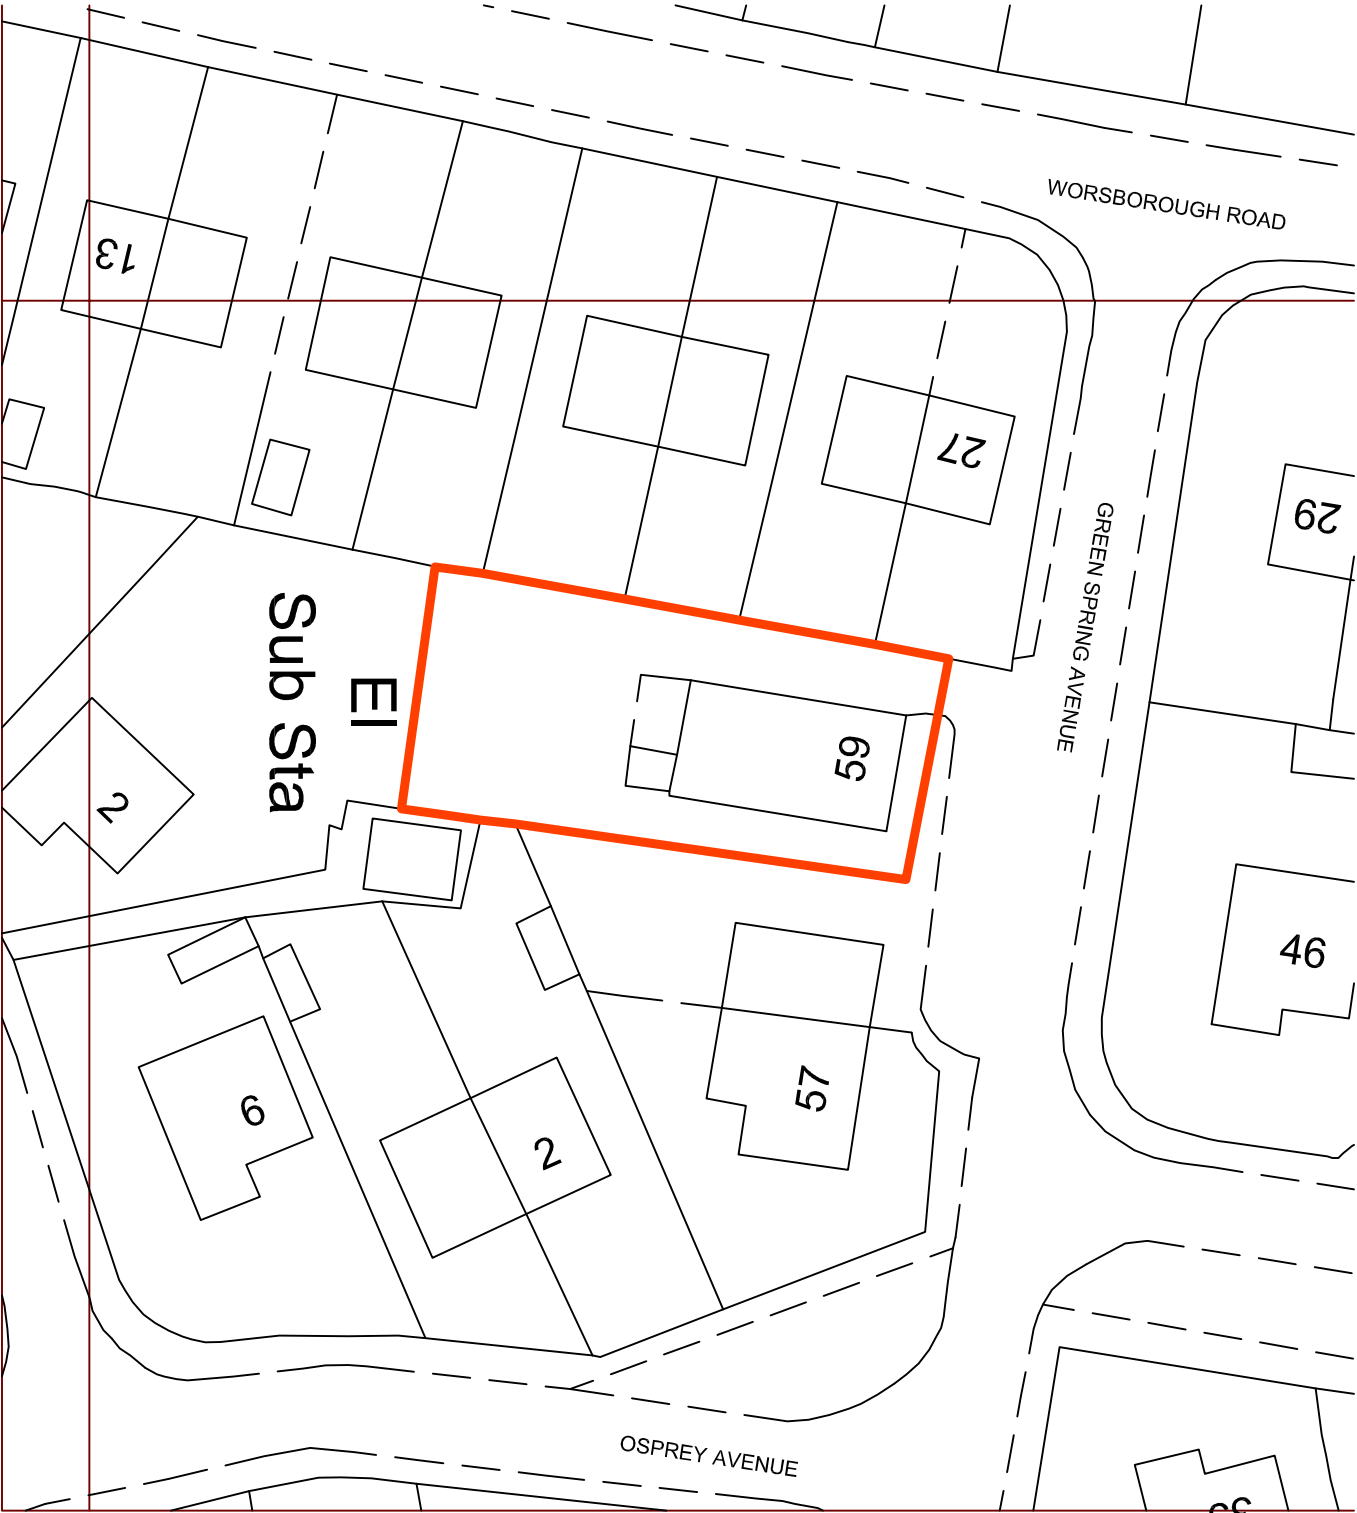


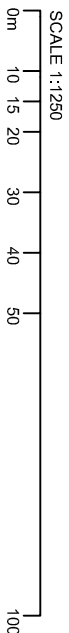

BLOCK PLAN 1:500

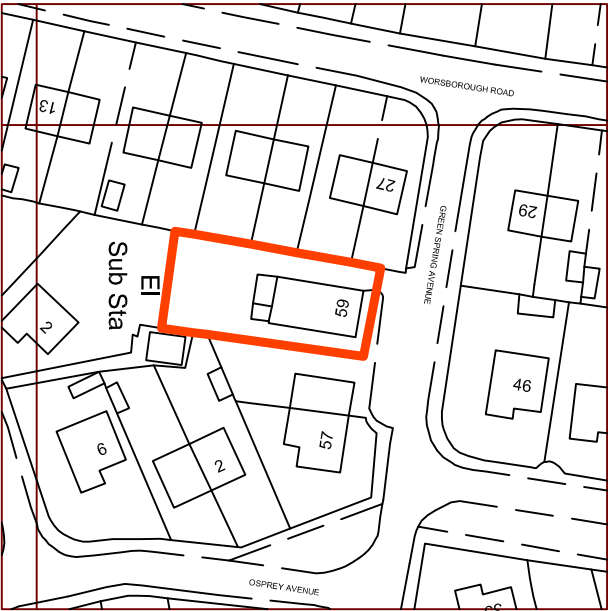

LOCATION PLAN 1:1250

© THE CONTENTS OF THIS DRAWING REMAIN THE SOLE PROPERTY OF WELLSFIELD ASSOCIATES AND MUST NOT BE COPIED OR REPRODUCED WITHOUT PRIOR PERMISSION.

FULL SURVEY NOT CARRIED OUT. DRAWING PRODUCED USING INFORMATION SUPPLIED BY THE CLIENT

Wellsfield Associates

80 High Street,
Hoddeigh,
Essex,
SS7 2PB
Tel: 01702 551123
Fax: 01702 358530
info@wellsfieldassociates.co.uk

project

CO-OP SUPERMARKET
59 GREENSPRING AVENUE
BIRDWELL
SOUTH YORKSHIRE S70 5SW

O S EXTRACT

date JUNE 2014 drawn C.J.J.

scale 1:500, 1:1250@A3 drg no. 2472.02