


Scale - meters

Copyright of this drawing is reserved by
 AXIS Architecture and issued on the
 condition that it is not copied, reproduced
 or disclosed to any third party either
 wholly or in part without the consent in
 writing of AXIS Architecture.

The contractor must verify all dimensions
 on site before making shop drawings or
 commencing work of any kind. No
 dimensions to be scaled from this
 drawing.

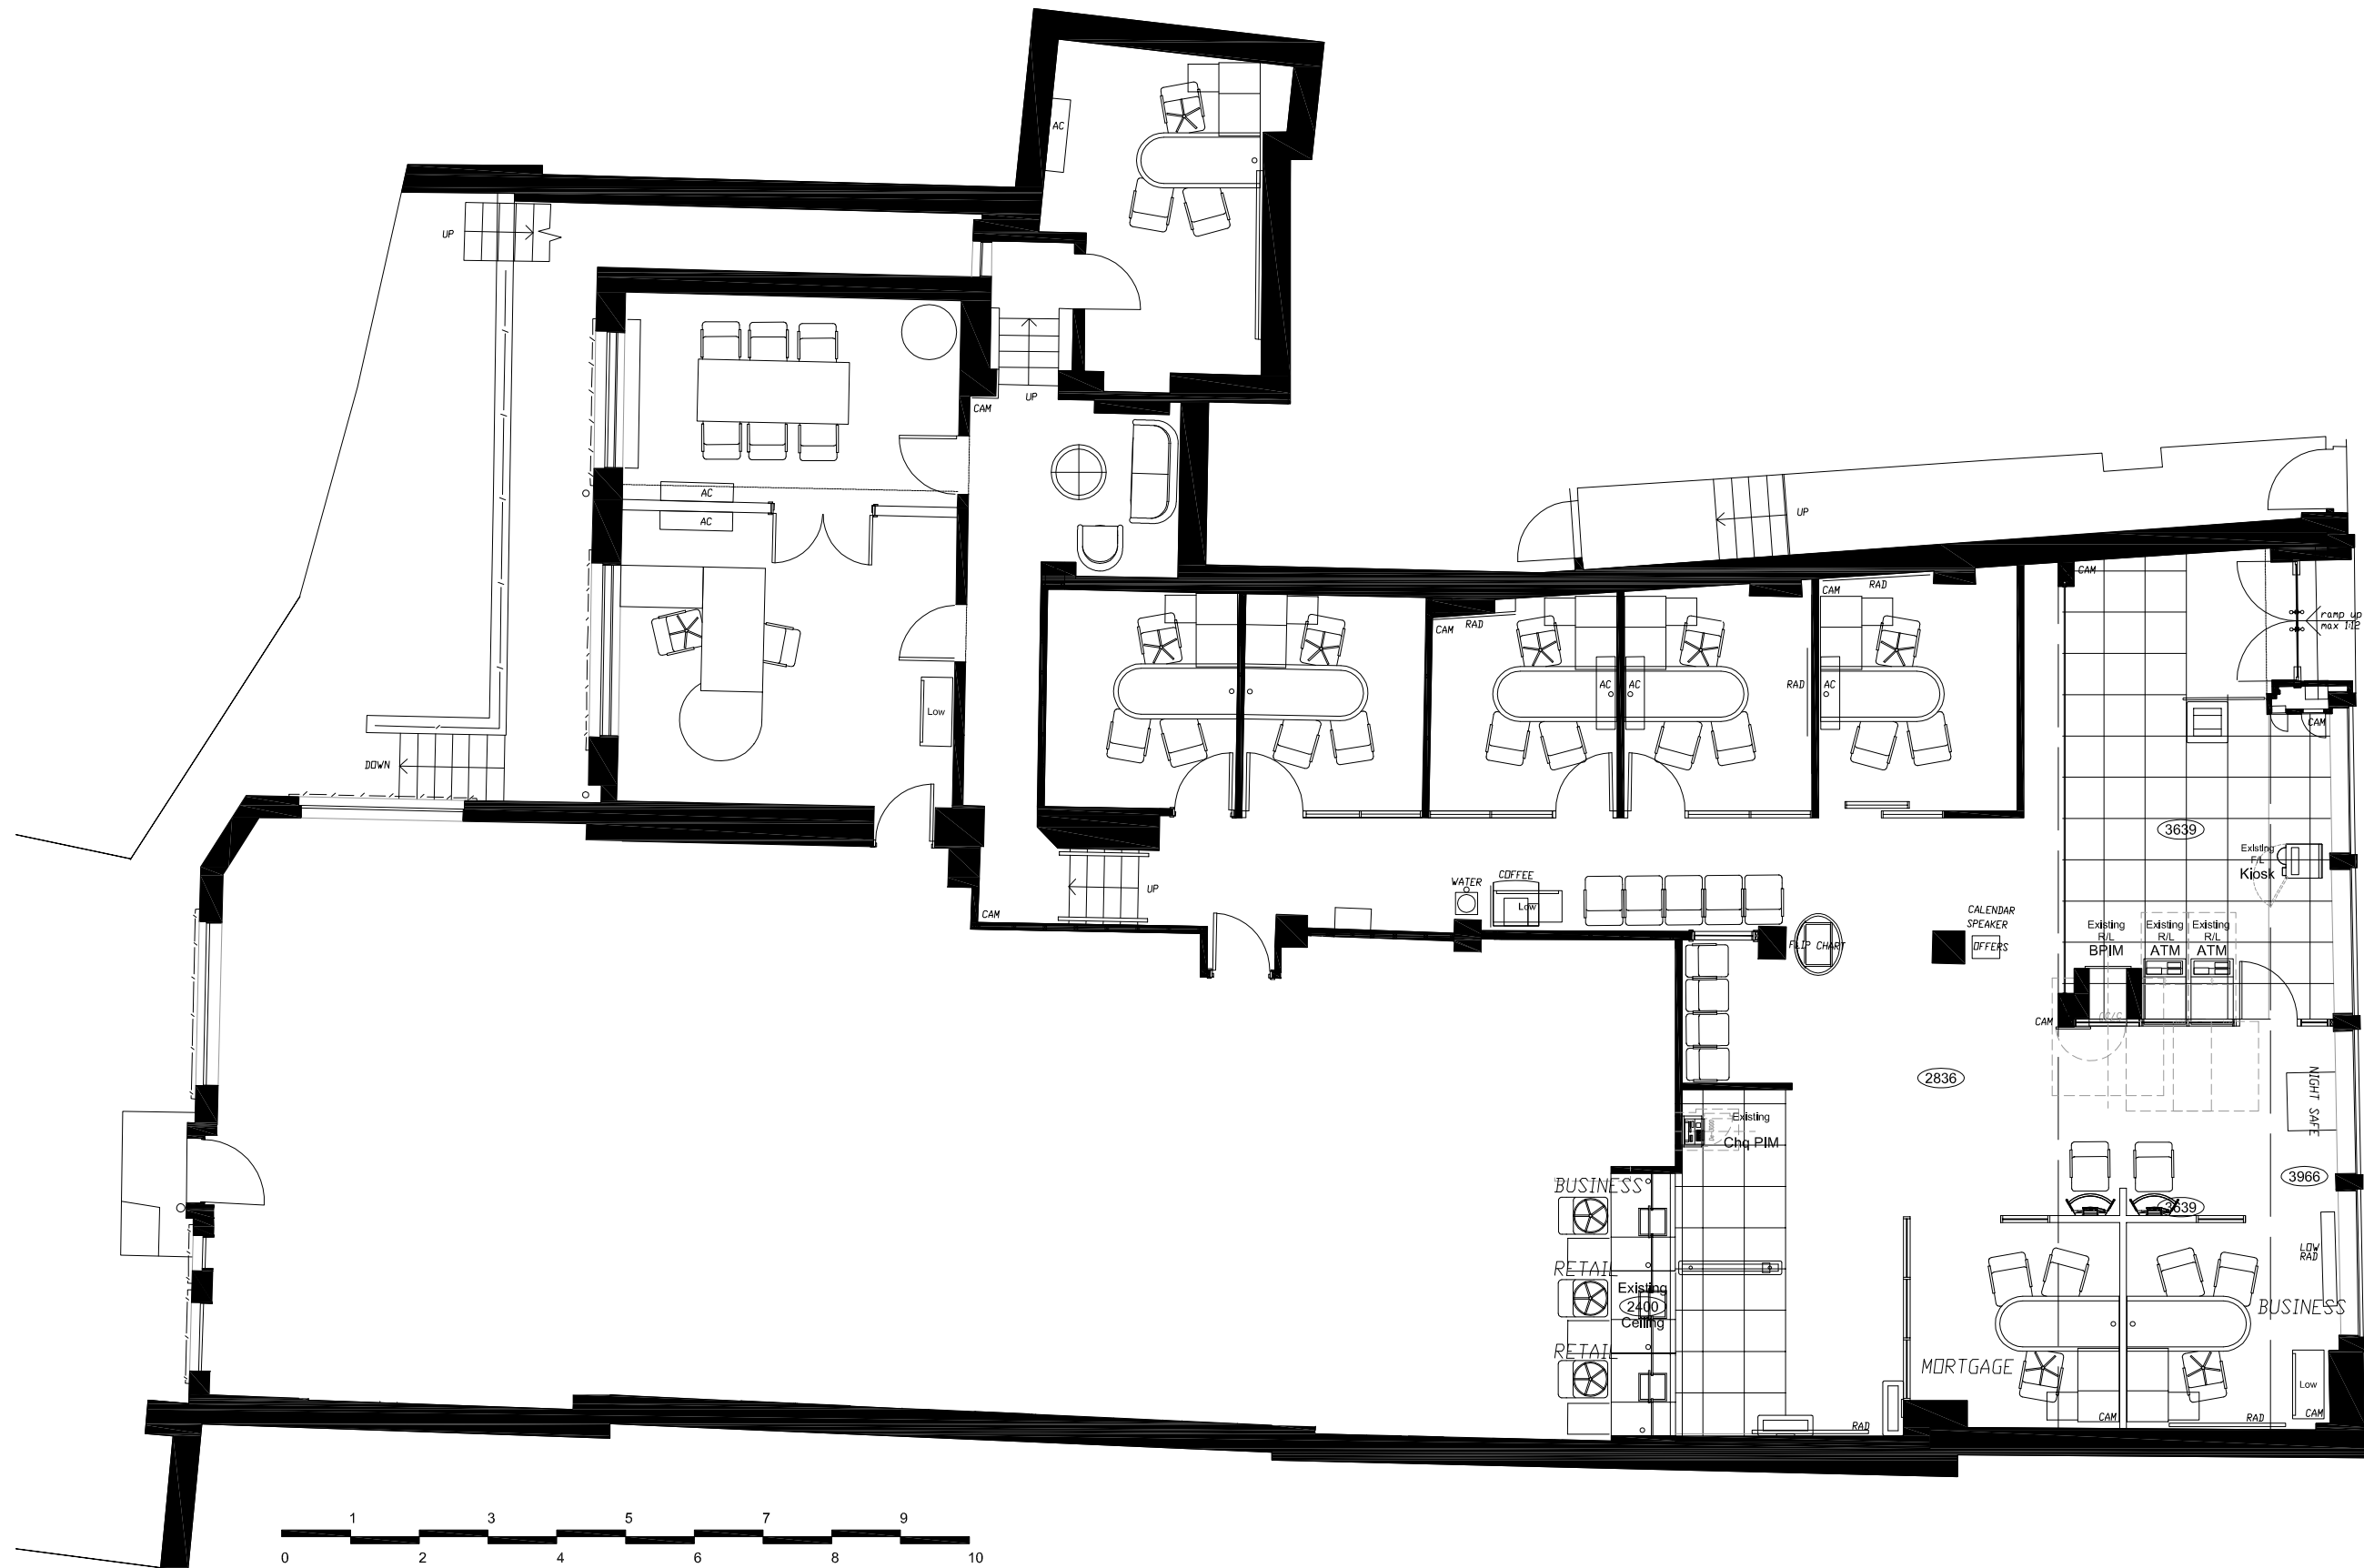

RESIDUAL RISK

Wherever possible unnecessary risk is
 designed out of these proposals.
 Where residual risk remains this is
 assessed and identified on the relevant
 drawings with this symbol.
 Refer to the note and the relevant
 measures in the Health + Safety
 documentation

Revision			
Client		HSBC 	
Project		Barnsley Project GRS	
Location		5 Market Hill S. Yorks. S70 2PY Sort Code 40-09-12	
Title		Existing Plans Ground Floor	
Scale		Drawn	Checked
A1	A3	LRS	
1:50	1:100		
Date		Status	PLANNING
23.03.2010			
Drawing Revision			Revision
26326_GF_EX_PL			-



Tel 01904 562400 Fax 01904 562462
 www.simpsonyork.co.uk

Working in Partnership with

