



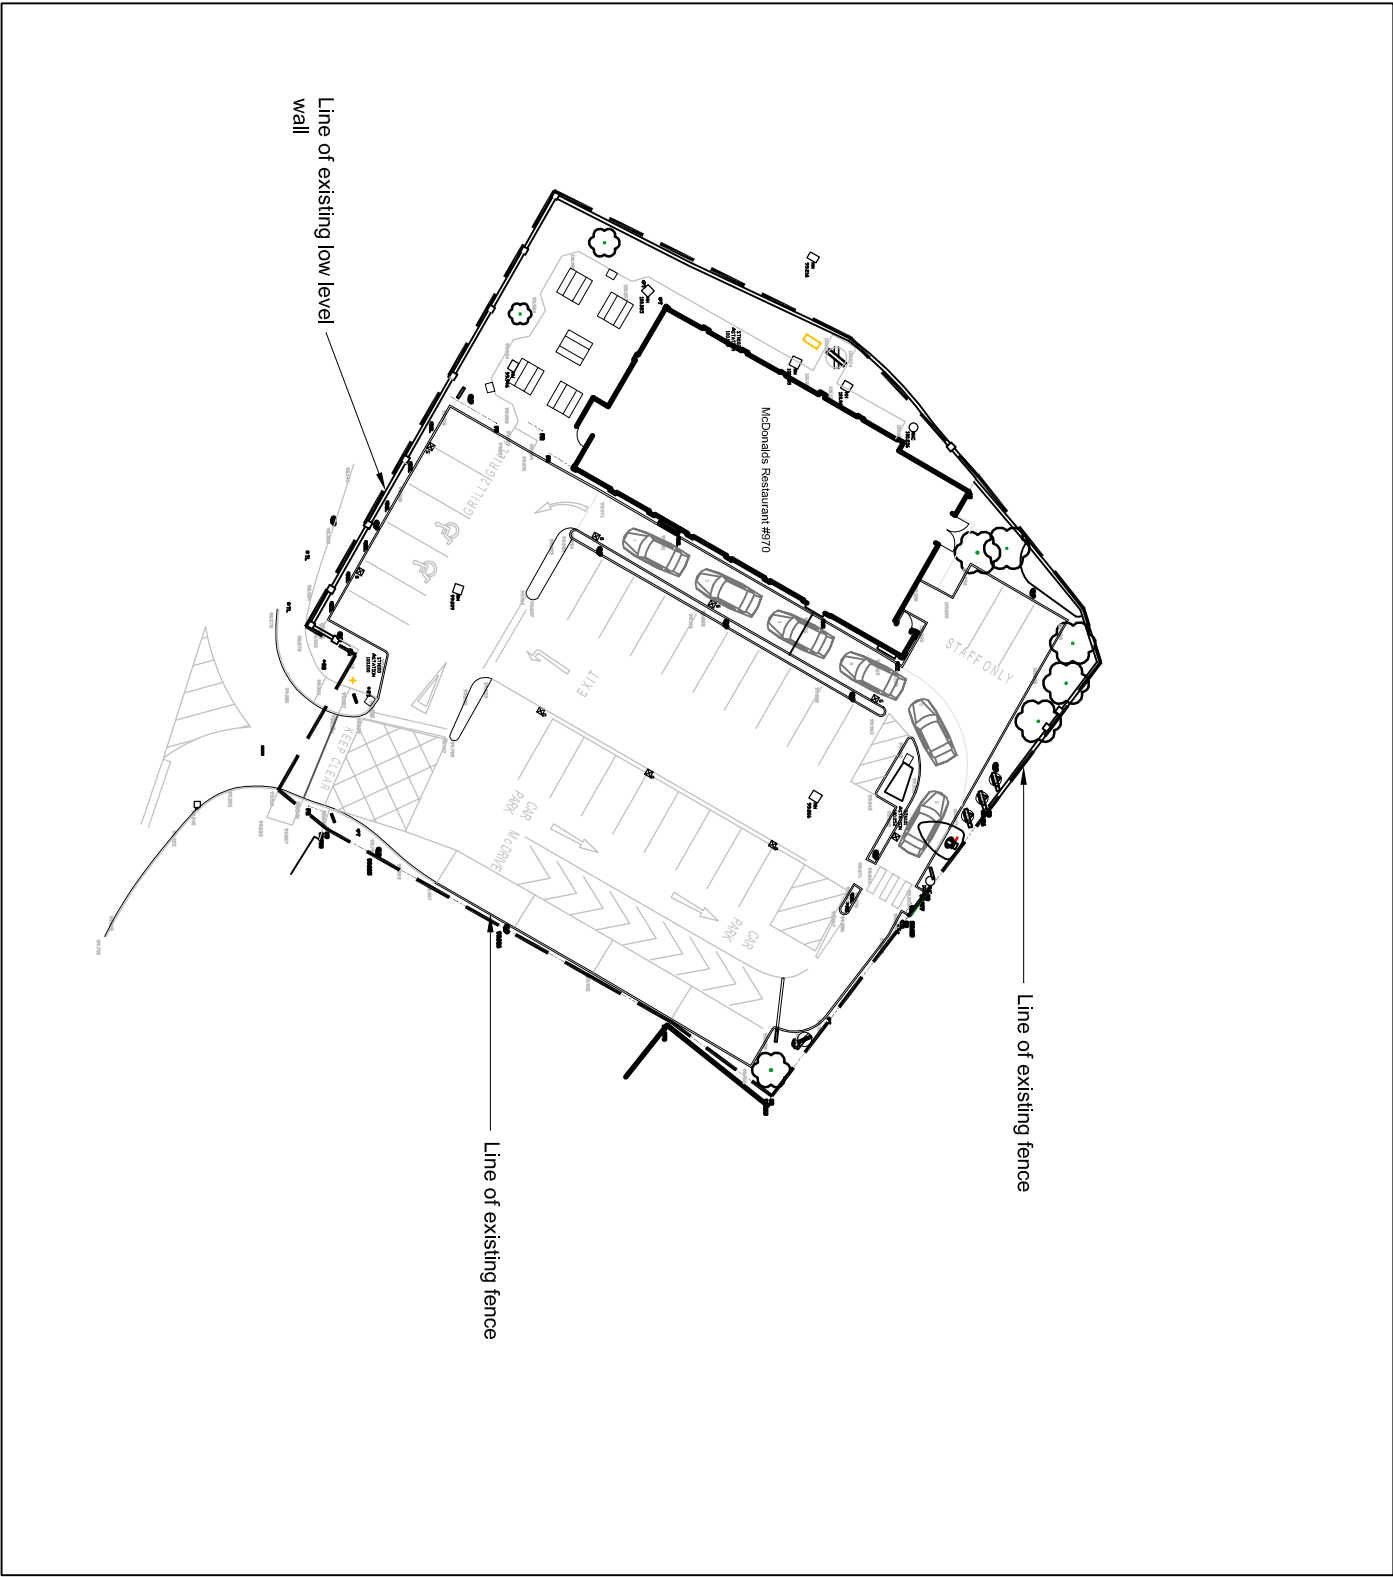

BLOCK PLAN

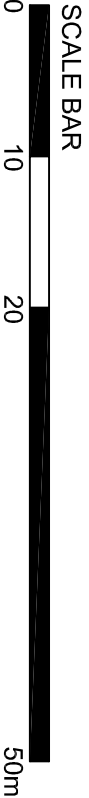

Century Buildings
St Mary's Paragon
St Mary's Church
E: +44 (0) 151-214 4370
F: +44 (0) 151-214 4371



Notes:
All drawings to be read in conjunction with all other drawings as noted on issue sheet.

Extent of Site Boundary indicated thus: _____

SITE FINISHES	
PERIMETER FENCE	TIMBER FENCE
BOUNDARY WALL	BRICK
CAR PARK FINISH	TARMAC
DRIVE THRU FINISH	TARMAC
PATIO FINISH	BLOCK PAVING
FOOTPATHS	TARMAC
SOFT LANDSCAPING	LOW LEVEL SHRUBS/ TREES

REV.		DATE	DRAWING REVISIONS	BY	CHECKED

GENERAL NOTES:
All works are to be undertaken in accordance with the Building Regulations and the latest British Standards.
All proprietary materials and products are to be used strictly in accordance with the manufacturer's instructions.
All dimensions to be checked on site prior to construction.

PROPOSED DEVELOPMENT AT		STORE No 1:-
Barnsley		0970

ON BEHALF OF :-	
McDonald's Restaurants Ltd	
DRAWING TITLE :-	
BLOCK PLAN	

DRAWN BY	CHECKED BY	DRAWING No.	REV No.
CP	DP	4138_0970_02	
SCALE & SIZE	DATE		
1:500@A3	01.12.09		



Century Buildings
St Mary's Paragon
St Mary's Church
E: +44 (0) 151-214 4370
F: +44 (0) 151-214 4371

