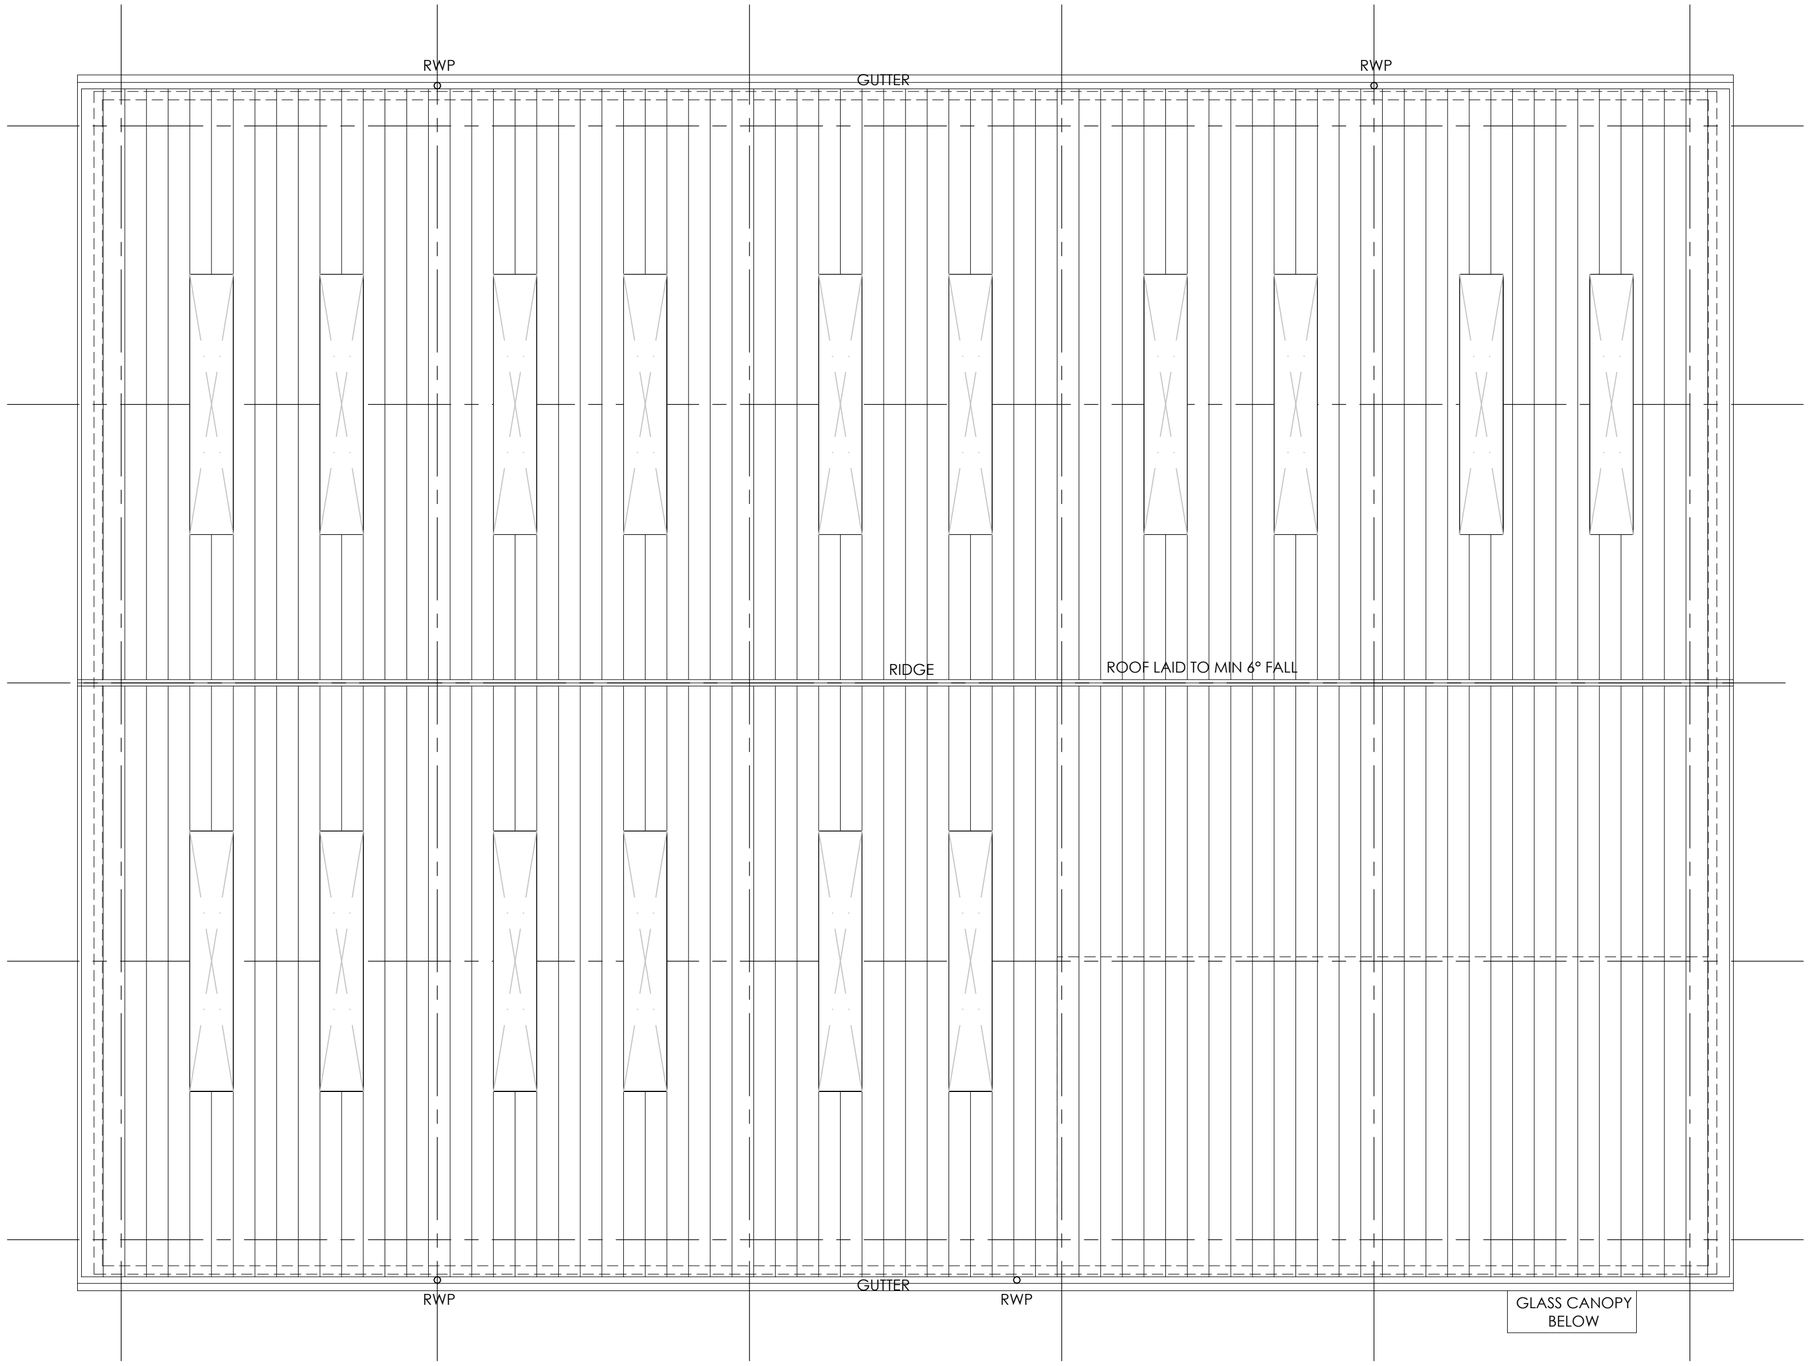

ROOF TO HAVE TRIPLE SKIN NON FRAGILE ROOF LIGHTS EQUIVALENT TO 10% WAREHOUSE FLOOR AREA (shown indicatively)

PROPOSED ROOF PLAN

Proposed Roof Plan - Unit 5D
Scale 1:100 @ A2

0 1000 2000 3000 4000 5000mm
SCALE 1:100

CAD file reference 14698C - 17.0 Drawings\100 Series-Planning

Rev	Date	Description	Rev By	Chk'd By
-	dd-mm-yy	----	---	---

Project Title	Proposed Development Unit 5D Ashroyd Business Park Junction 36 M1 Barnsley S74 9SB
Client	Network Space Ltd
Status	Planning
Scale	1:100
Drawing Size	A2
Date	March 2018
Drawn By	AT
Checked	DT
Drawing Title	Proposed Roof Plan - Unit 5D
Job-Dwg No	14698C-128
Rev	-

■ 2 St. Johns North, Wakefield, WF1 3QA t. 01924 291800
□ Carvers Warehouse, 77 Dale Street, Manchester, M1 2HG t. 0161 2388555
□ The Old Rectory, 79 High Street, Newport Pagnell, MK16 8AB t. 01908 211377
□ 101 London Road, Reading, RG1 5BY t. 0118 9507700
□ 10 Gees Court, St Christophers Place, London, W1U 1JJ t. 0207 4091215

THE HARRIS PARTNERSHIP
ARCHITECTS
www.harrispartnership.com

This drawing is copyright and may not be reproduced in whole or part without written authority. Do not scale off this drawing.