
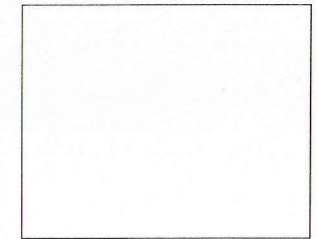


BLOCK PLAN SCALE 1:500@a4 Hillthorpe, 3 Dark Lane, Off Keresforth Hill Road, Barnsley S70 6RR

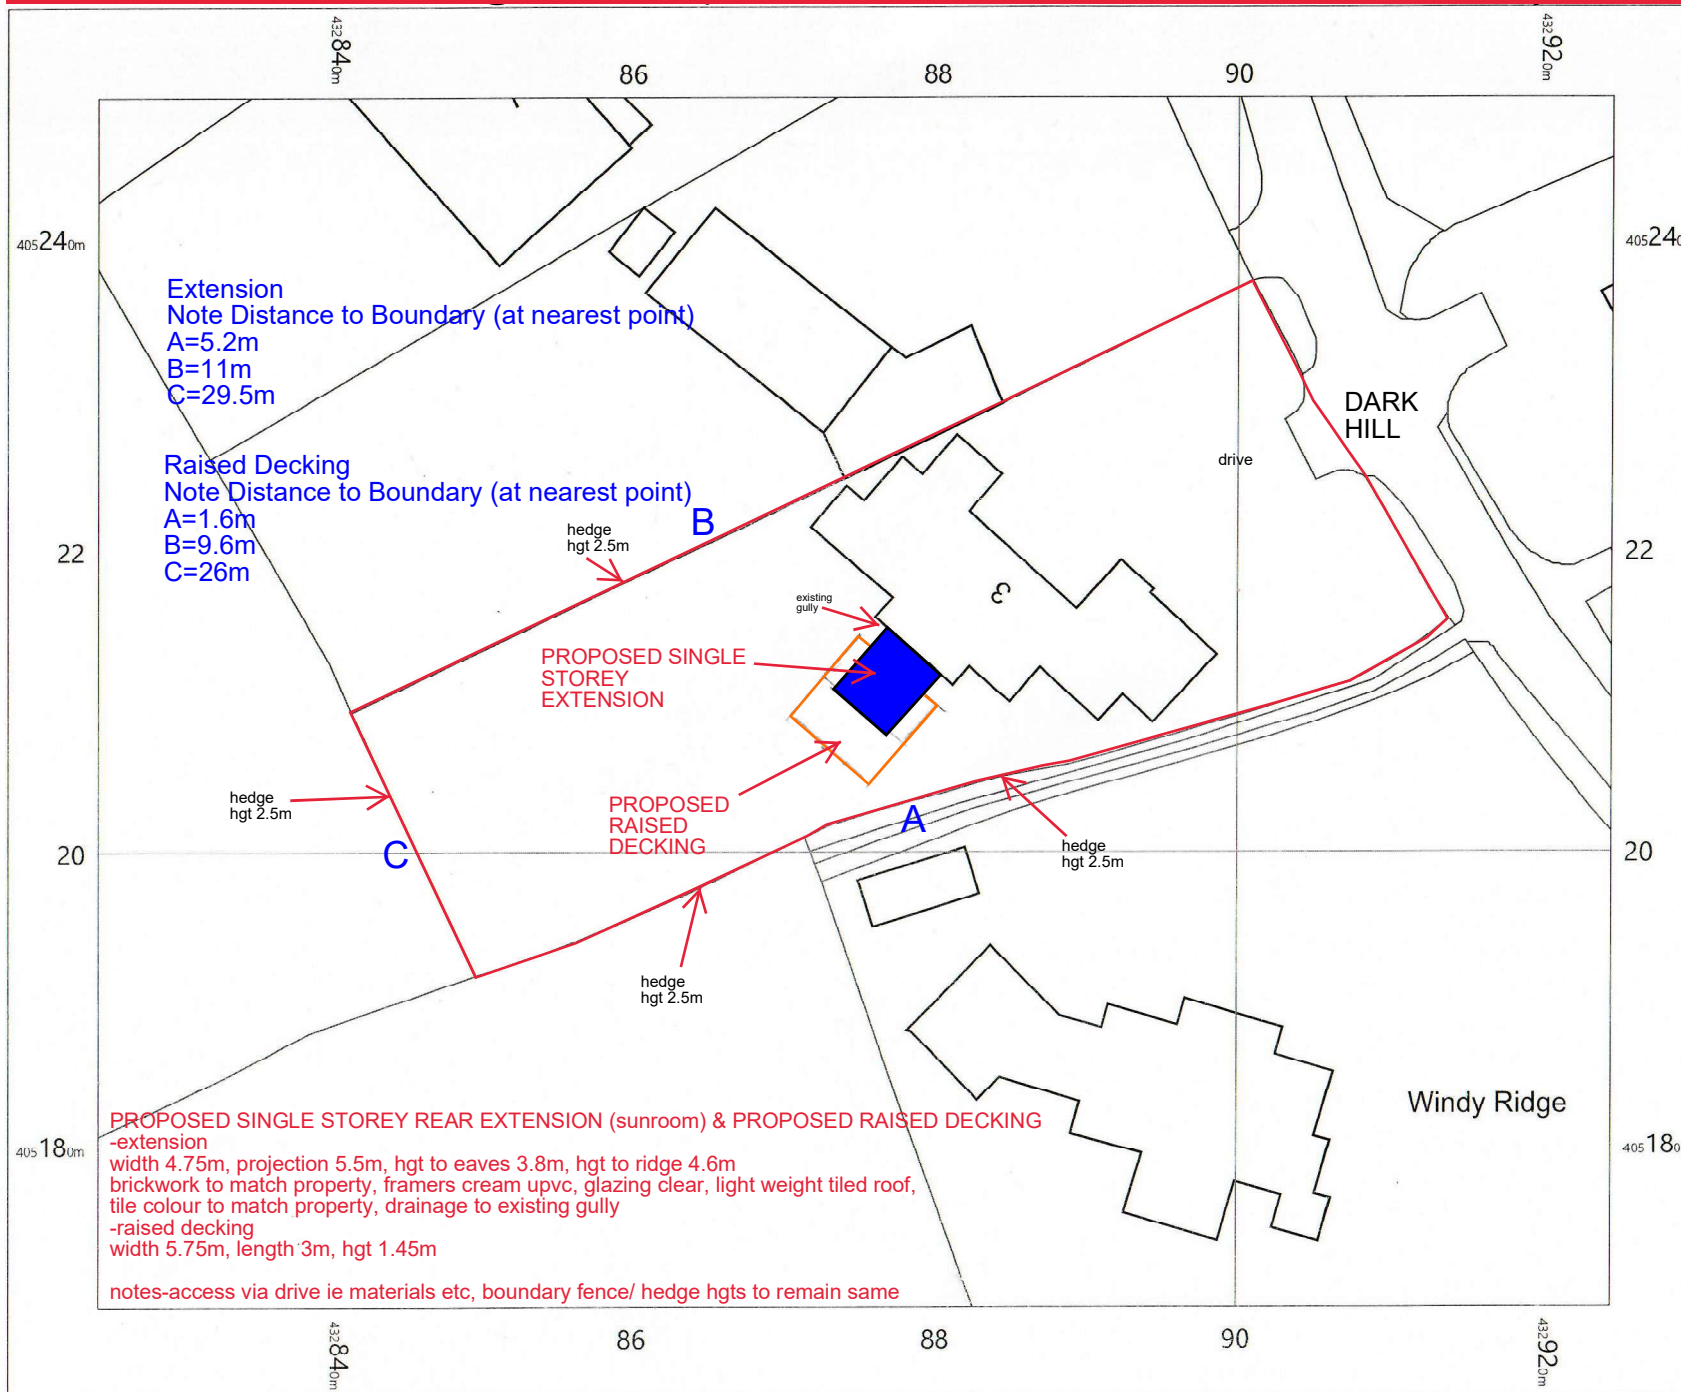

SolarFrame

OS MasterMap 1250/2500/10000
scale

Monday, April 4, 2022, ID:
CM-01030040

www.centremapslive.co.uk

1:500 scale print at A4, Centre:
432875 E, 405210 N

©Crown Copyright Ordnance
Survey. Licence no. 100019980



FOR A BETTER POINT OF VIEW