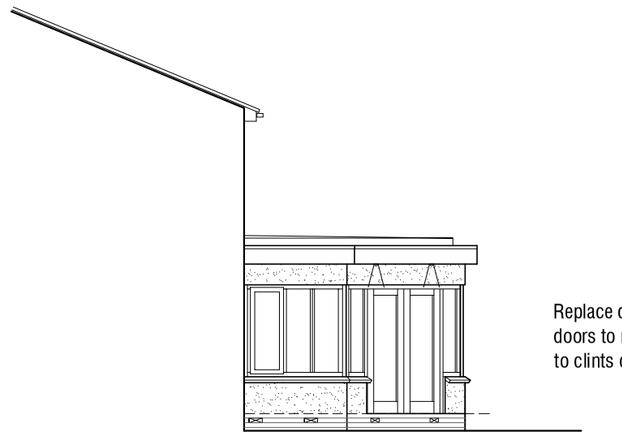

West Elevation 1:100

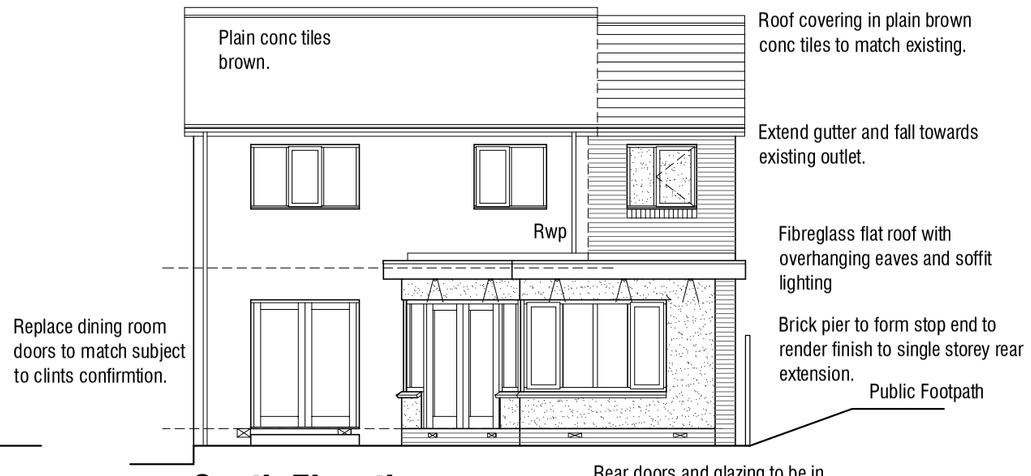

South Elevation 1:100

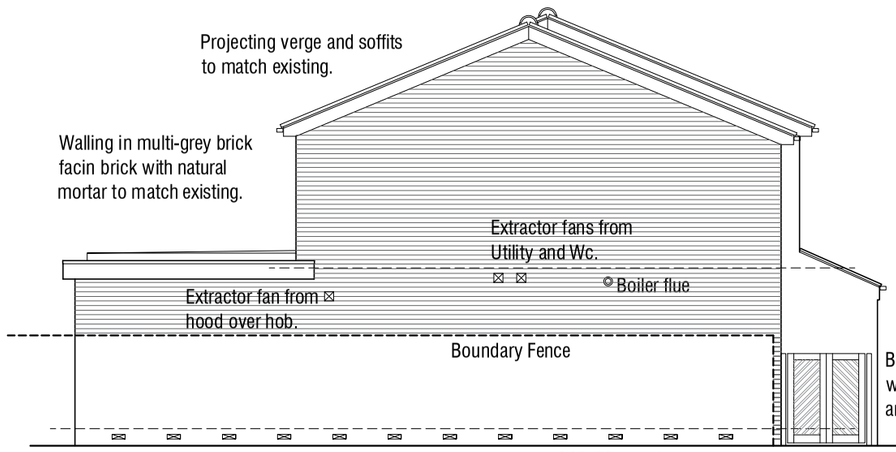

East Elevation 1:100

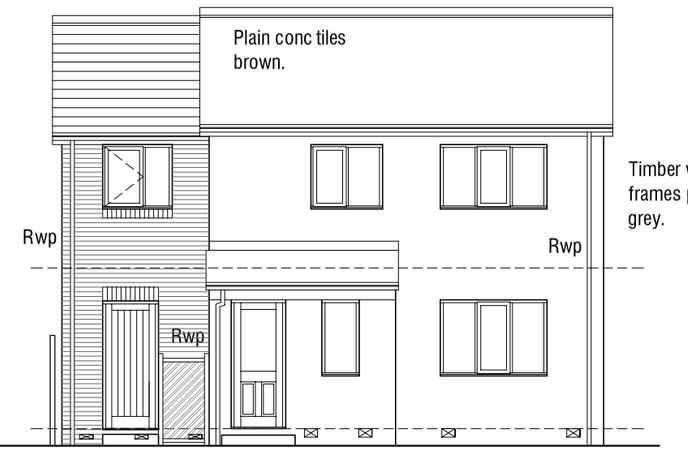

North Elevation 1:100

Rear doors and glazing to be in Upvc or aluminium frames with colour finish to be agreed with client.

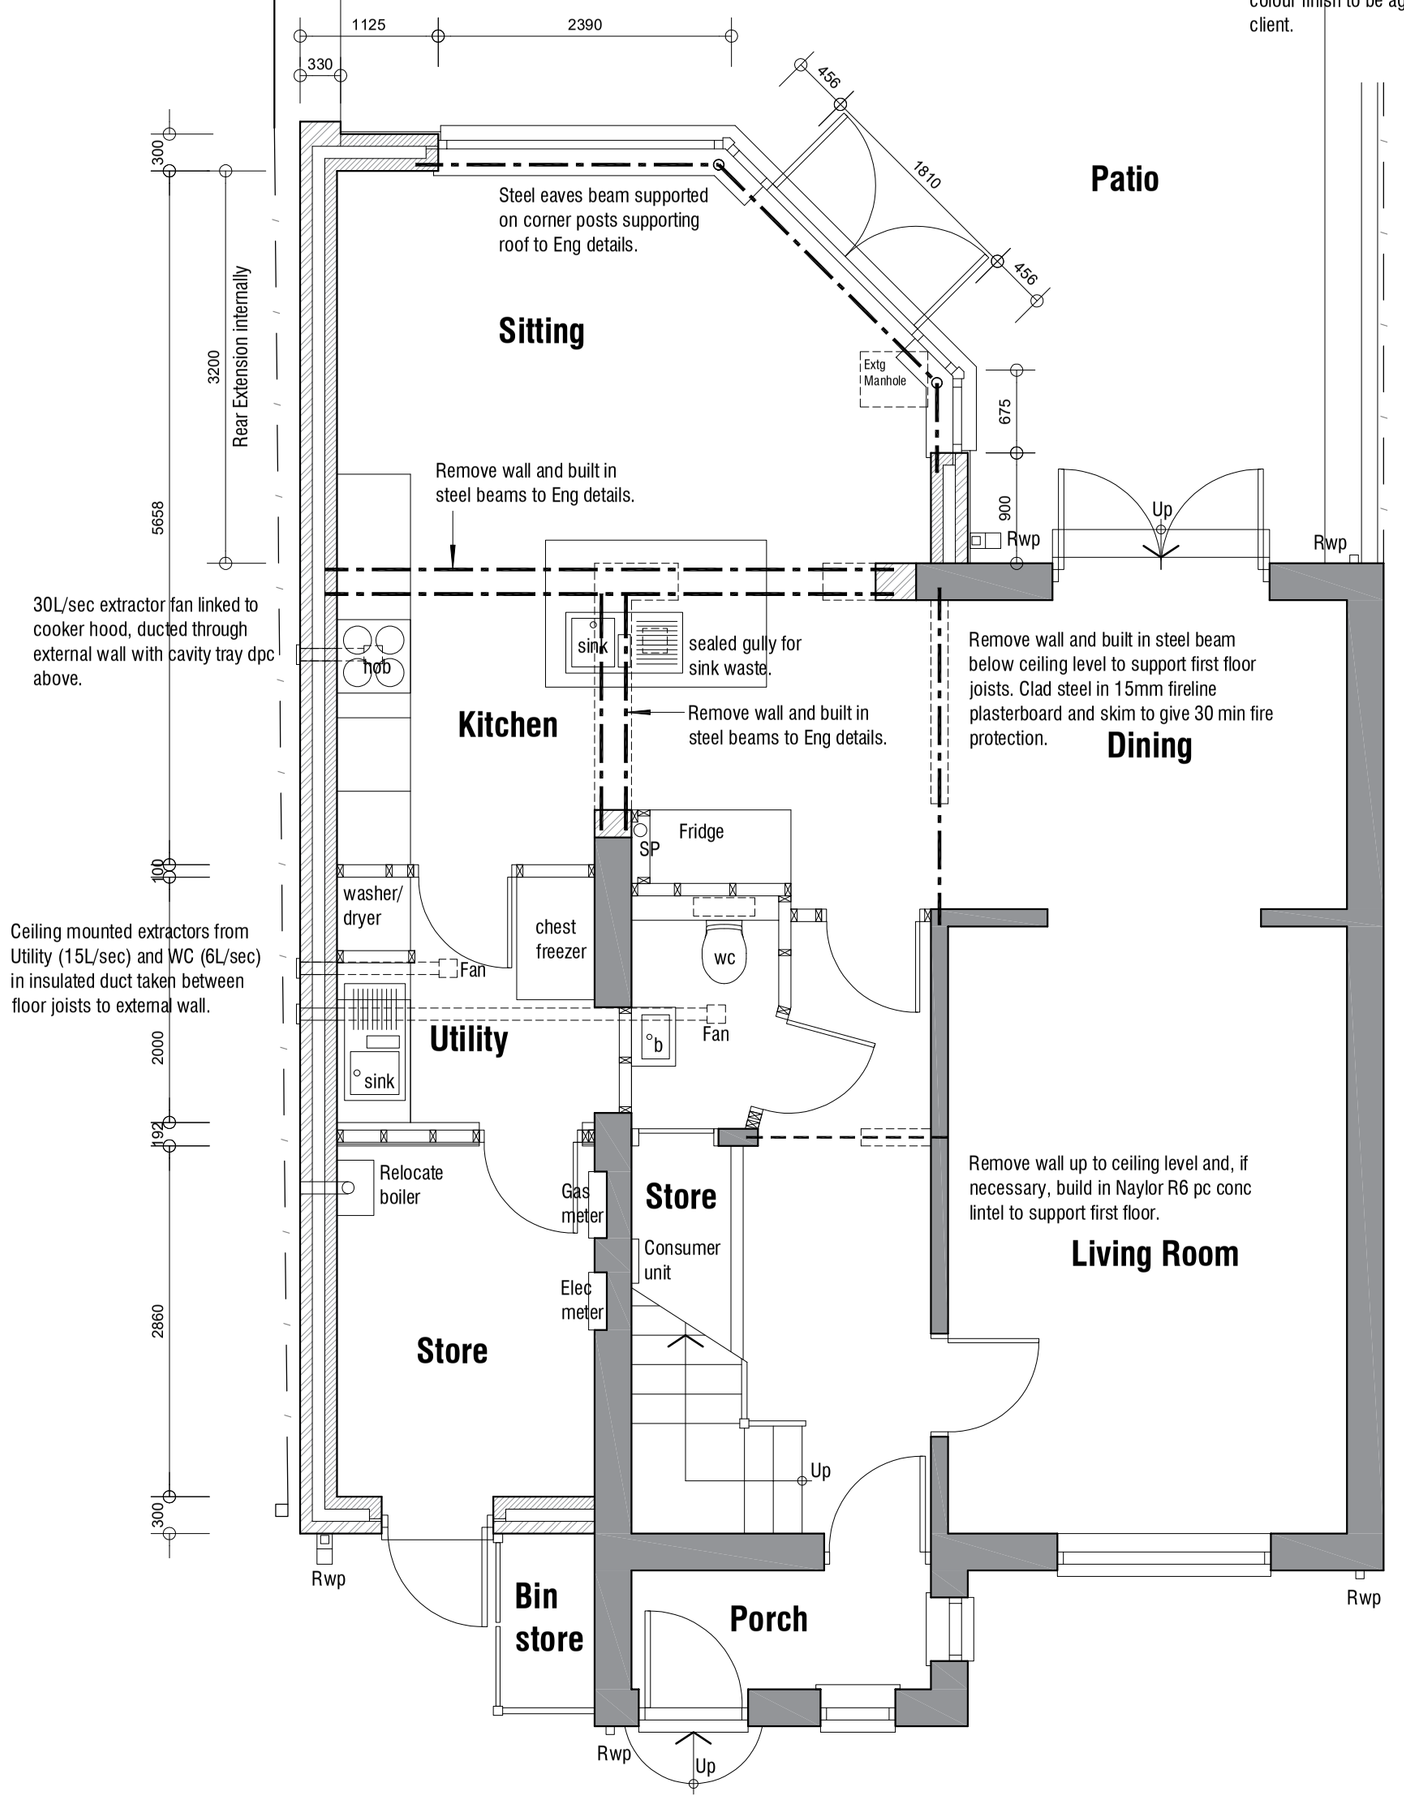

Ground Floor Plan 1:50

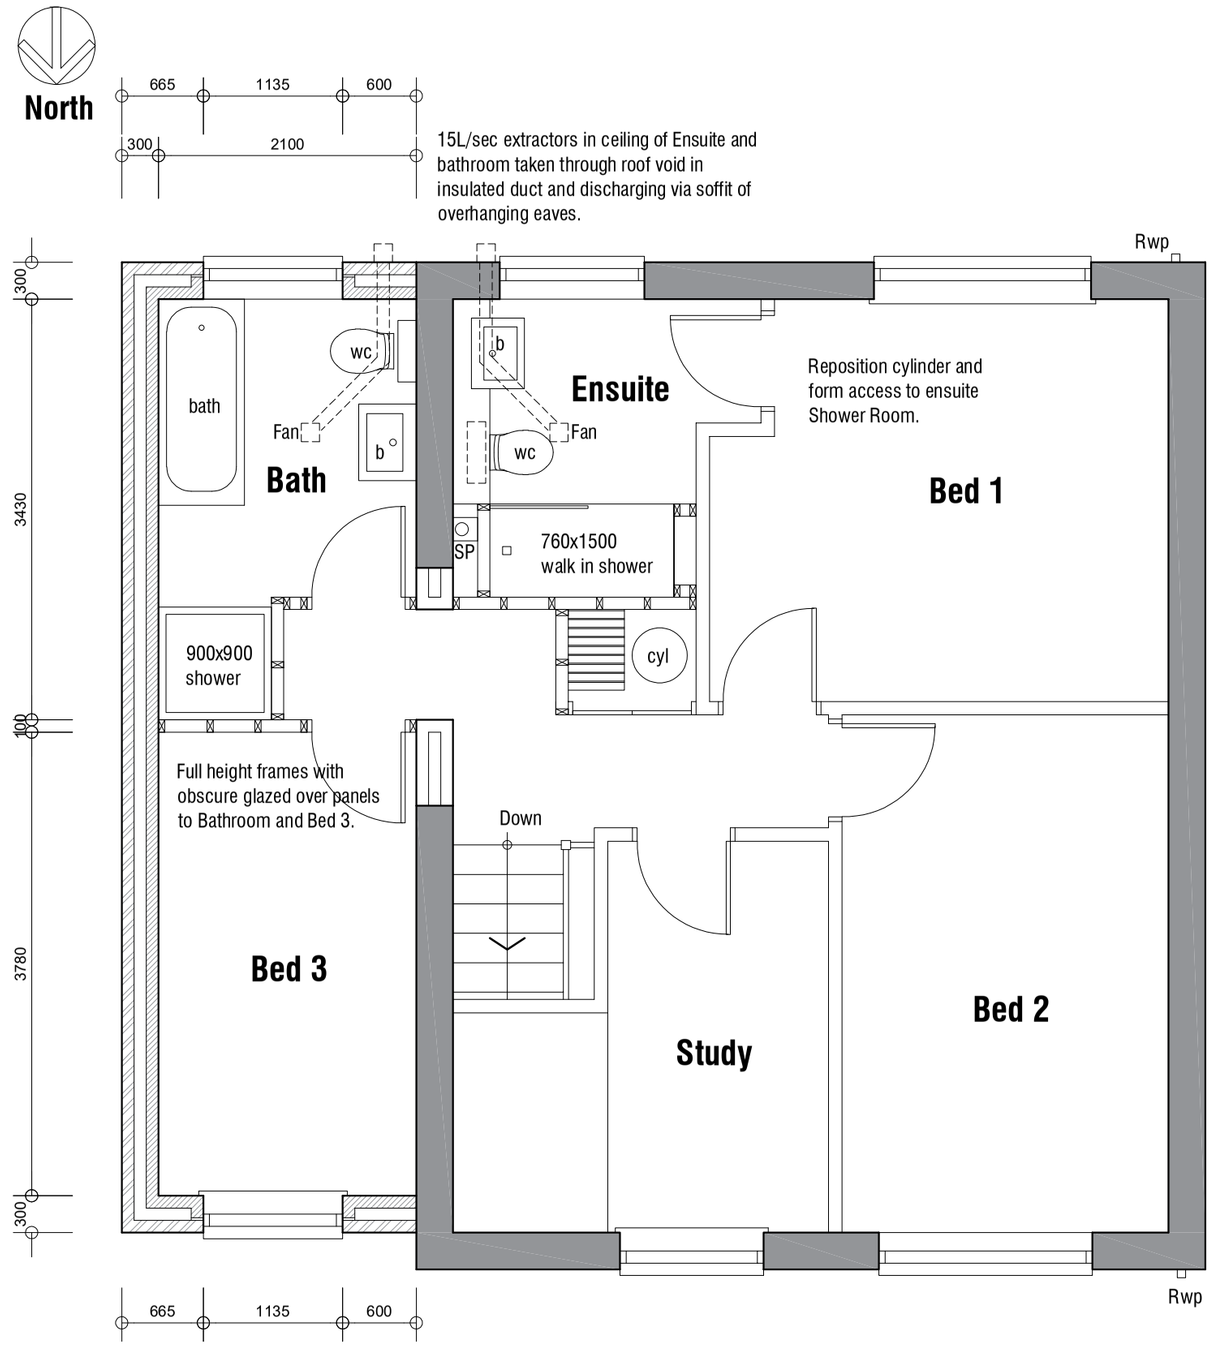

First Floor Plan 1:50

Rev B 22.03.2021 - Add West Elevation.
Rev A 23.02.2021 - Re-arrange Utility Room.

8 Rydal Close
Penistone
Sheffield
S36 8HN

AS PROPOSED

PLANS & ELEVATIONS

mbooth design
architectural design and building consultants
Fairfield House
Berneslai Close Barnsley
S70 2FL
T: 01226 286256
M: 07881898300
E: mark@mboothdesign.co.uk

Scale	As shown @ A2	Drawn	MJB
Date	February 2021	Ref.	21.04
Dwg No.	**P1**	Rev.	B

0cm 2cm 4cm 6cm

Copyright mboothdesign. All dimensions in millimeters unless otherwise stated. Dimensions for setting out in existing buildings are to be checked and verified on site.