
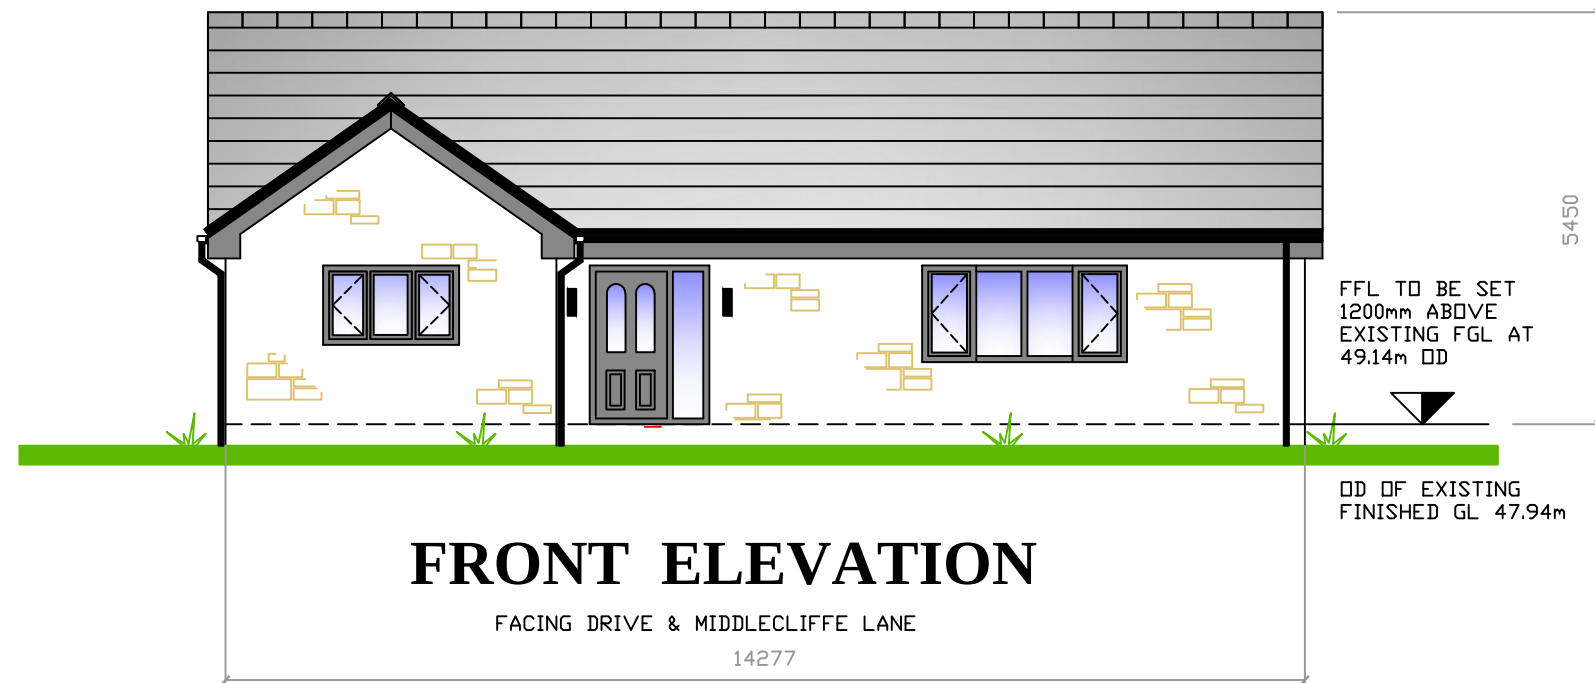
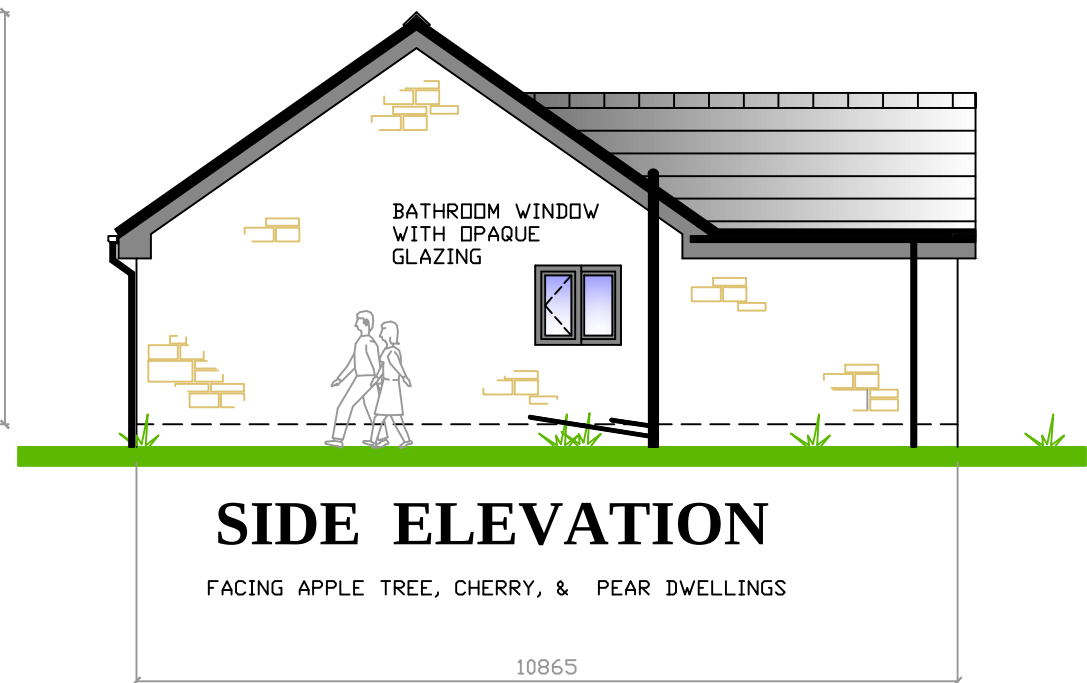
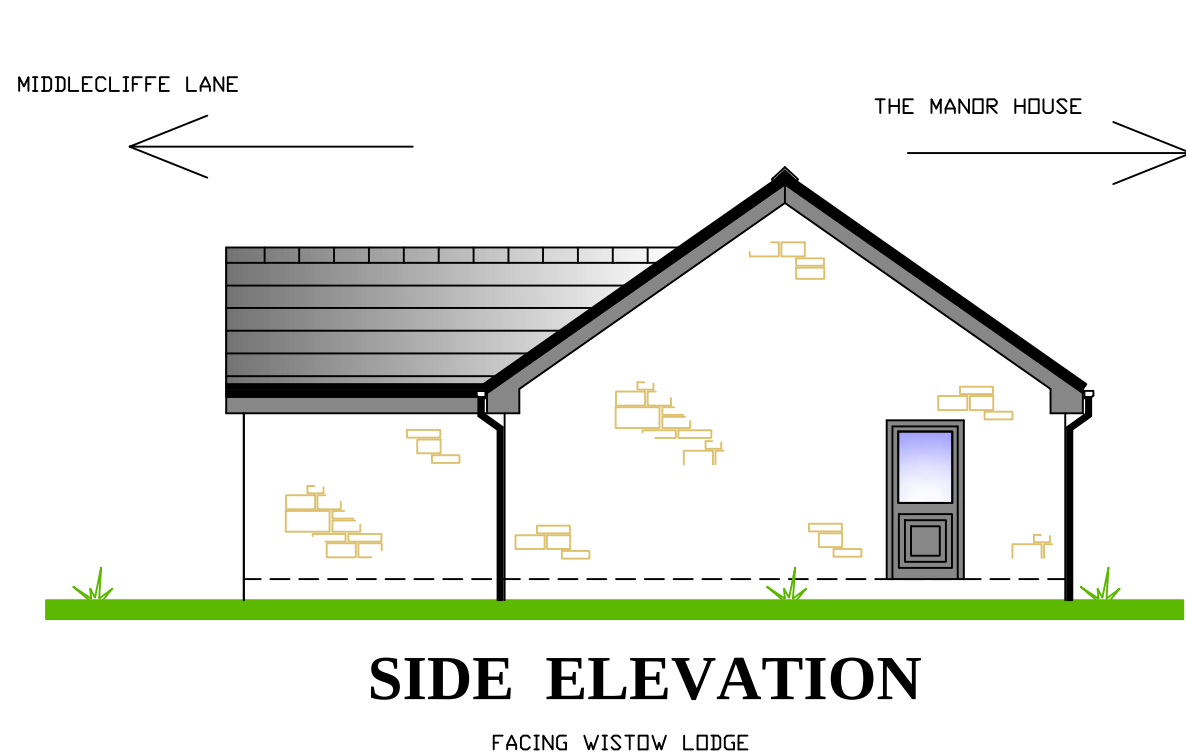


COTTAGES

MIDDLECLIFFE LANE

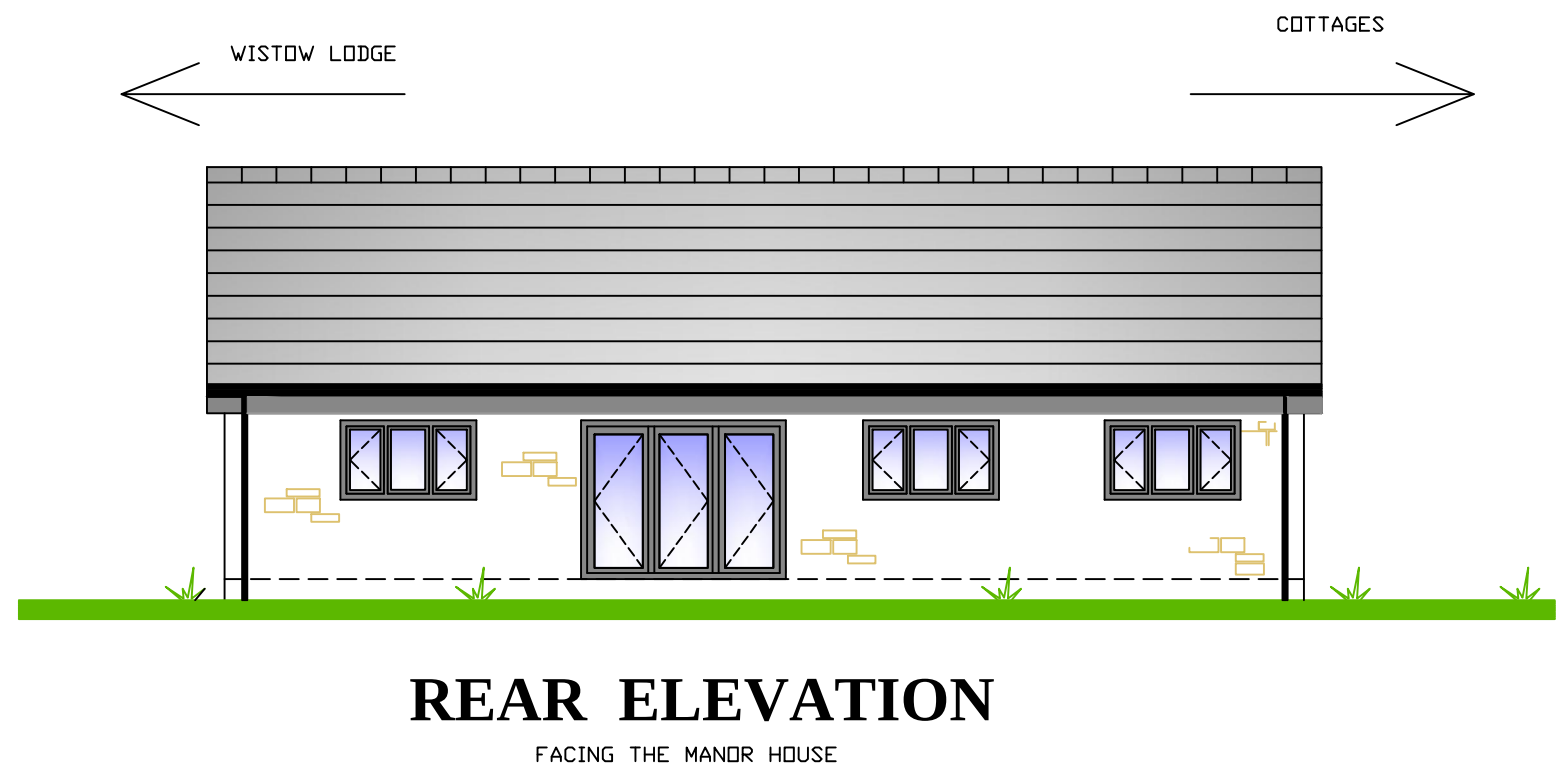

GENERAL NOTES

- ROOF TO BE MARLEY MODERN INTERLOCKING CONCRETE TILES IN GREY
- COURSED SQUARE SANDSTONE TO ALL ELEVATIONS
- ALL WINDOWS AND EXTERNAL DOORS EXCLUDING BI-FOLD DOORS TO BE MANUFACTURED IN MAINTENANCE FREE UPVC IN GREY
- ALL GUTTERS AND DOWNPIPES TO BE IN BLACK PLASTIC

REV "A"

REVISION "A" ALTERED SIDE ELEVATION TO SHOW BATHROOM FACING COTTAGES INSTEAD OF BEDROOM

TITLE			
DRAWING SHOWING PROPOSED ELEVATIONS			
SCALE	1:100 @ A3	REV	A 30/07/21
DATE	02/04/2021	DRG No	P/21/03