



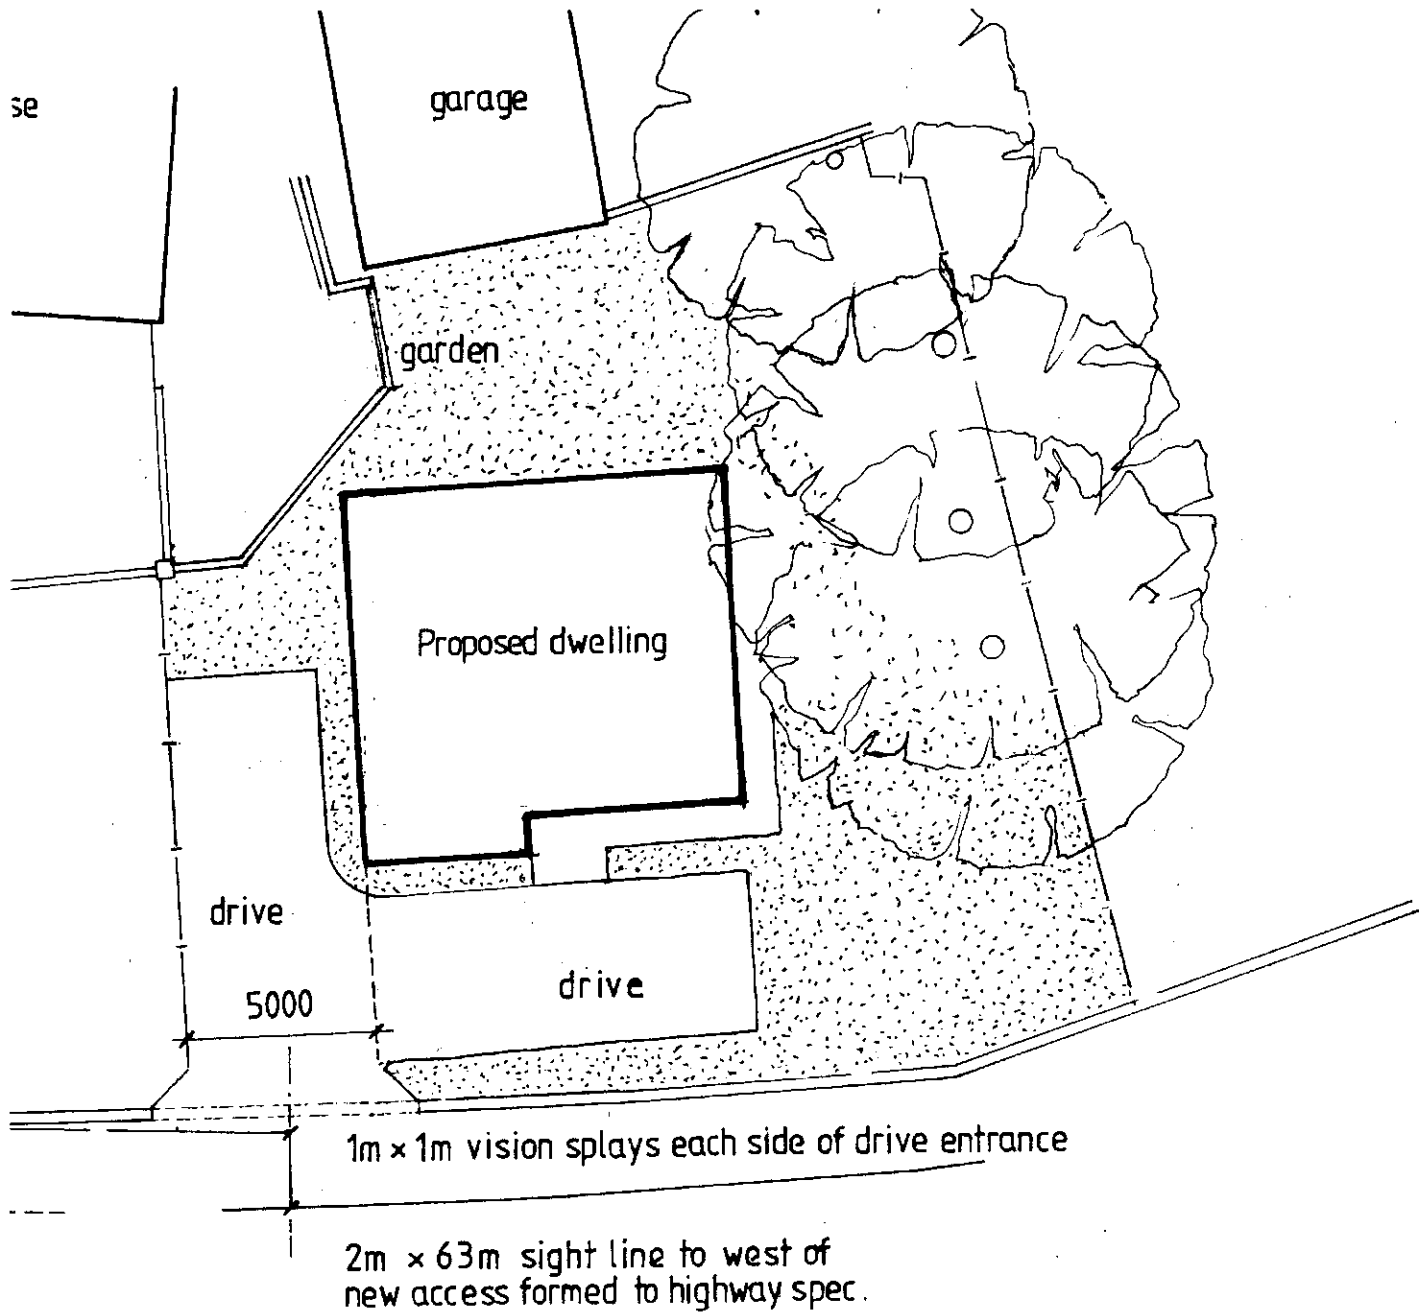

A. GARAGE OMITTED.

REVISIONS

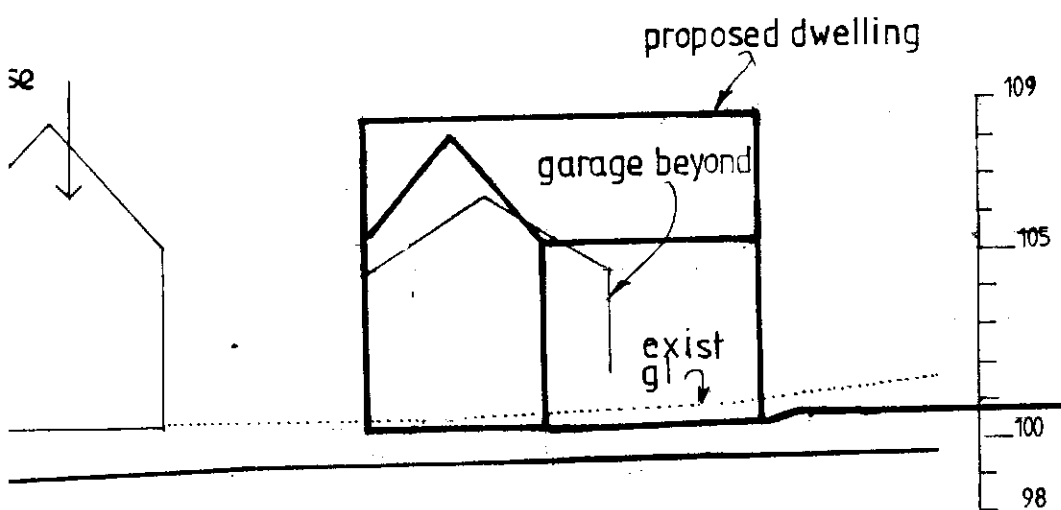

PETER DIMBERLINE
CHARTERED ARCHITECT

2 TIPSEY COURT
WAKEFIELD ROAD
STAINCROSS
BARNSELY S75 6FZ

TEL FAX (01226) 390947

CLIENT
Mr and Mrs Hadfield

PROJECT
Proposed detached dwell

from Doncaster Road