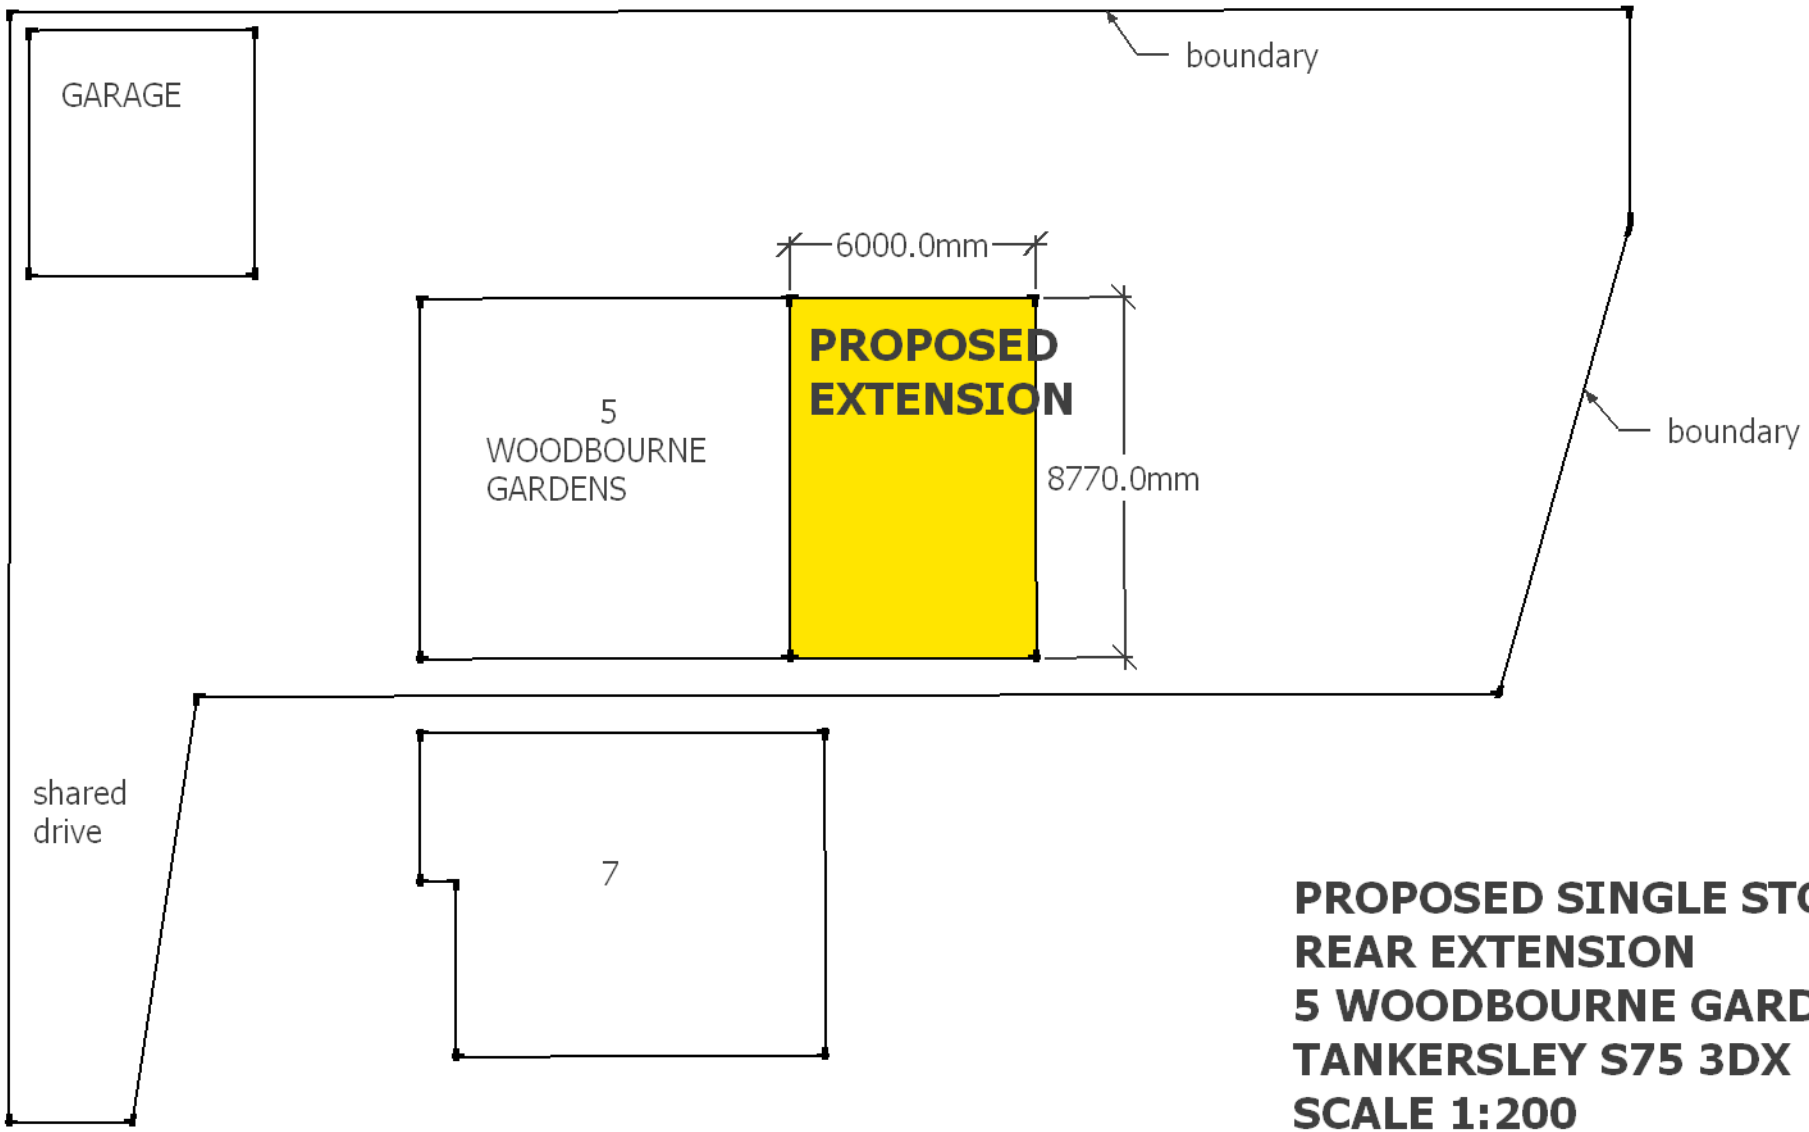


PROPOSED SINGLE STOREY REAR EXTENSION
5 WOODBOURNE GARDENS
TANKERSLEY S75 3DX
SCALE 1:200 **P1**