


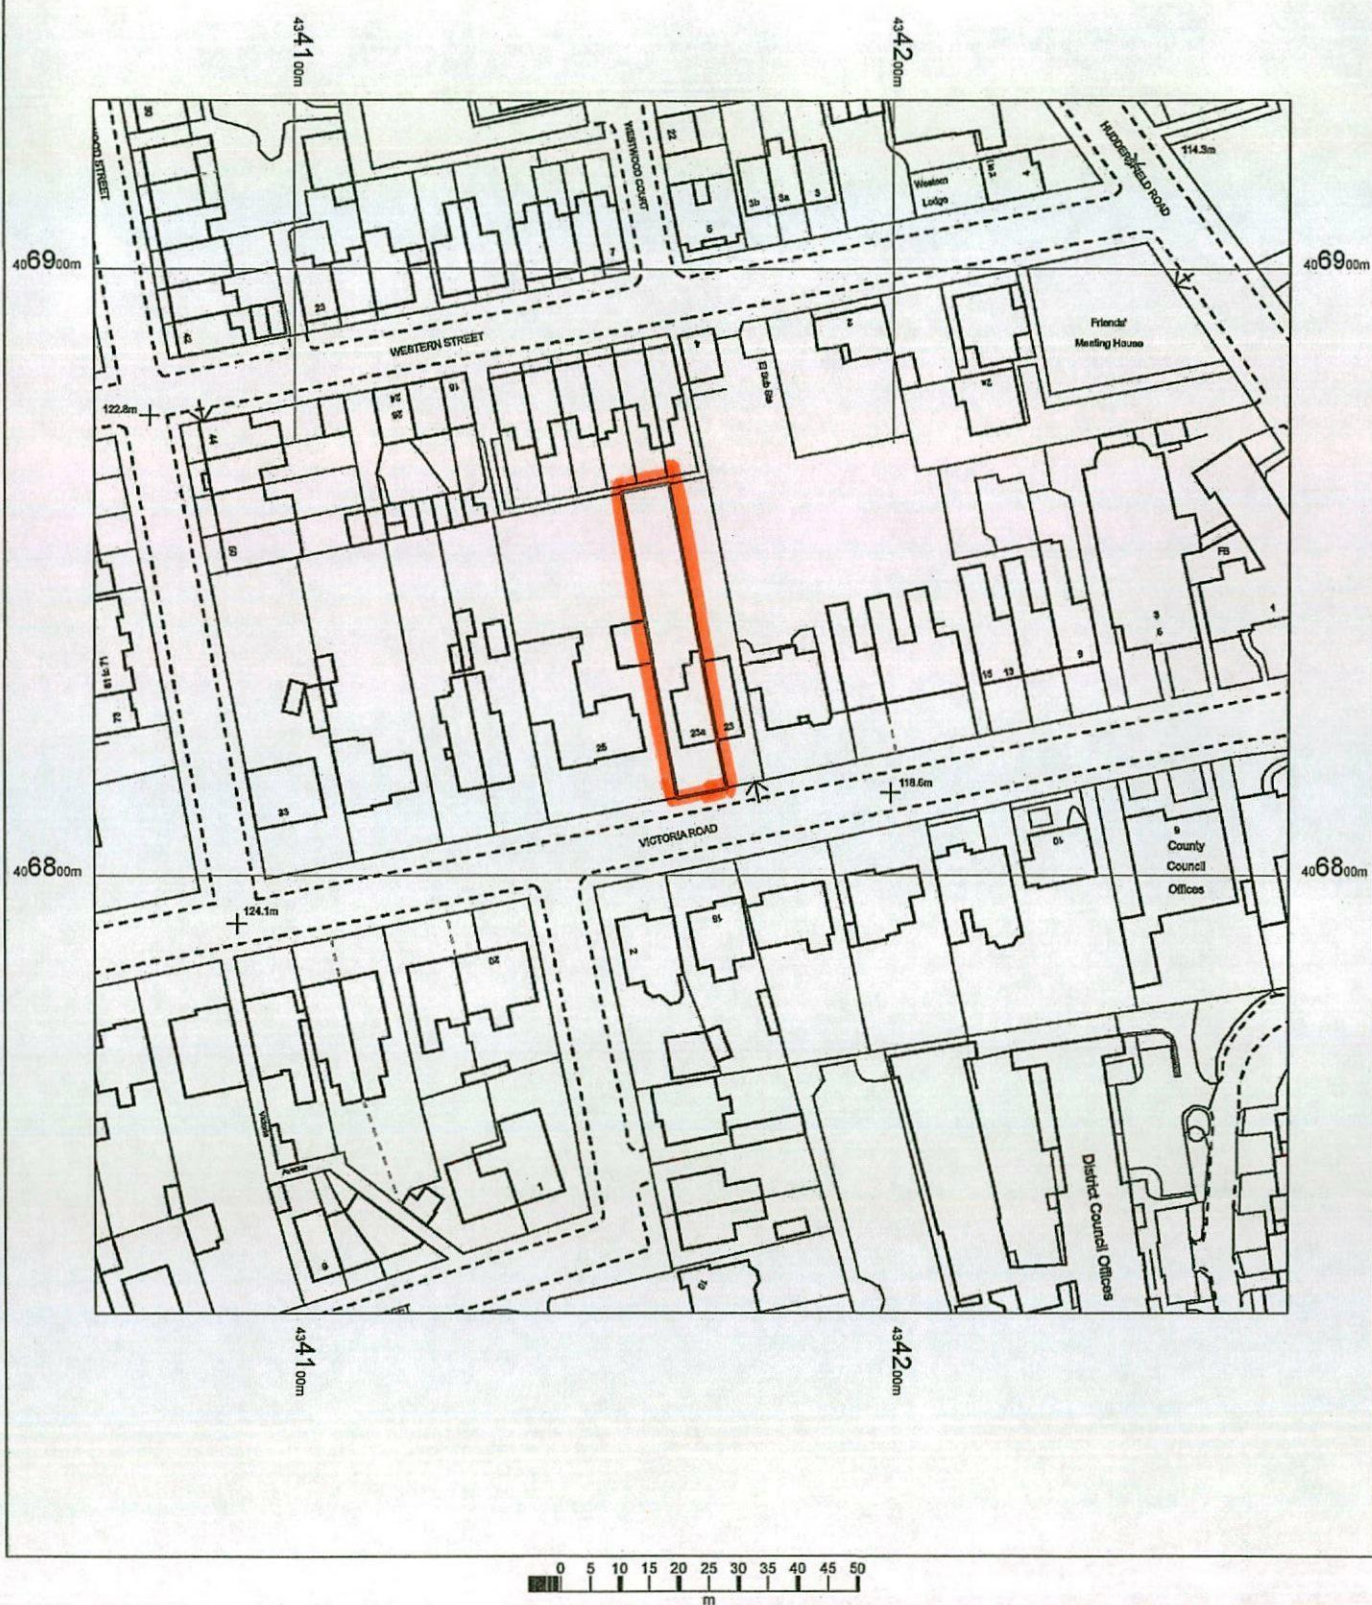

23A VICTORIA ROAD
BARNLEY
S70 2BB

OS MasterMap 1250/2500/10000 scale
20 August 2015, ID: BW1-00456889
maps.blackwell.co.uk

1:1250 scale print at A4, Centre: 434167 E, 406828 N

©Crown Copyright Ordnance Survey. Licence no.
100041040



MR HALL
23a VICTORIA ROAD

BARNLEY
SOUTH YORKSHIRE
S70 2BB